




Revision	Date	Description

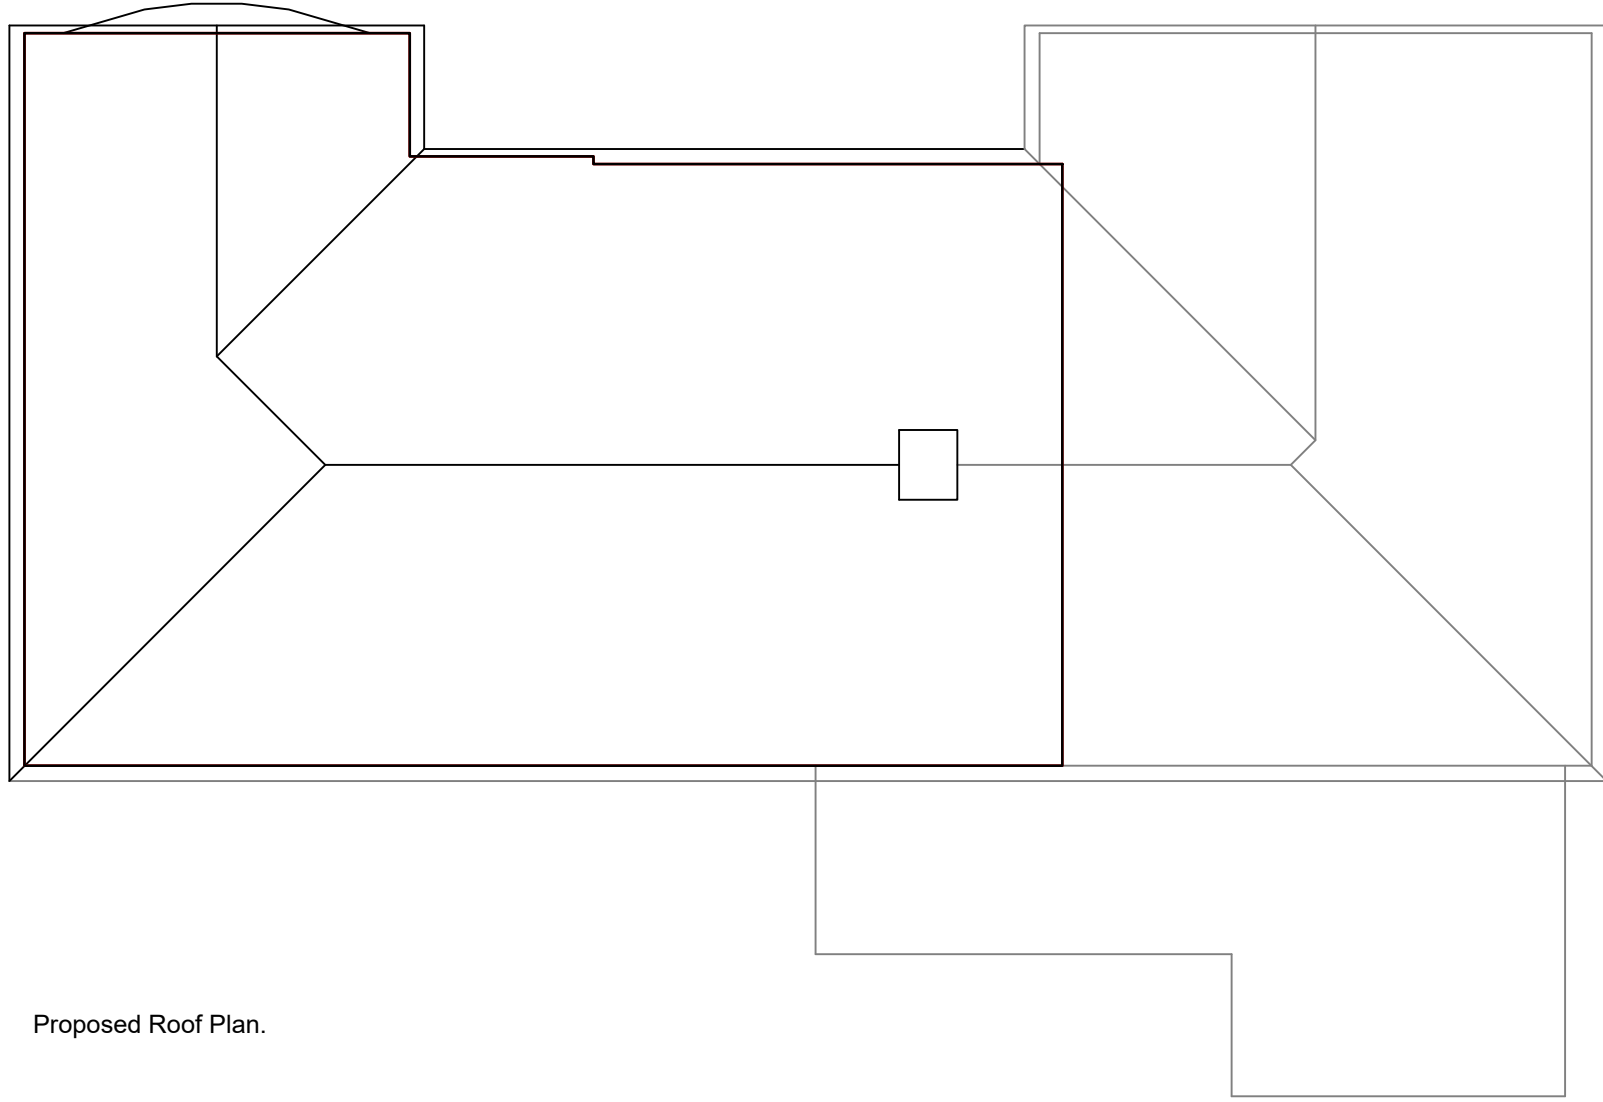



Proposed Roof Plan.

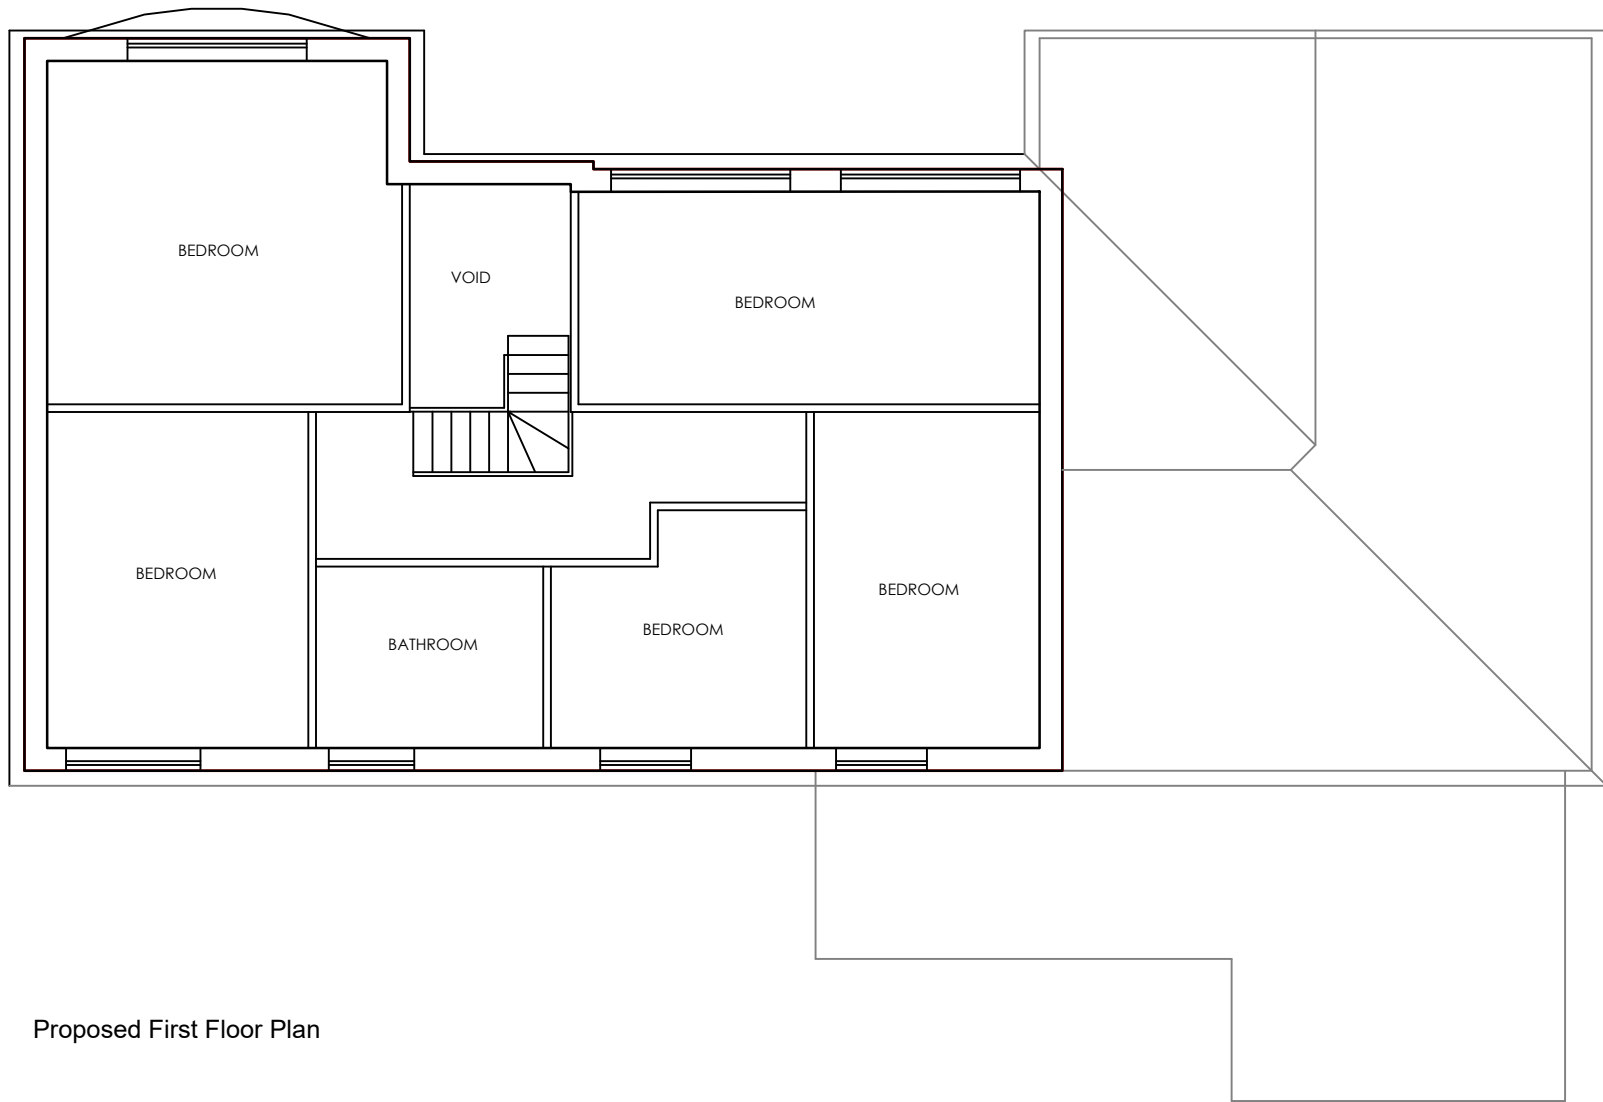

Proposed First Floor Plan

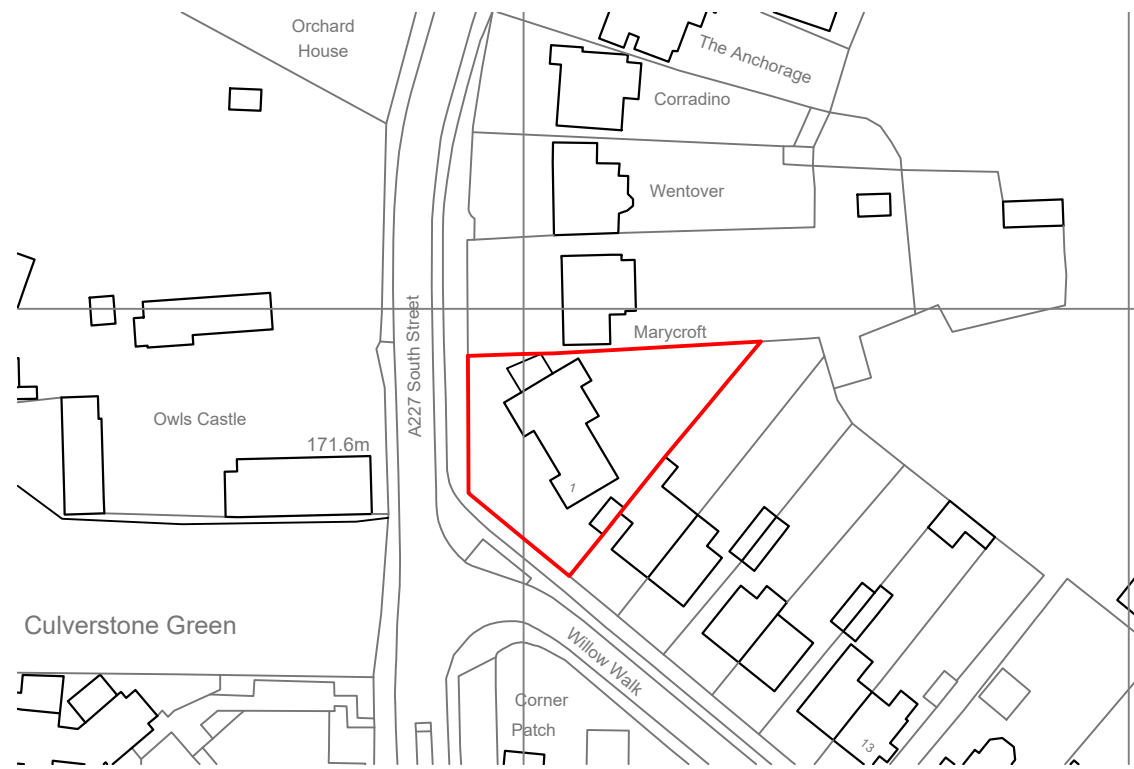

LOCATION PLAN 1-1250
0 25 50 100
Scale Bar at 1:1250

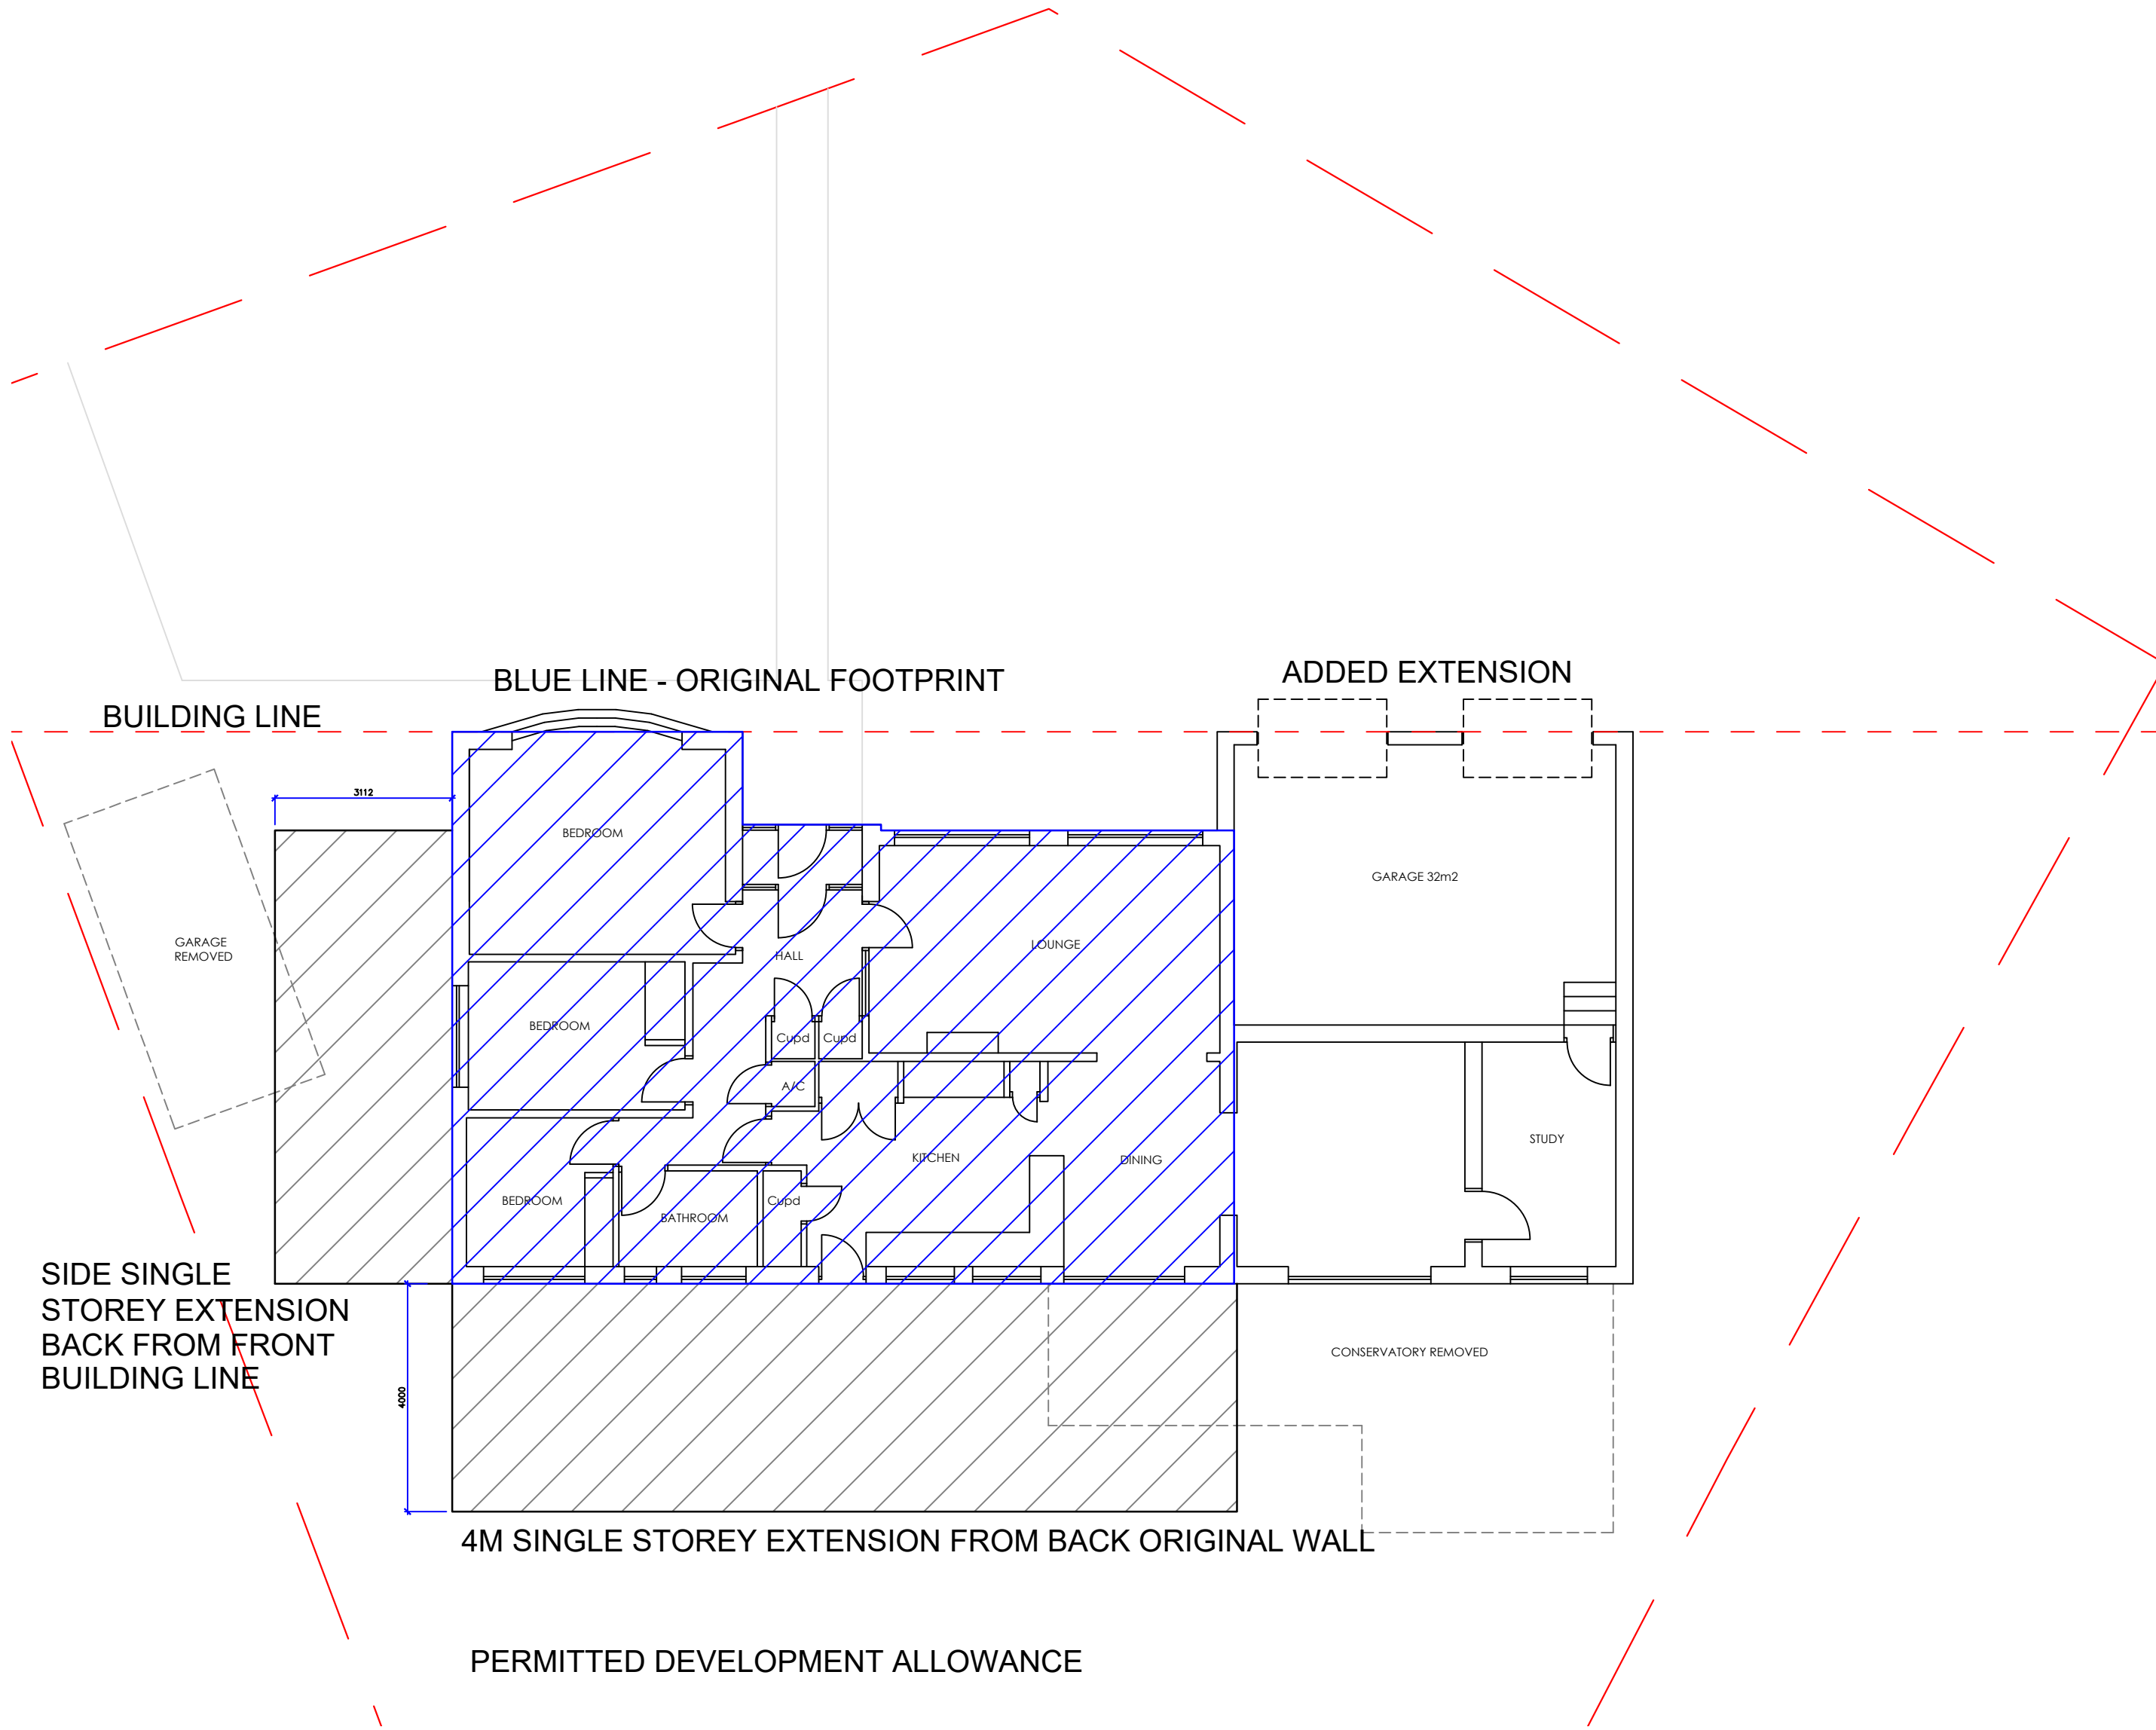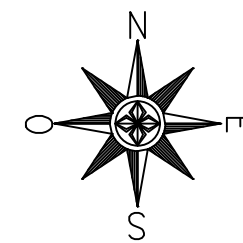

SCALE
0 10
Scale Bar at 1:100

Revision	Date	Description

Status
LAWFUL DEVELOPMENT

Mark Carter
ASSOCIATES
Architectural
Design

design studio
priestfield stadium gillingham kent ME7 4DD
tel 01634 304700 fax 01634 850986
e mail: markcarter.design@virgin.net


Client
HAYER INVESTMENTS KENT LTD

Drawing Title
PROPOSED PLANS

Project Title
PERMITTED DEVELOPMENT AT
No1 WILLOW WALK

Scale 1:100	Date MAY 23	Drawn MC
----------------	----------------	-------------

Drawing No 3429 - 008	Rev A
--------------------------	----------

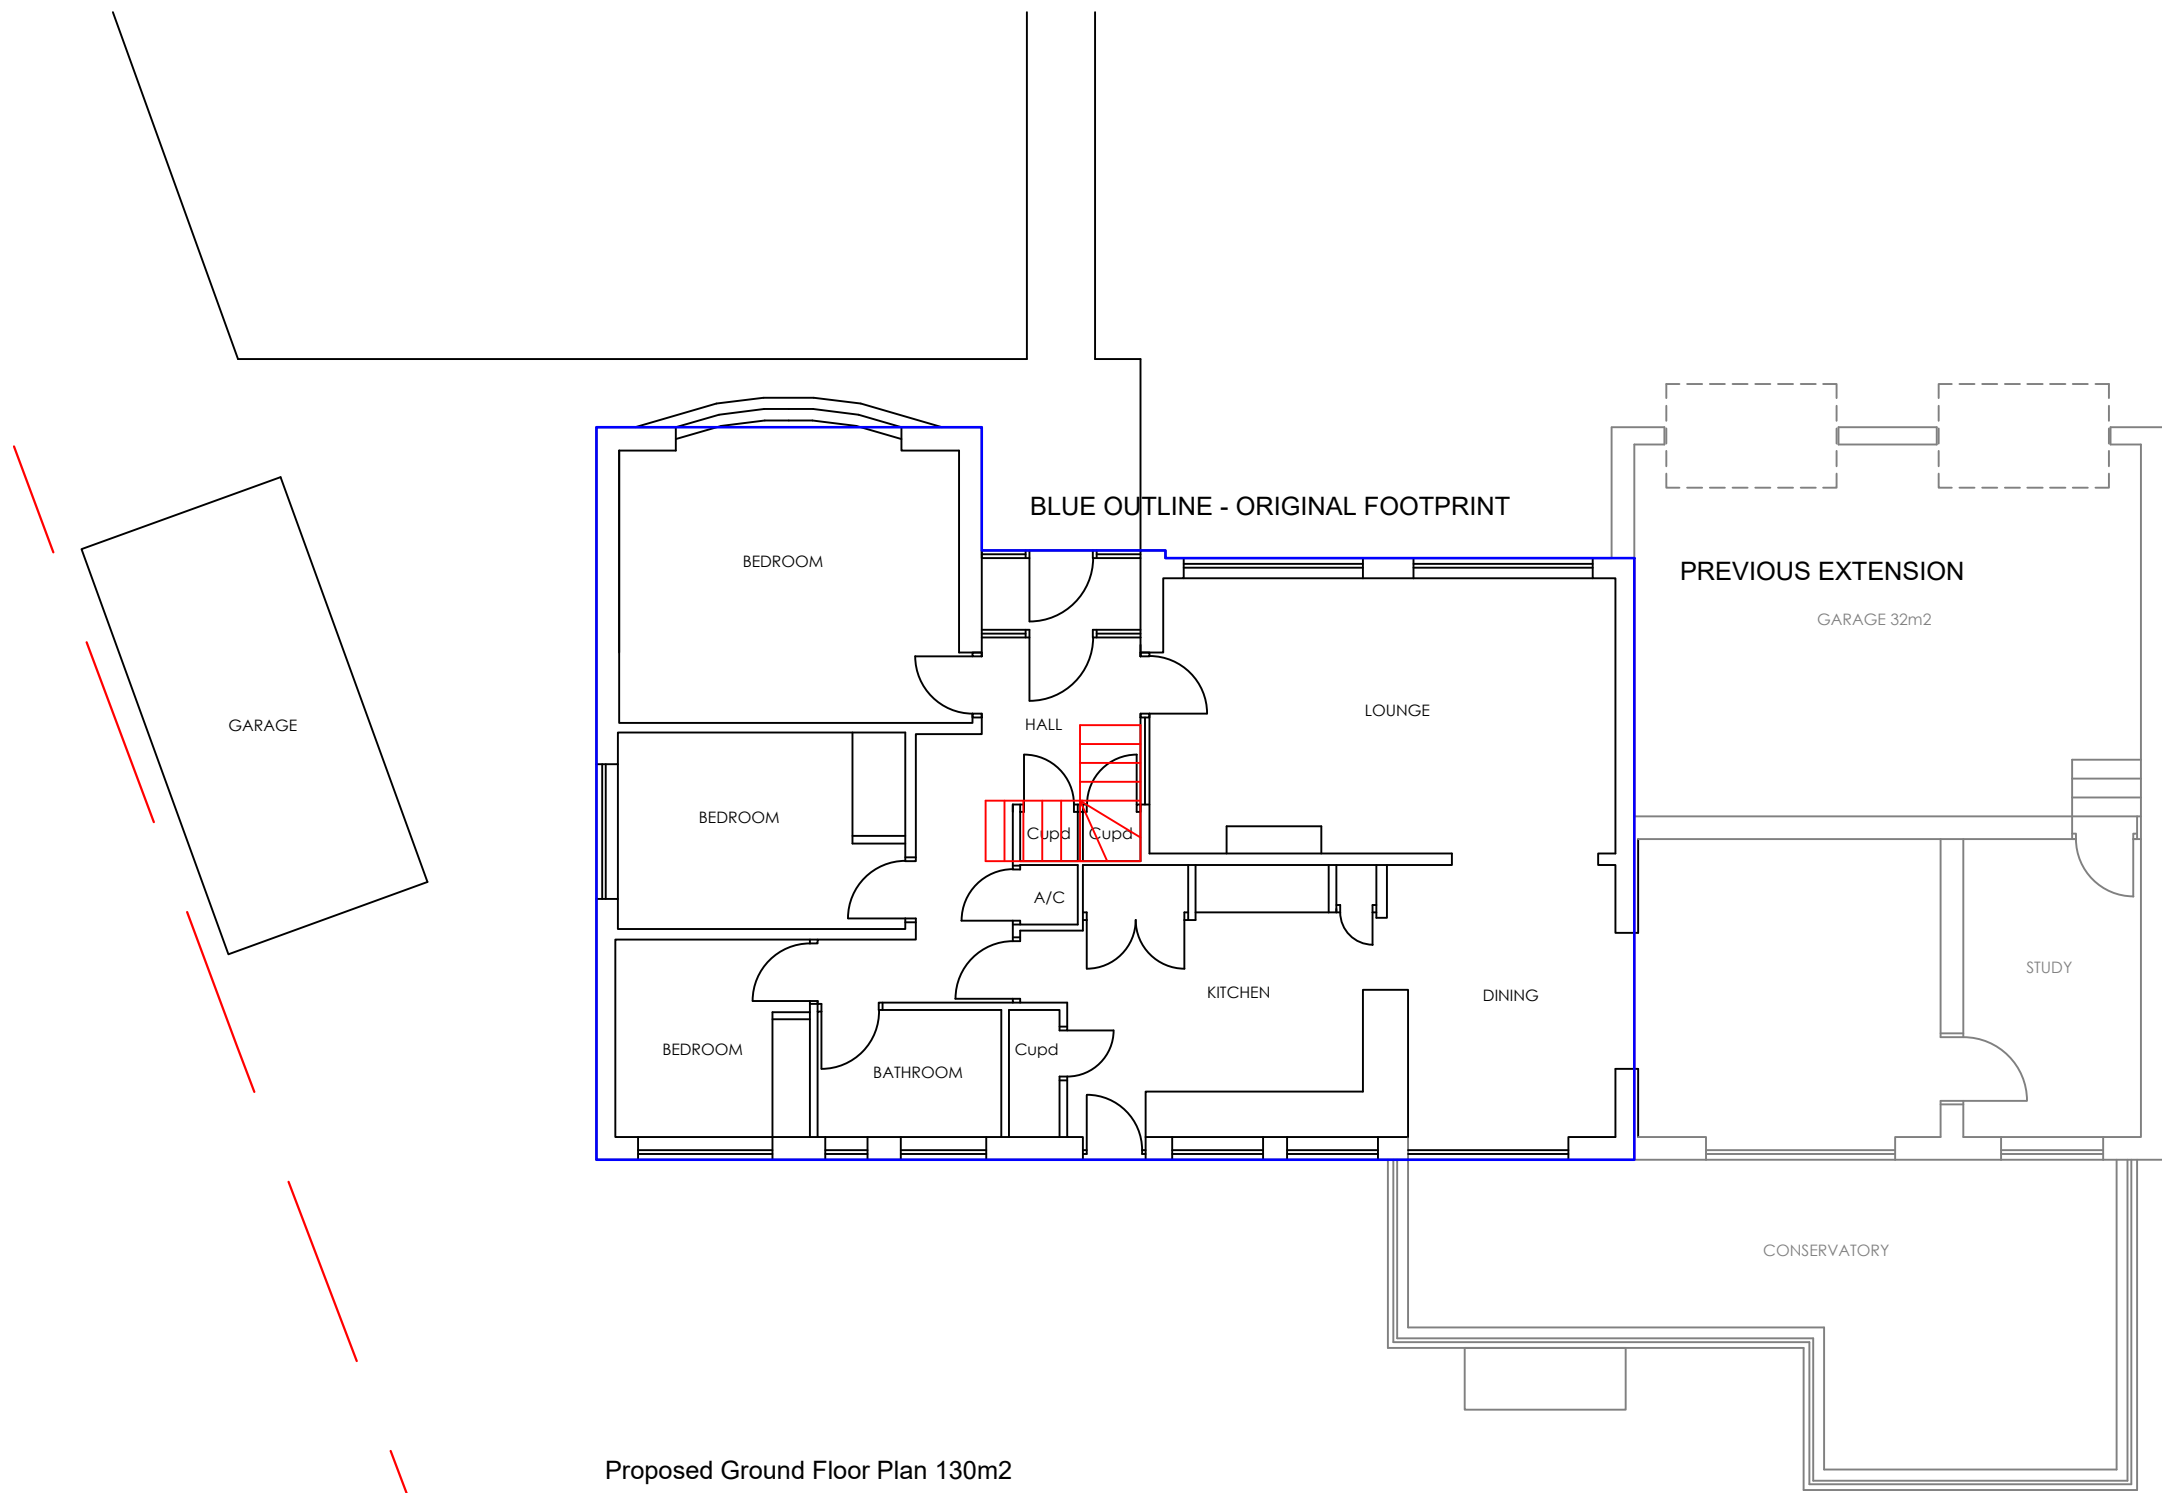

Proposed Ground Floor Plan 130m2
Total area 130m2