


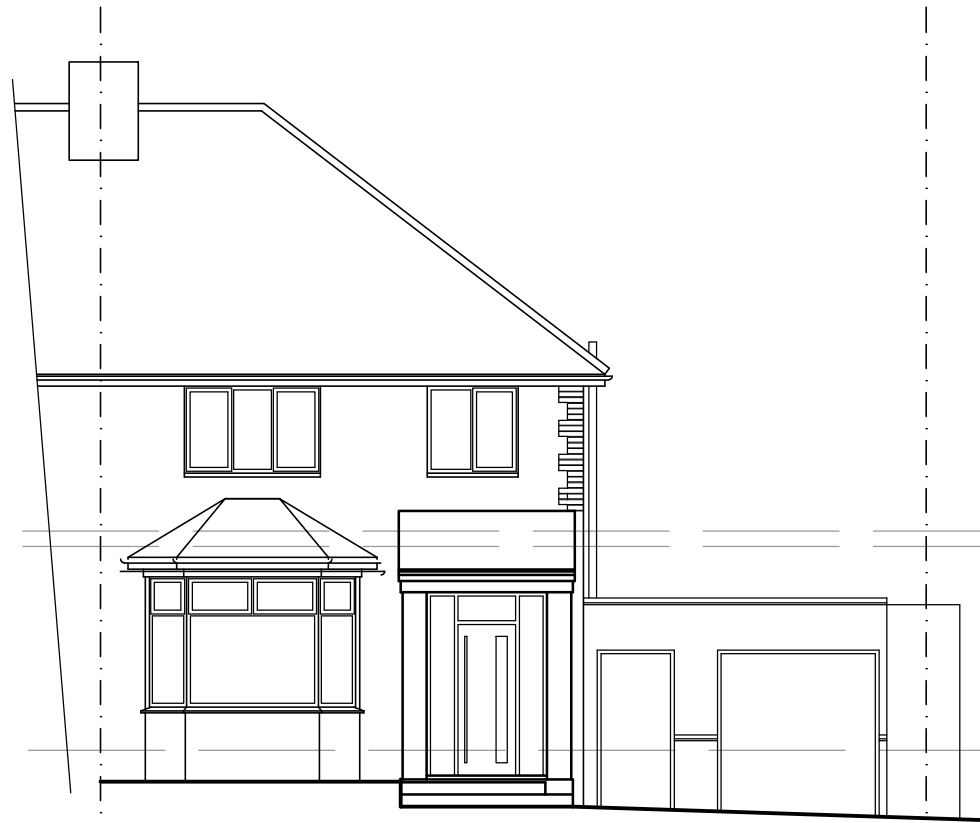


FRONT ELEVATION
(1:100)



SIDE ELEVATION
(1:100)




REAR ELEVATION
(1:100)

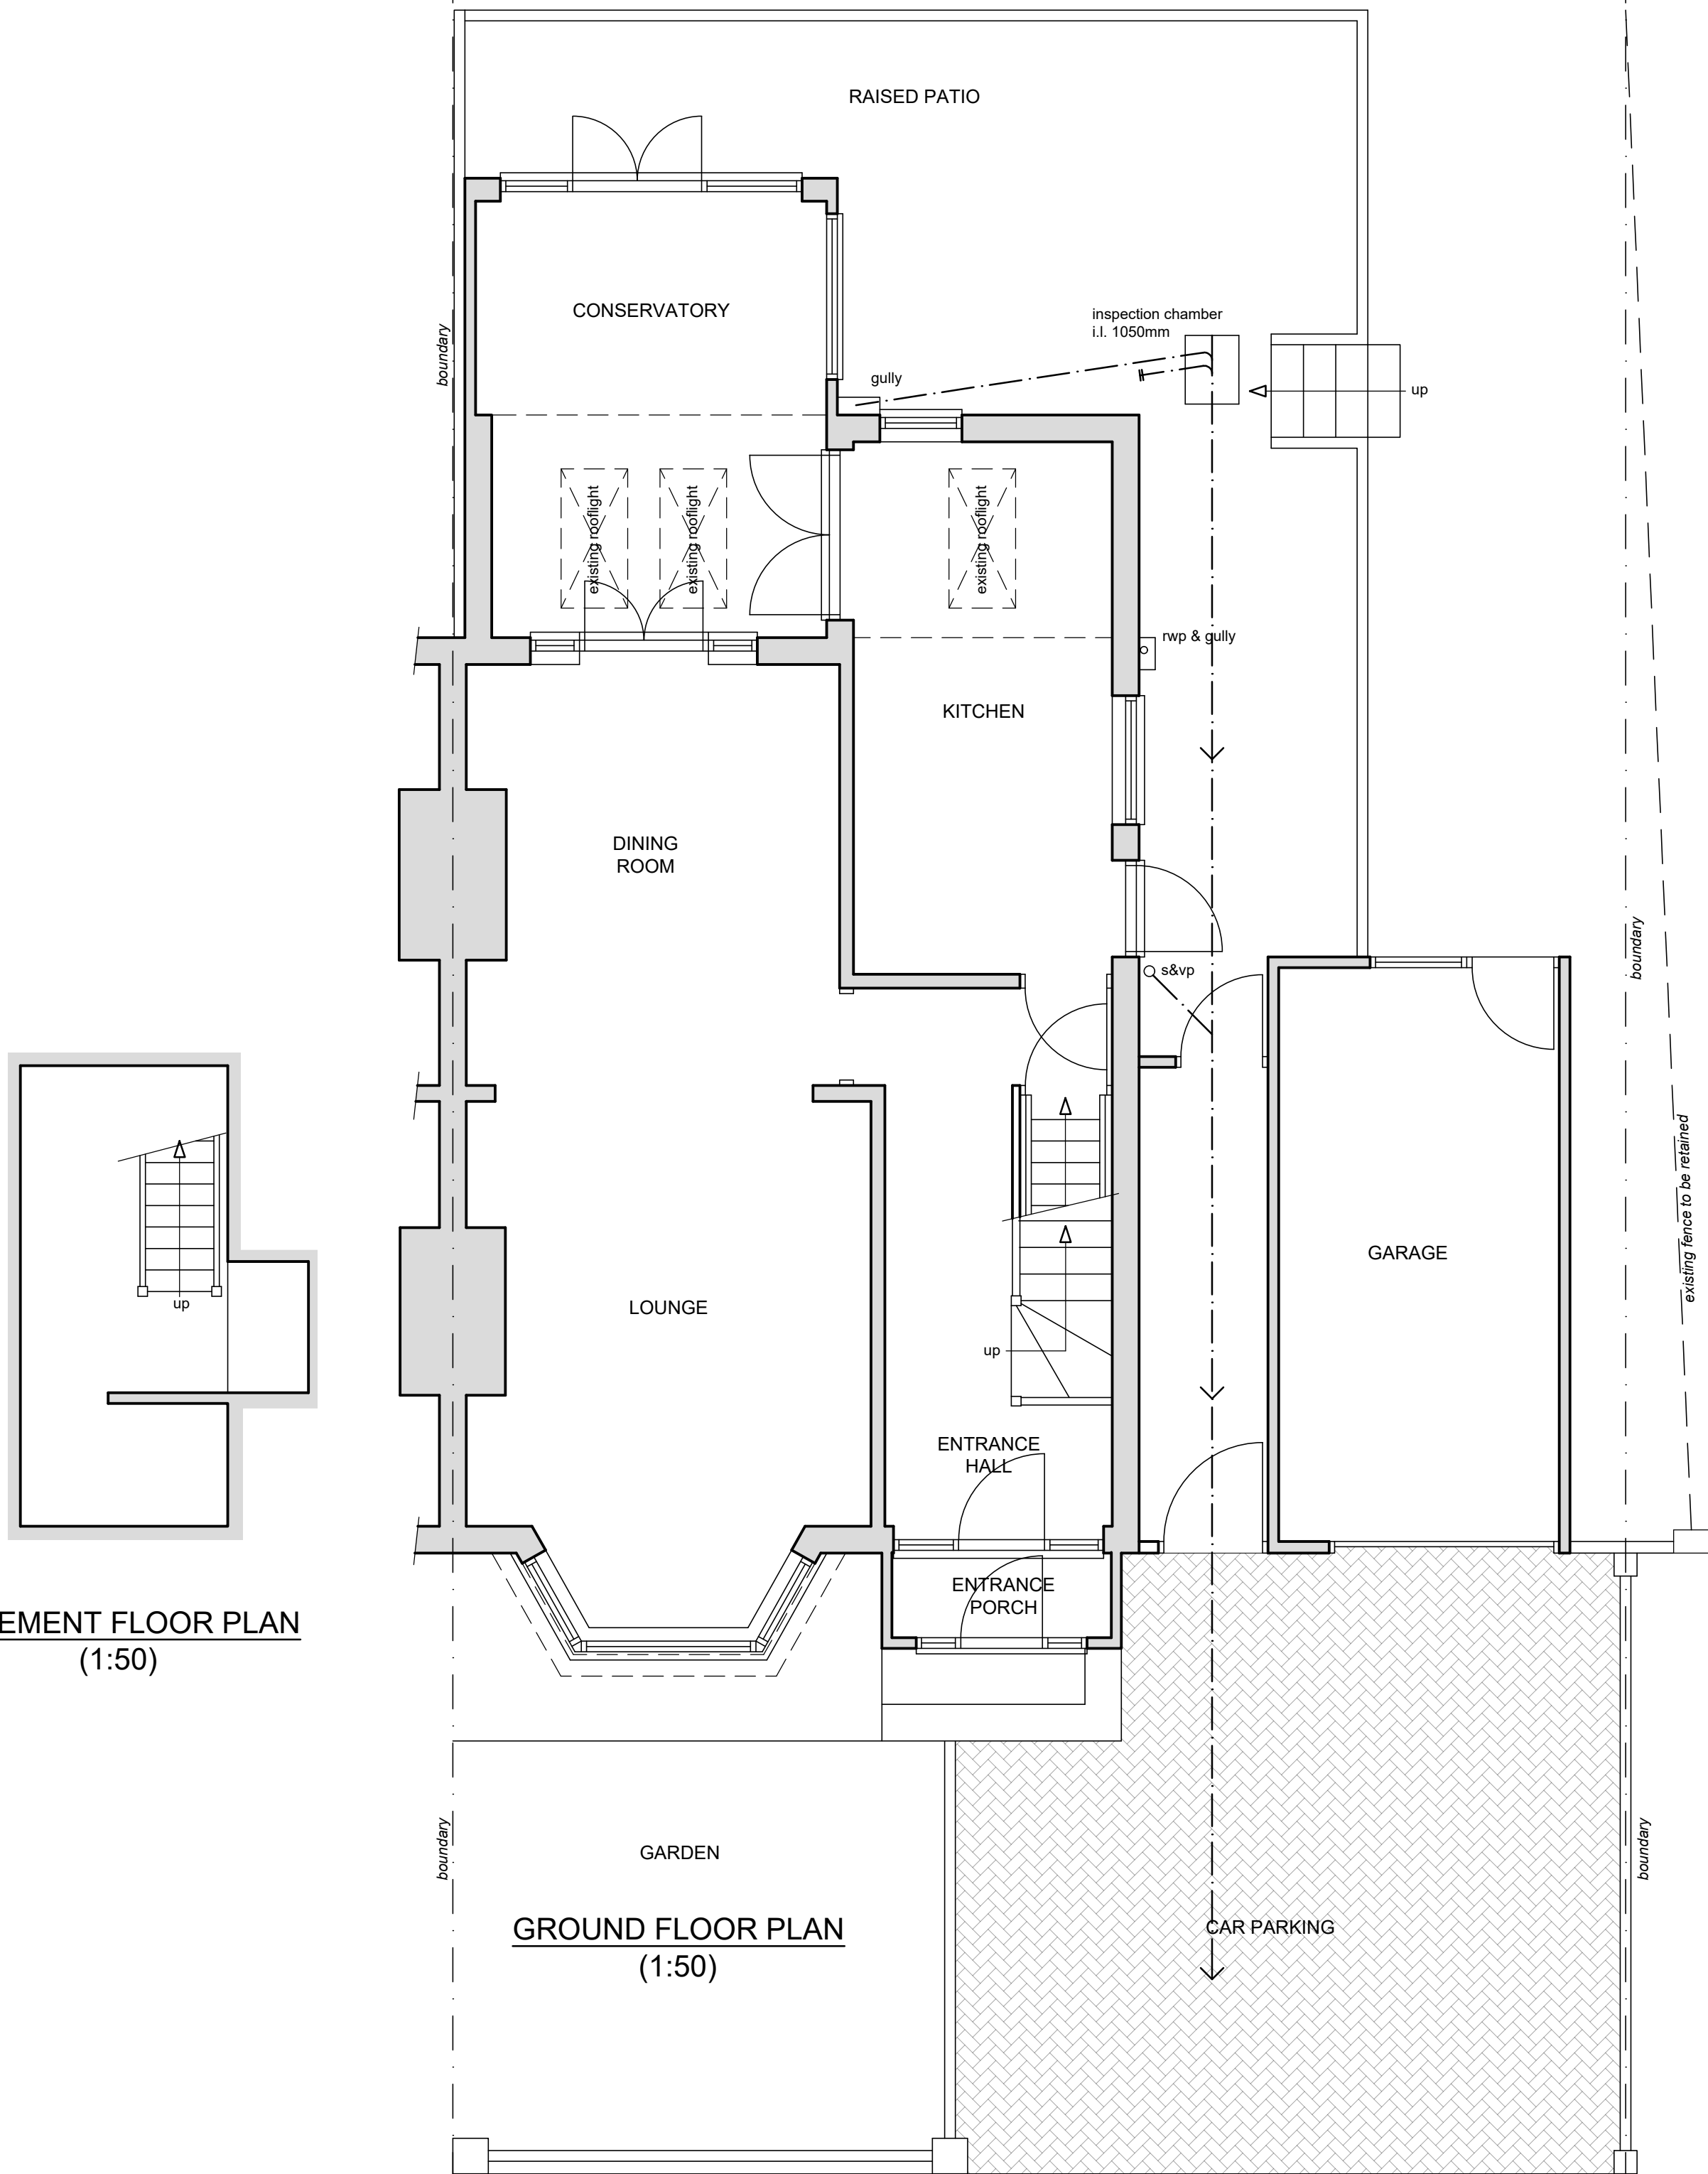


BASEMENT FLOOR PLAN
(1:50)


GROUND FLOOR PLAN
(1:50)

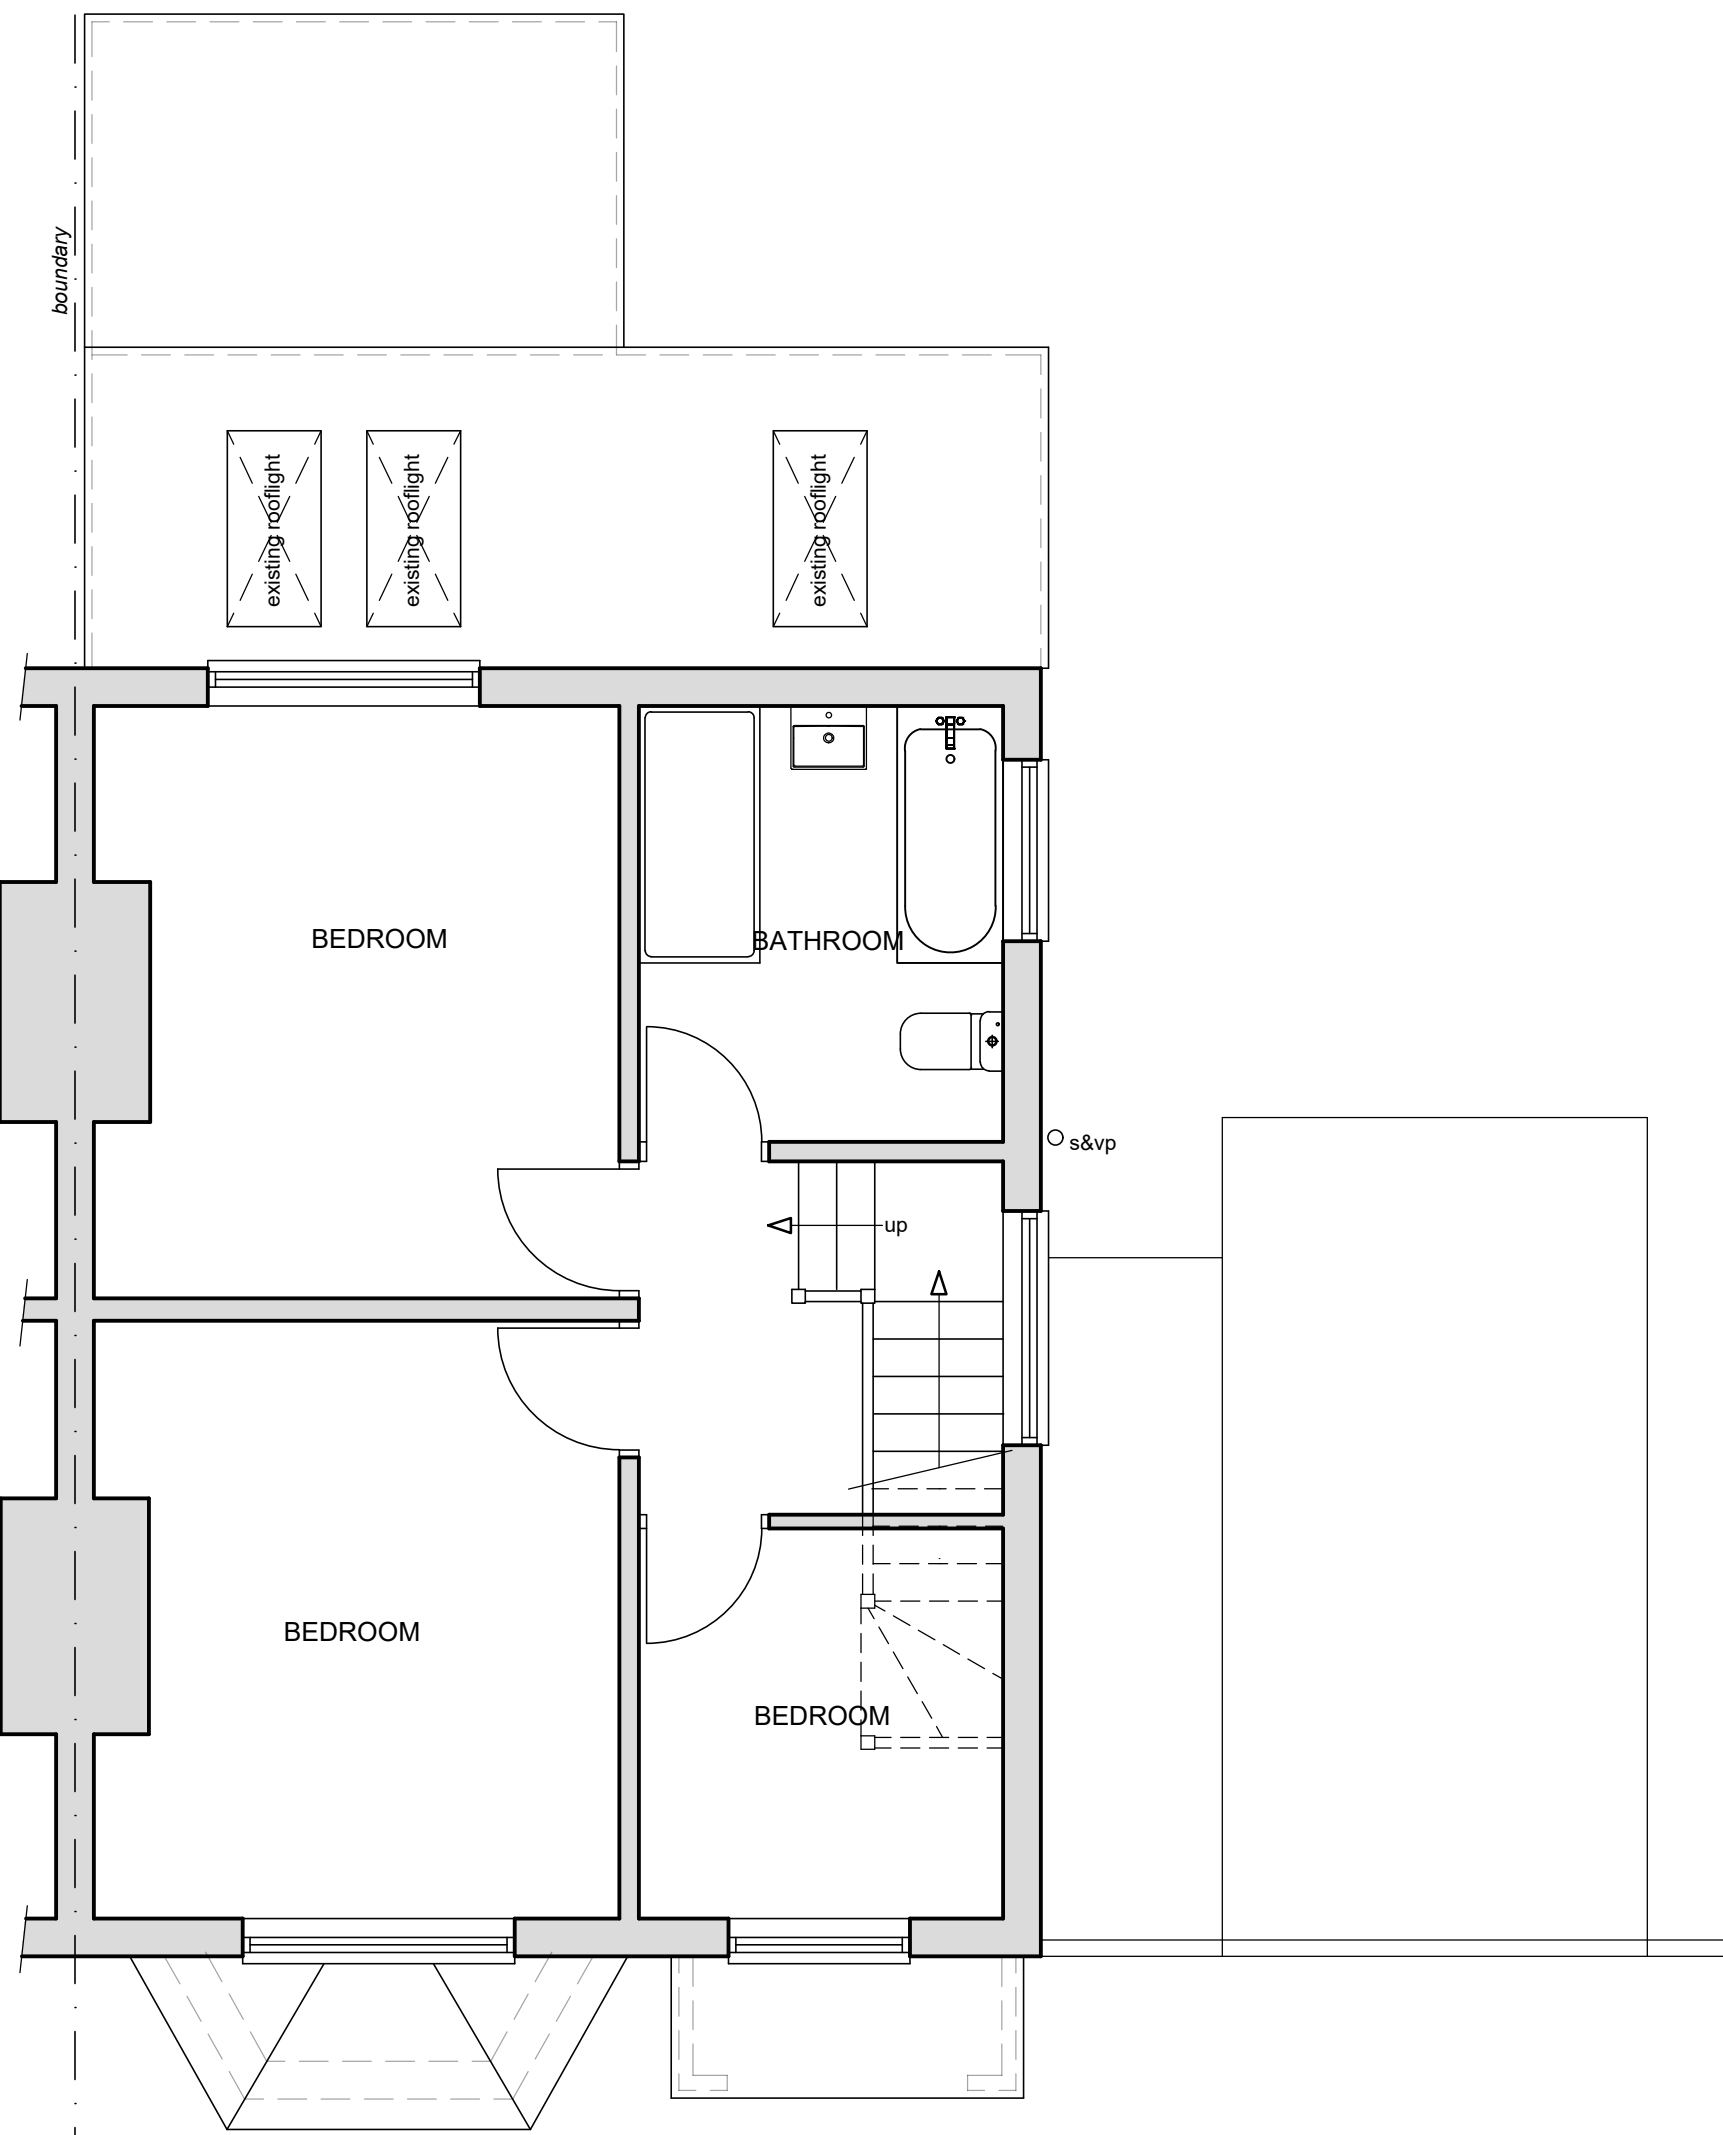

FIRST FLOOR PLAN
(1:50)

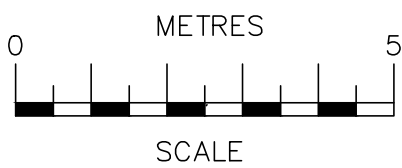

SCALE BAR @ 1:100

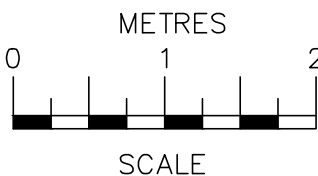

SCALE BAR @ 1:50

Date	No	Revision
Penfold Project Services		
Epmarket, Wrotham Road, Meopham, Kent, DA13 0JH		
Telephone: 01474 816690		
e-mail: apenfold448@btinternet.com		
Job Title:	89 OLD ROAD EAST GRAVESEND KENT DA12 1NX	
Dwg Title:	PLANS & ELEVATIONS AS EXISTING	
Scale:	1:50 & 1:100 @ A1	
Dwg No.:	01	
Date:	July 2023	