





DO NOT SCALE
These drawings and designs are the
copyright of
SEVENCROFT LTD.




Front Elevation

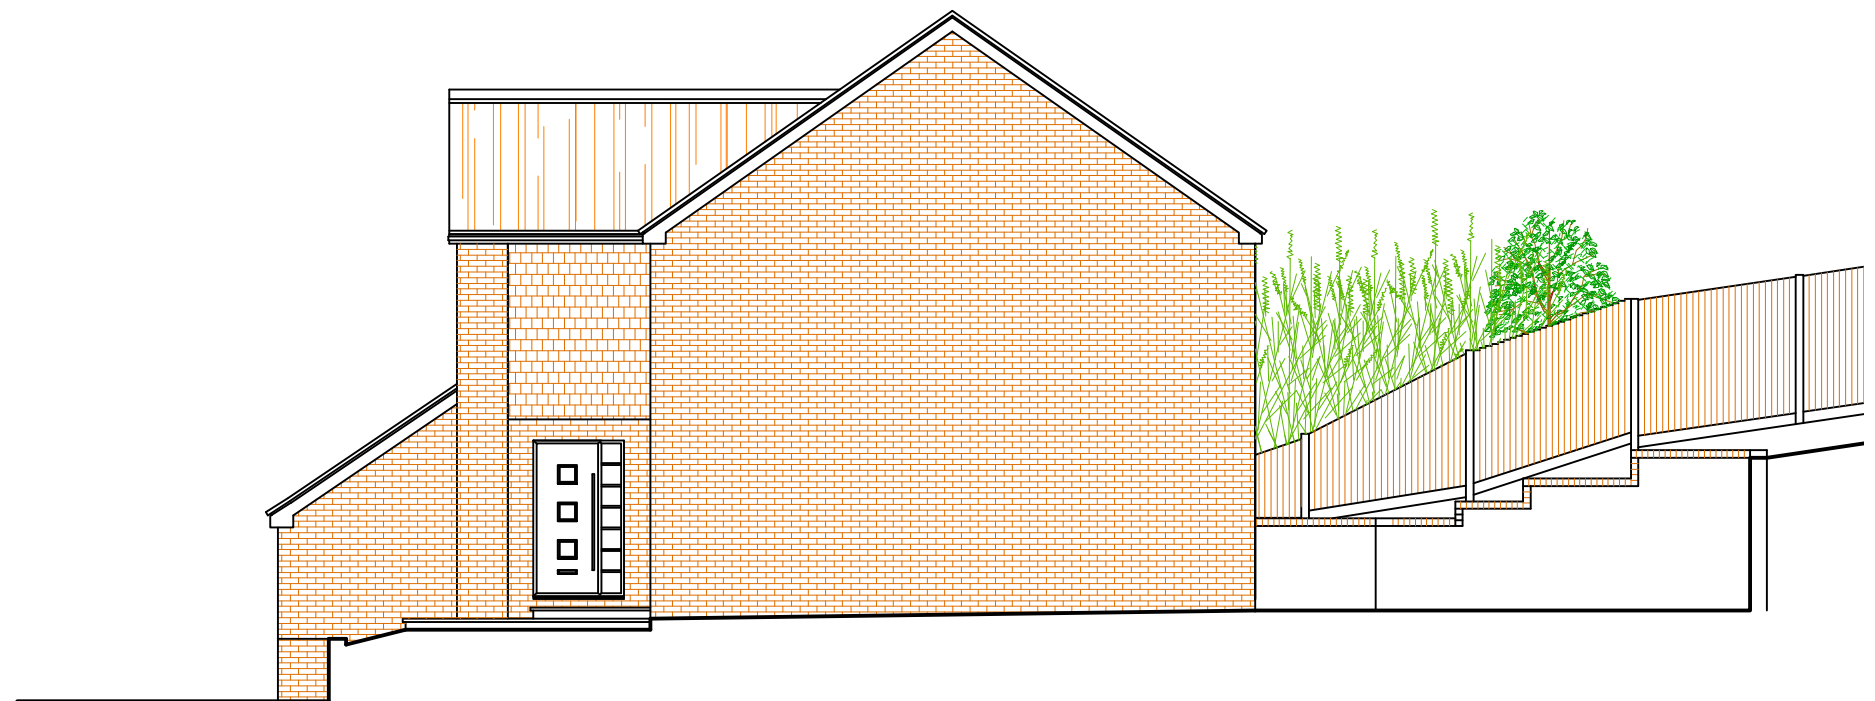

Side Elevation facing 105 Downs Road

 

Rear Elevation

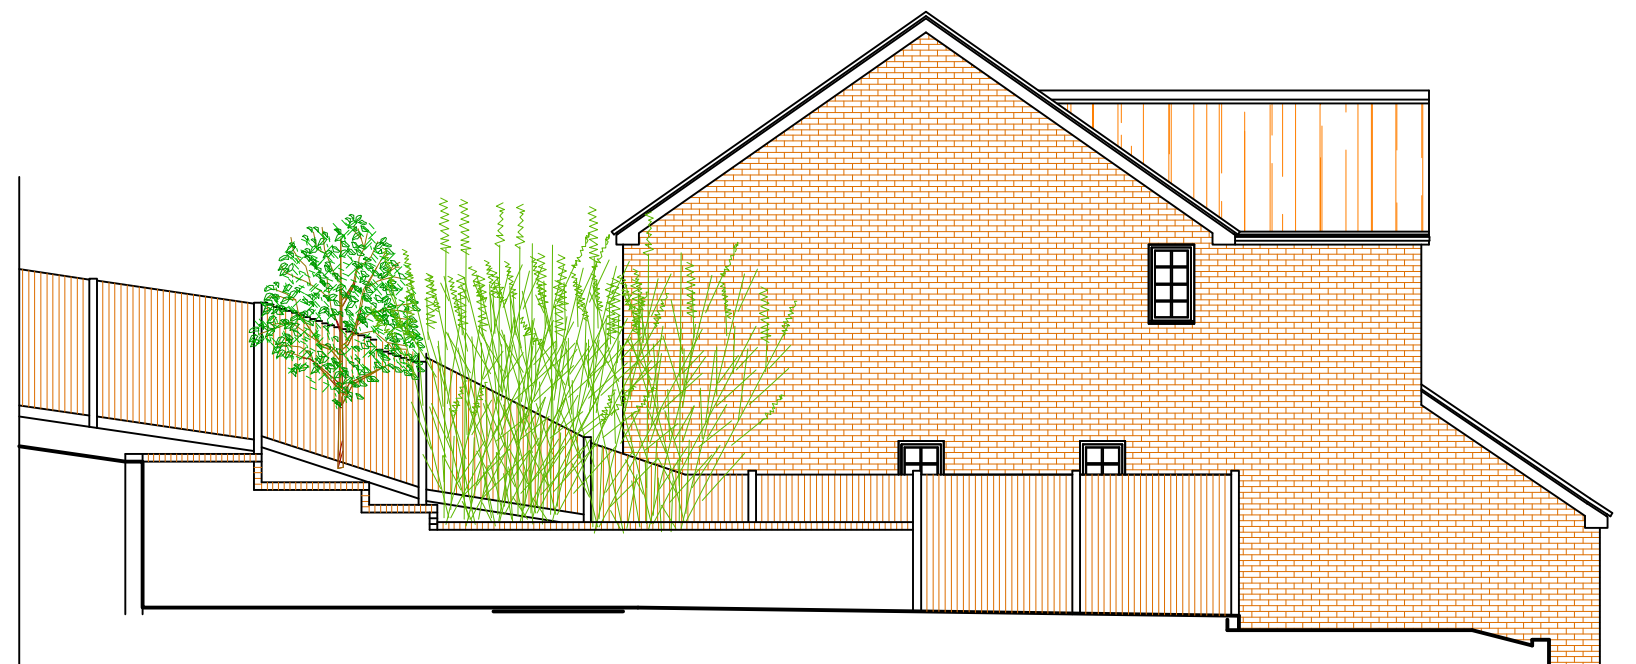

Side Elevation facing 101 Downs Road

CORPORATE ARCHITECTURE
& DESIGN GROUP



SEVENCROFT LTD.

277 Canterbury Road, Kennington
Ashford, Kent TN24 9QW
Tel / Fax : 01233 625553
e-mail : sevencroft@hotmail.co.uk

Existing Elevations - Scale 1:100

Proposed Extension & Alterations to 103 Downs Road, Istead Rise, Gravesend,
Kent DA13 9HD. Resubmission of Application Reference 20230237

Date July 2023

Drawing No.2023/25/03@A3