

Copyright in the design and this drawing is the property of RESI. Reproduction in whole or in part is forbidden without written sanction of RESI. This drawing must be read in conjunction with all other relevant documentation and drawings.

RESI accepts no liability for any expense, loss or damage of whatsoever nature and however arising from any variation which has not been referred to them and their approval obtained.

Print out to actual scale. For planning purposes only. All dimensions to be cross checked on site prior to construction and ordering of products. Any discrepancies to be reported to RESI immediately.

NOTES

Proposed Materials:

Brickwork/Walls - London stock brick to match existing

Flat Roof - Fibreglass

Pitched Roof - Concrete and slate tiles to match existing

Windows - White painted timber sash windows to match existing (number 26) and white uPVC windows to match existing (number 25) aluminium framed rooflights

Doors - White aluminium sliding double doors

RWP's / Gutter's / Fascia's - Powdercoated aluminium hoppers, downpipes and box gutters

Revision

Rev	Notes	Date
A	Planning Issue	28/05/2021
B	Stair Amendment	01/07/2021

KEY

--- Boundary line --- Level line
Existing removed Neighbouring context

JOB TITLE

Proposed ground floor wraparound extension, two storey rear extension, side porch redesign, floor plan redesign and all associated works at 25 & 26 South Hill Road

STATUS

Planning Drawings

DRAWING TITLE

Proposed Elevations

CLIENT

Alistair Sayers

SCALE

1 : 100 at A3

DRAWN

LM

DATE


July 2021

CHECKED


OB

DRAWING NO. 7274 - 3201

B

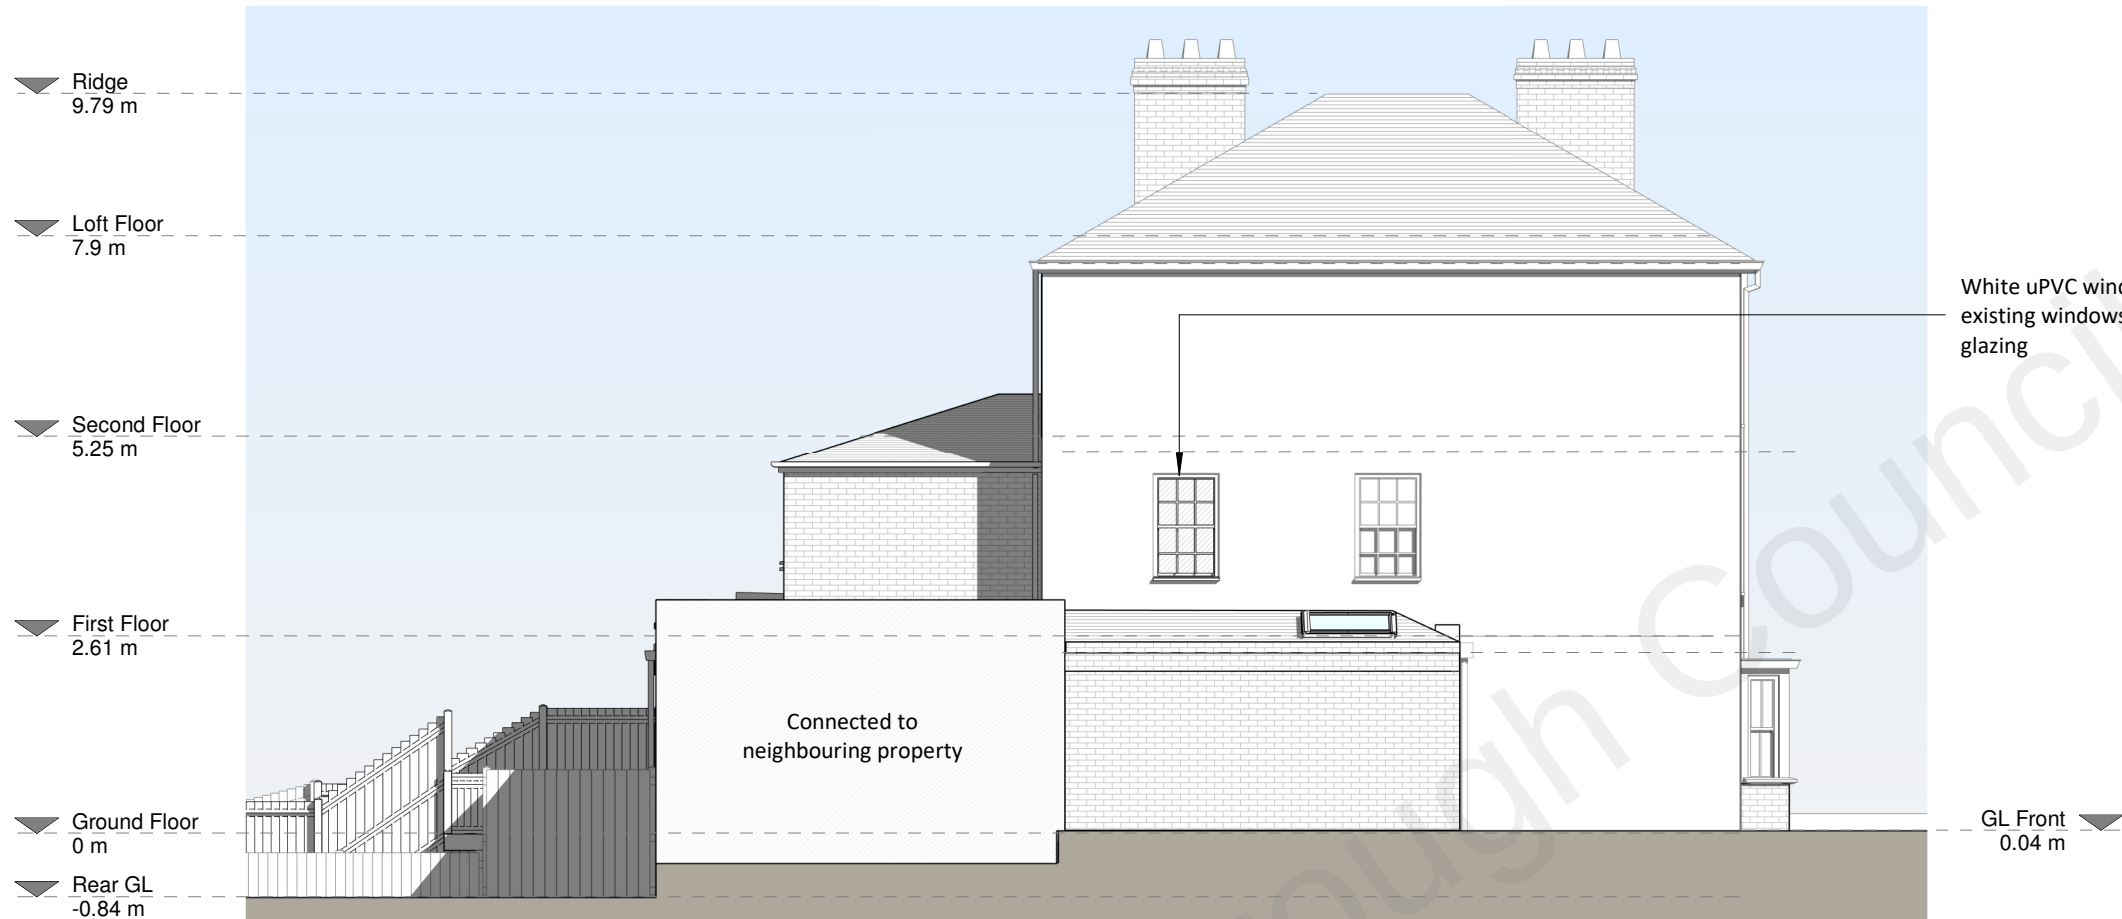

Left Side Elevation

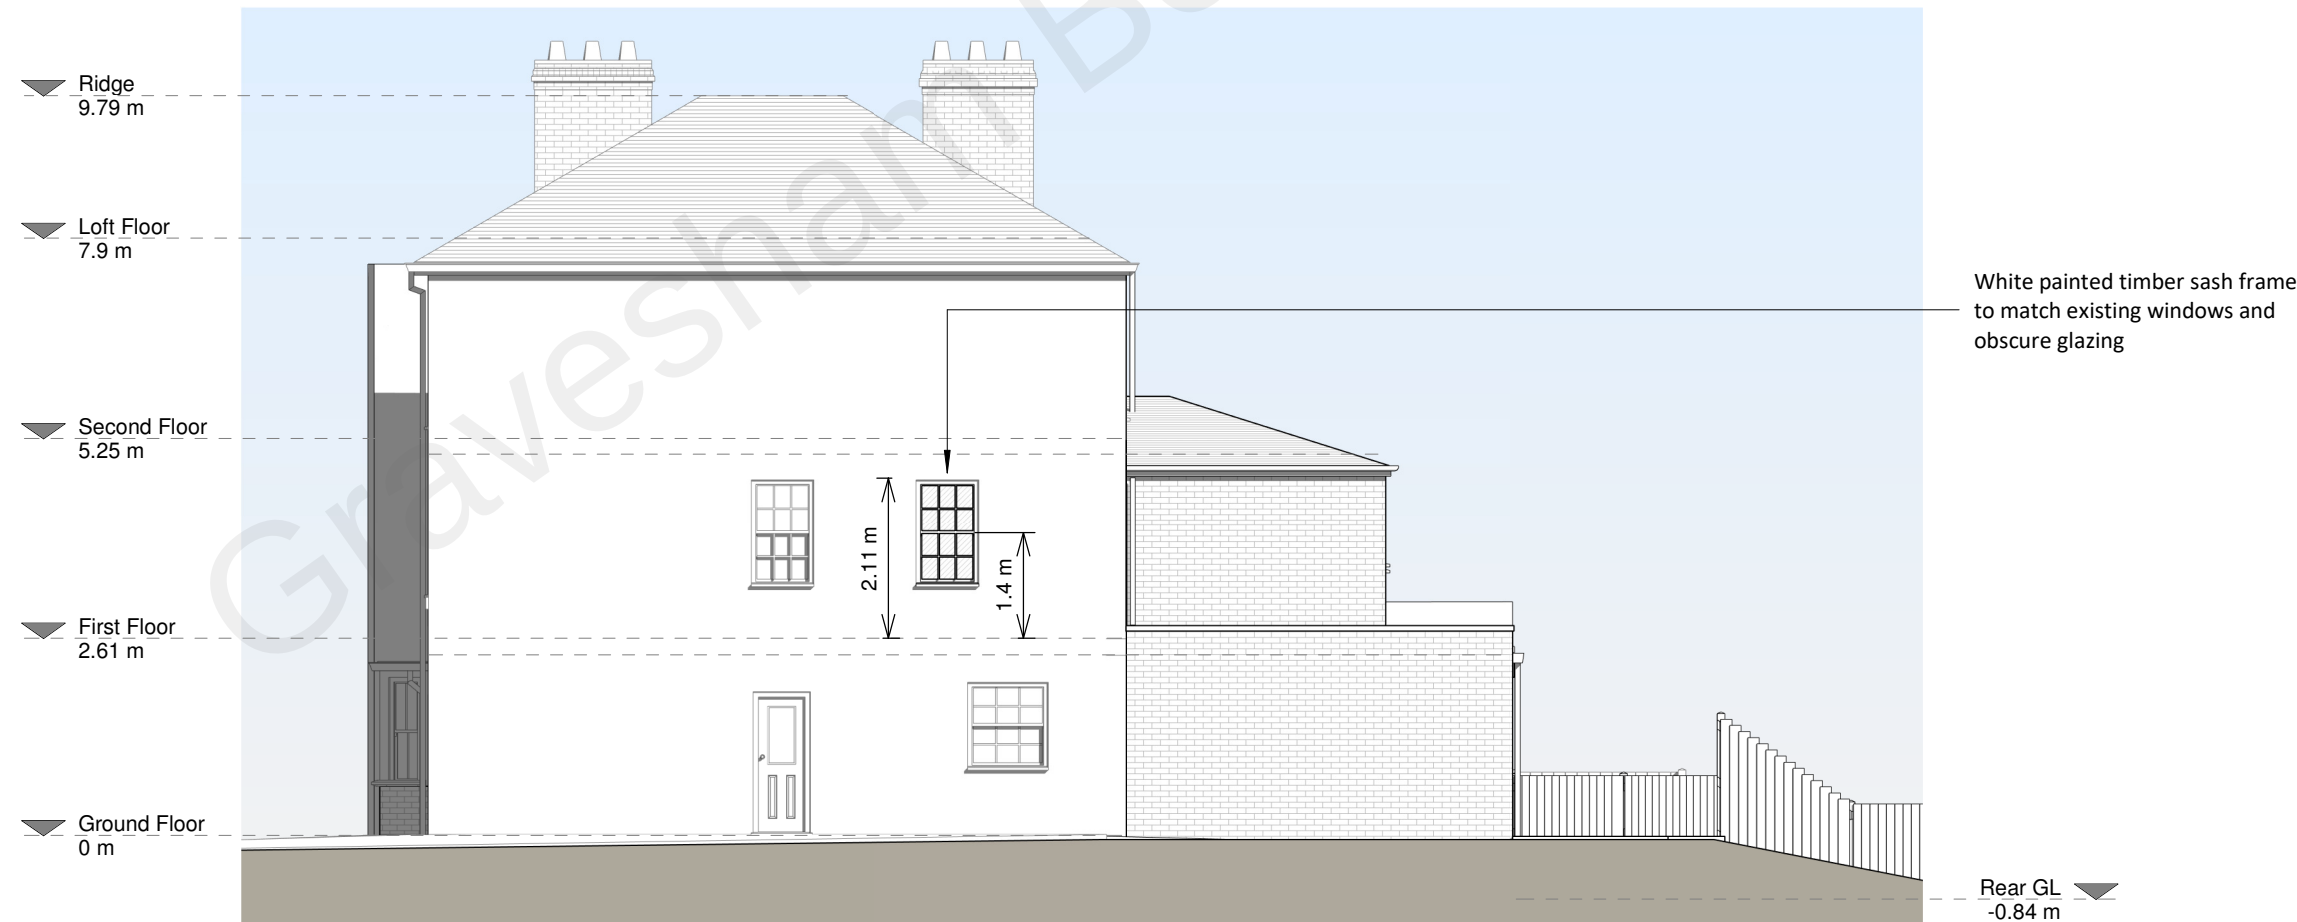

Right Side Elevation

1 0 1 2 3 4 5
SCALE 1:100 m