




General Notes
The contents of this drawing may not be reproduced in whole or part without the written consent of SUFAIR LTD. This drawing is to be read in conjunction with the scope of works, specification and premeasure.

0 0.5m 2.5m 5m 6m


Notes

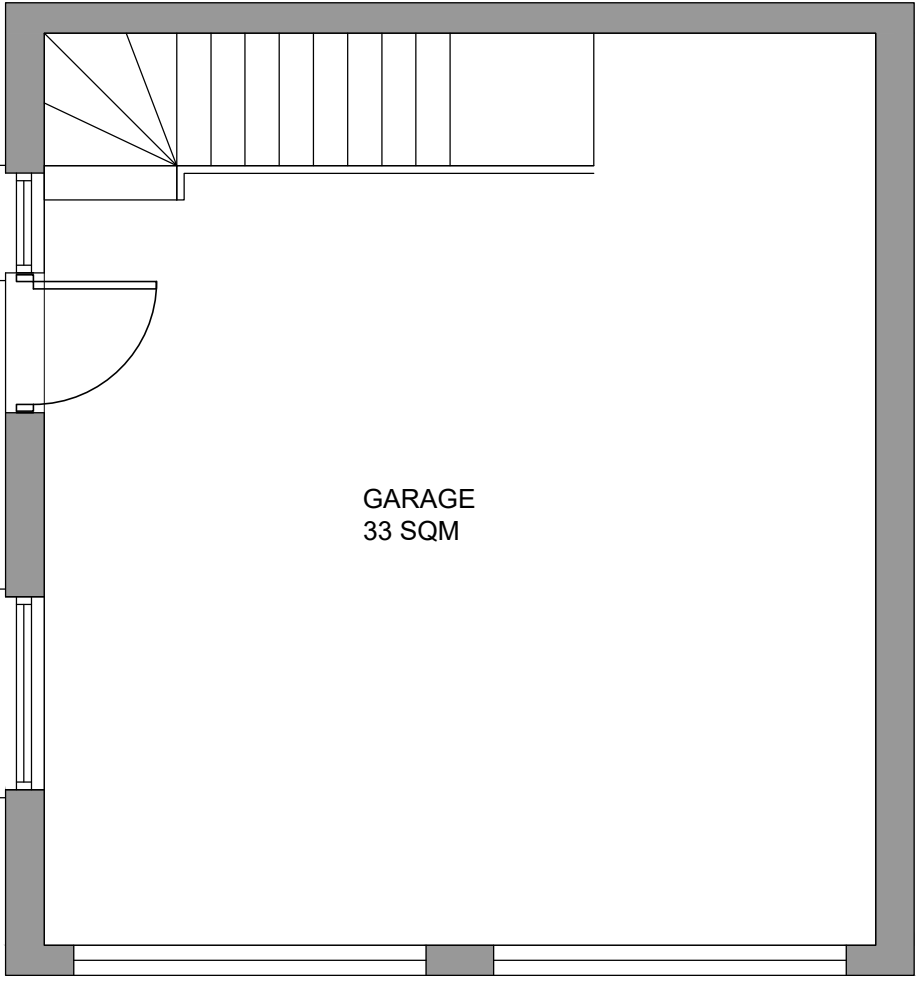



EXISTING GARAGE/ SHED
GROUND FLOOR PLAN

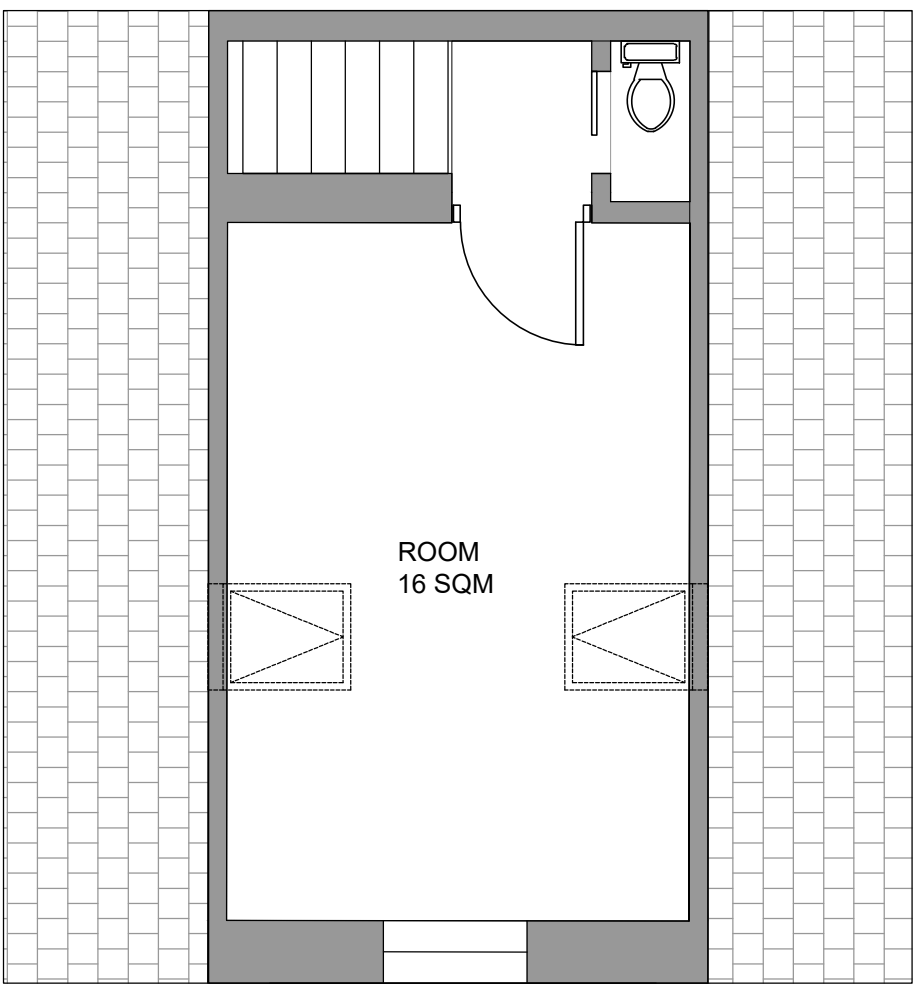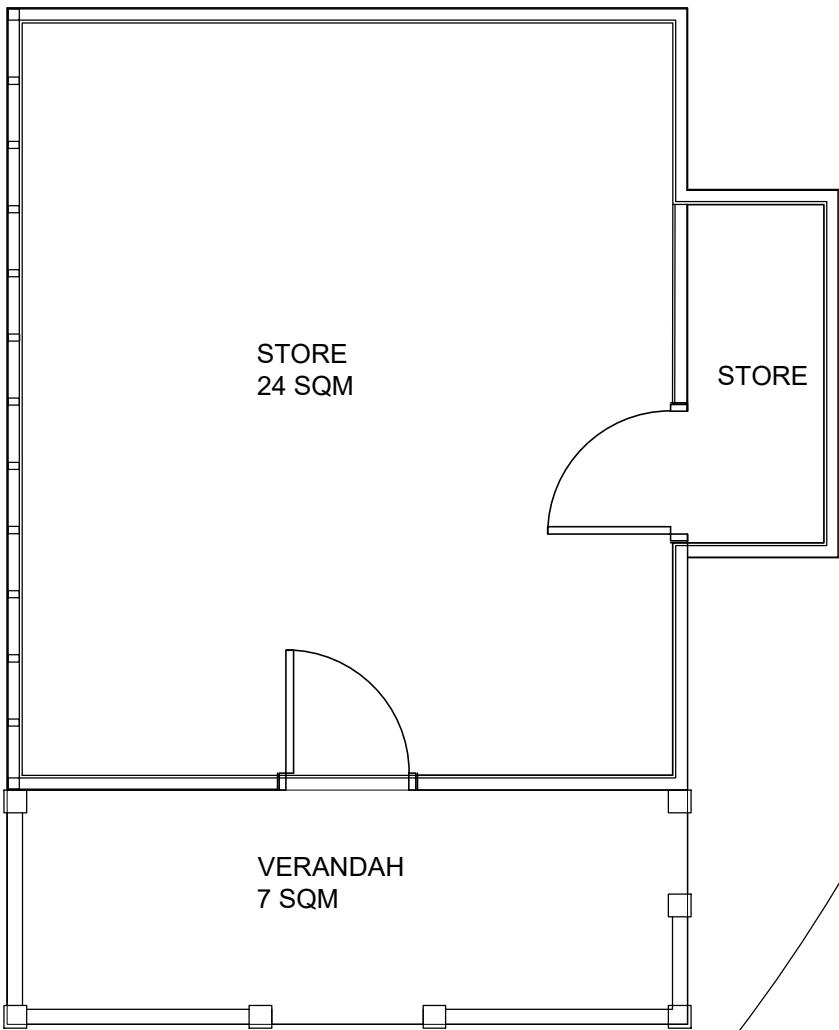



EXISTING GARAGE FIRST FLOOR
PLAN

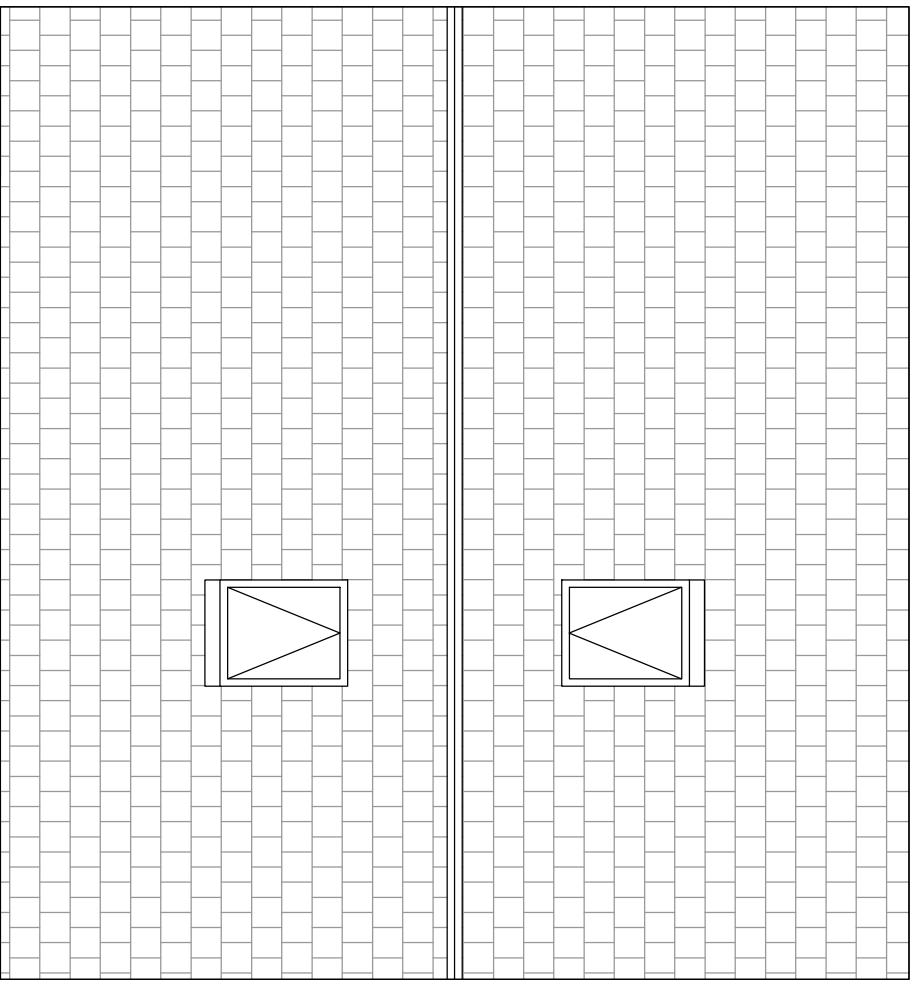

EXISTING GARAGE/ SHED ROOF
PLAN

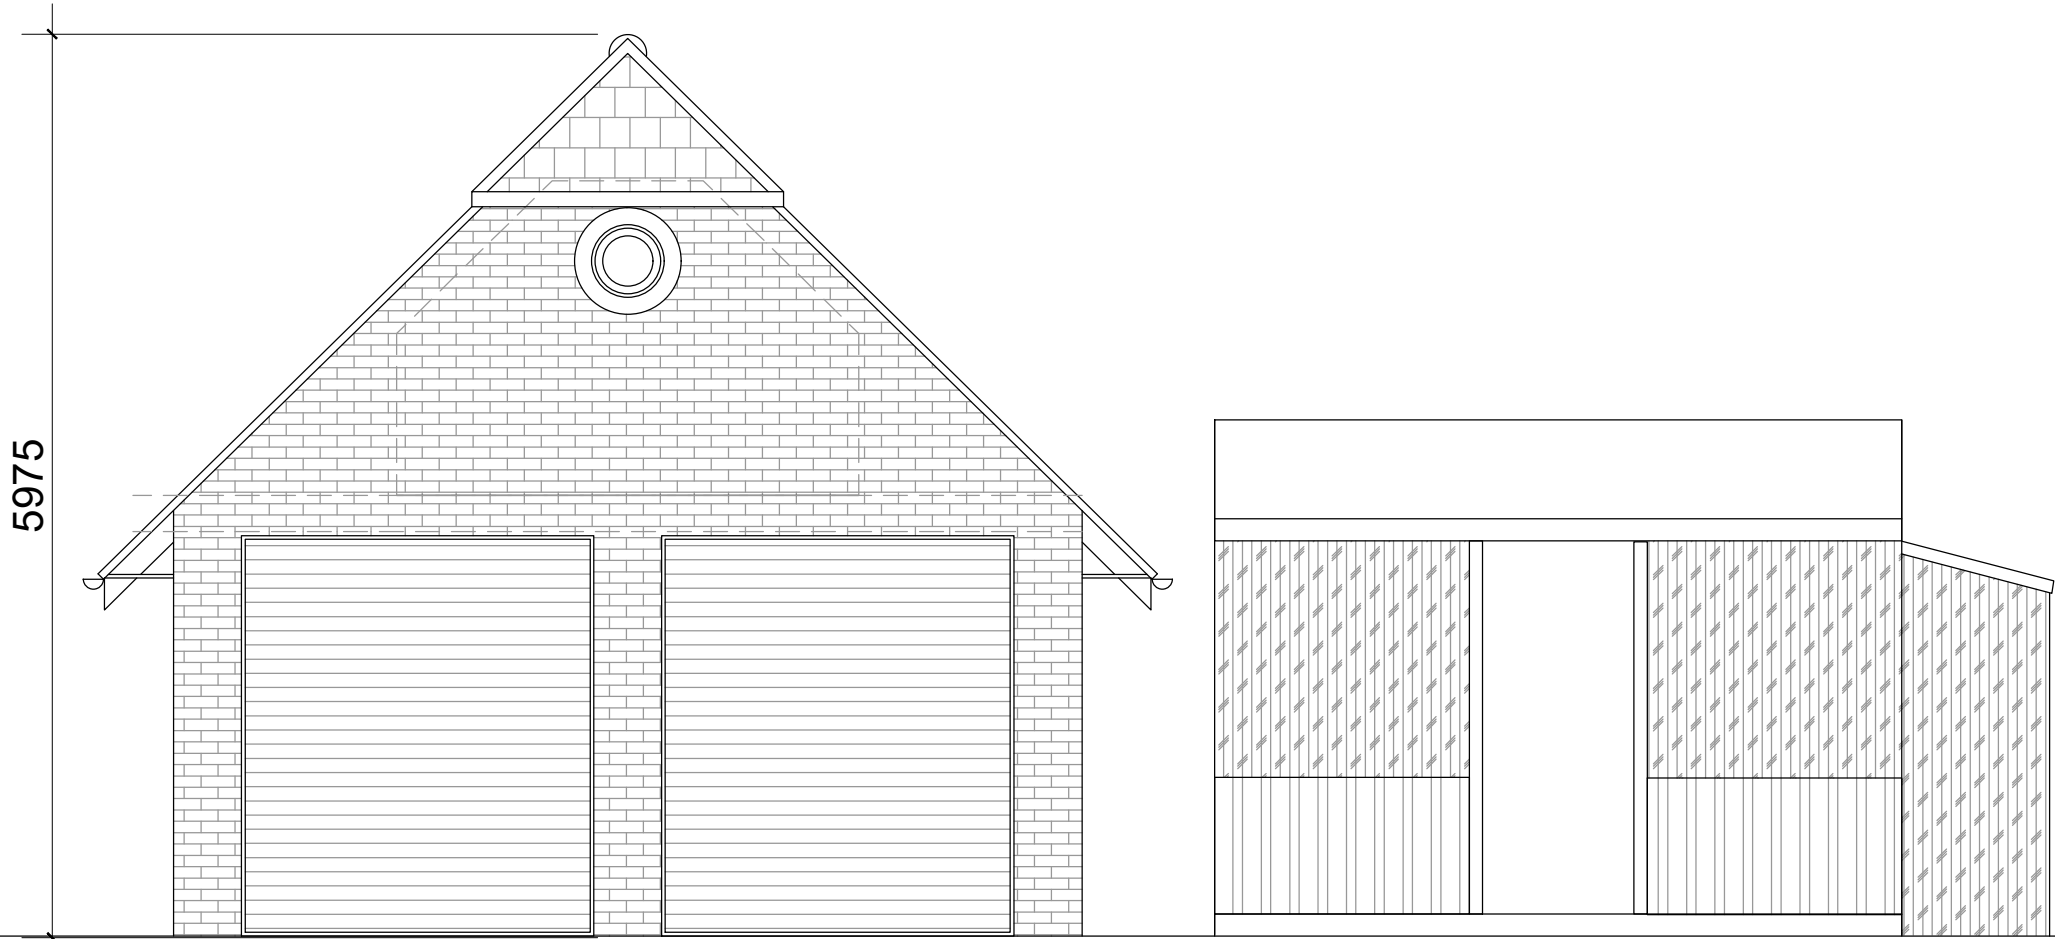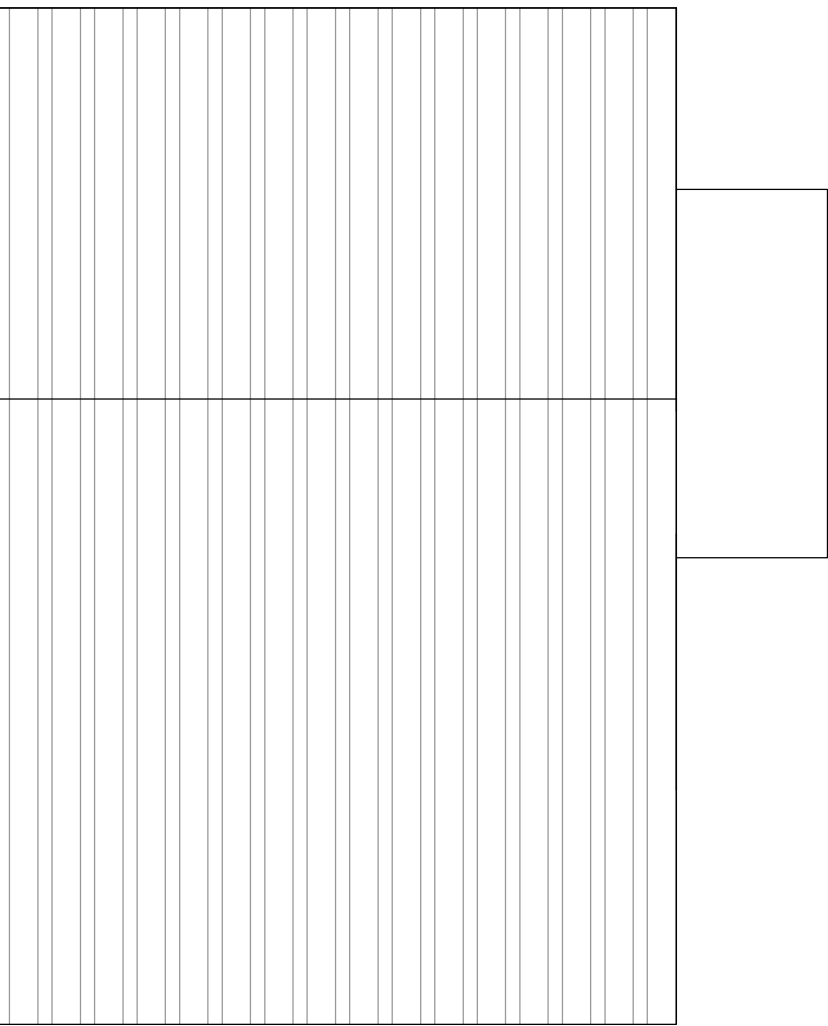

EXISTING ELEVATIONS
1:50 @ A1

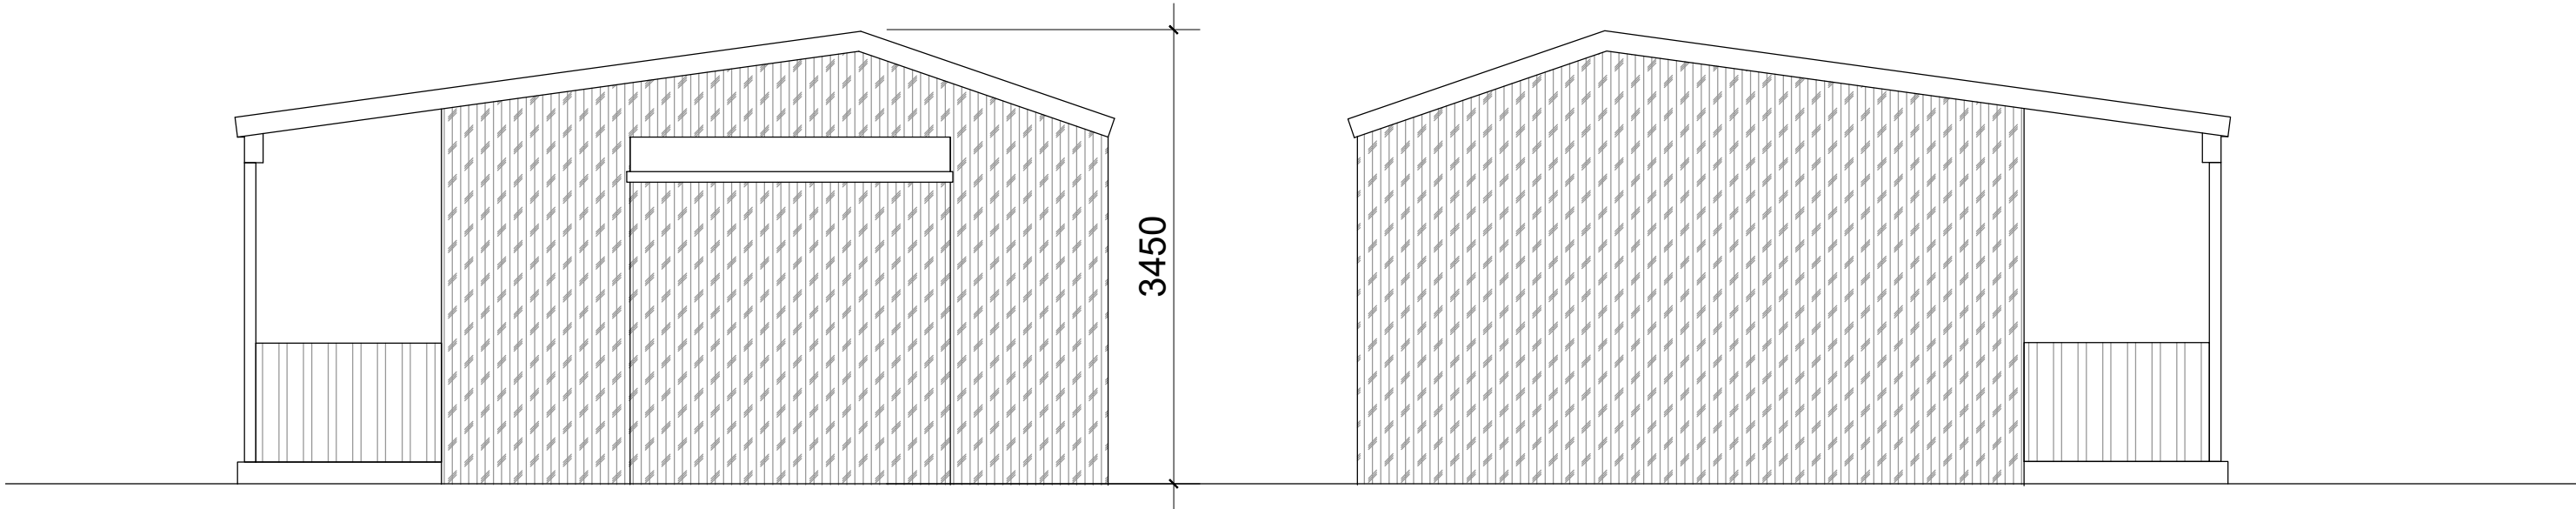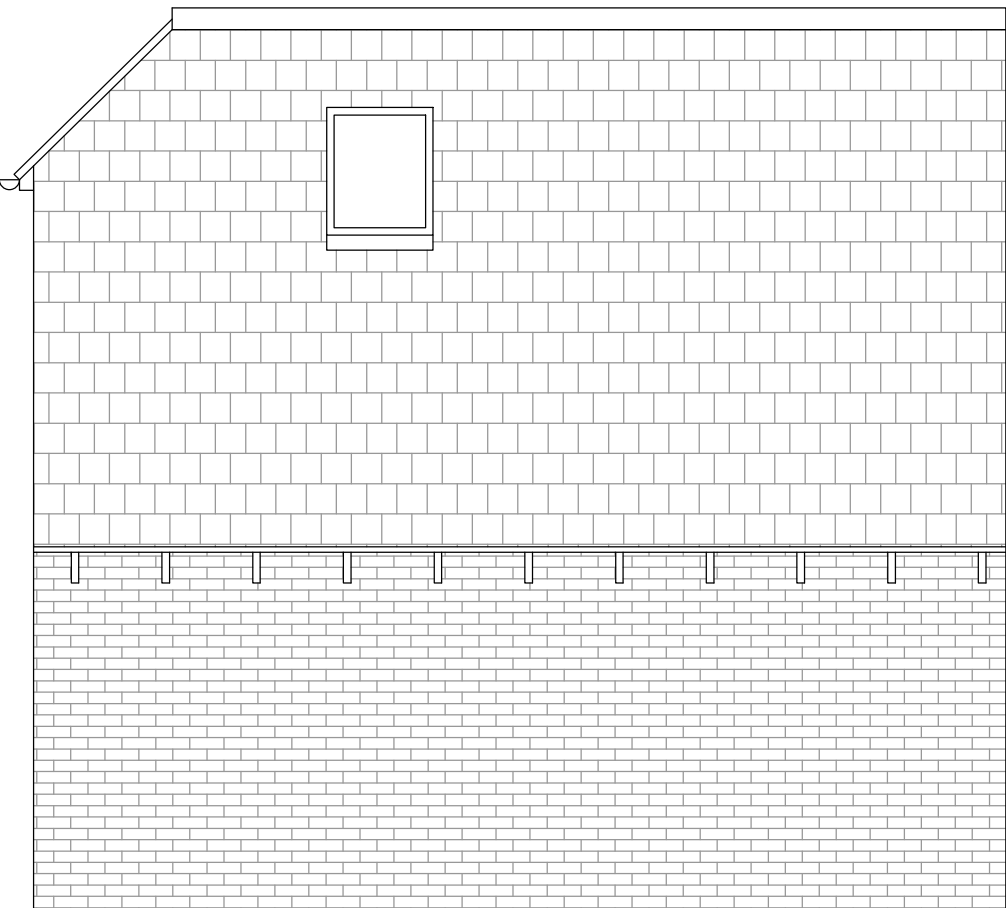

EXISTING ELEVATIONS
1:50 @ A1

P1	ISSUED FOR PLANNING	16.09.2023	IT	IT
REV	NOTES	DATE	BY	AUTH
PROJECT				
Proposed converison of garages to Granny Annex				
57 Beechwood Drive, Culverstone				
Meopham Kent DA13 0TX				
DRAWING TITLE				
EXISTING PLANS ELEVATIONS				
OUT BUILDINGS				
DRAWING STATUS				
Planning				
SCALE AT A1:		SCALE AT A3:		
1:50		1:100		
JOB NO.	DRAWING NO.	REV.		
1337	02-02	P1		

