


Existing Elevations
Front, Rear and Side Elevations



Existing Front Elevation 1:100 @ A3




Existing Rear Elevation 1:100 @ A3

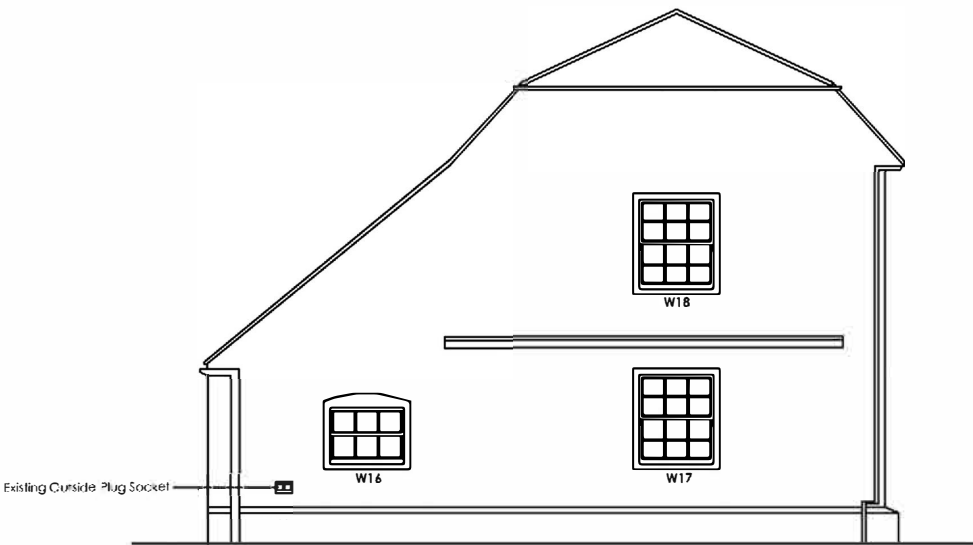

Existing Left Hand Side Elevation 1:100 @ A3



Existing Right Hand Side Elevation 1:100 @ A3

 Drawing Issued For: Planning Permission and Listed Building Consent	Project: Norwood Farmhouse, Norwood Lane, Gravesend, DA13 0YF	Client: Gilson	Drawing Title: Existing Elevations	Date: 28/7/2023	Revision No.: n/a	Drawing by: Rio Jablonski rio.jablonski@wandsworth.co.uk	Scale Bars:  Scale Bar 1:100 @ A3  Scale Bar 1:50 @ A3
				Scale: 1:100 @ A3			