



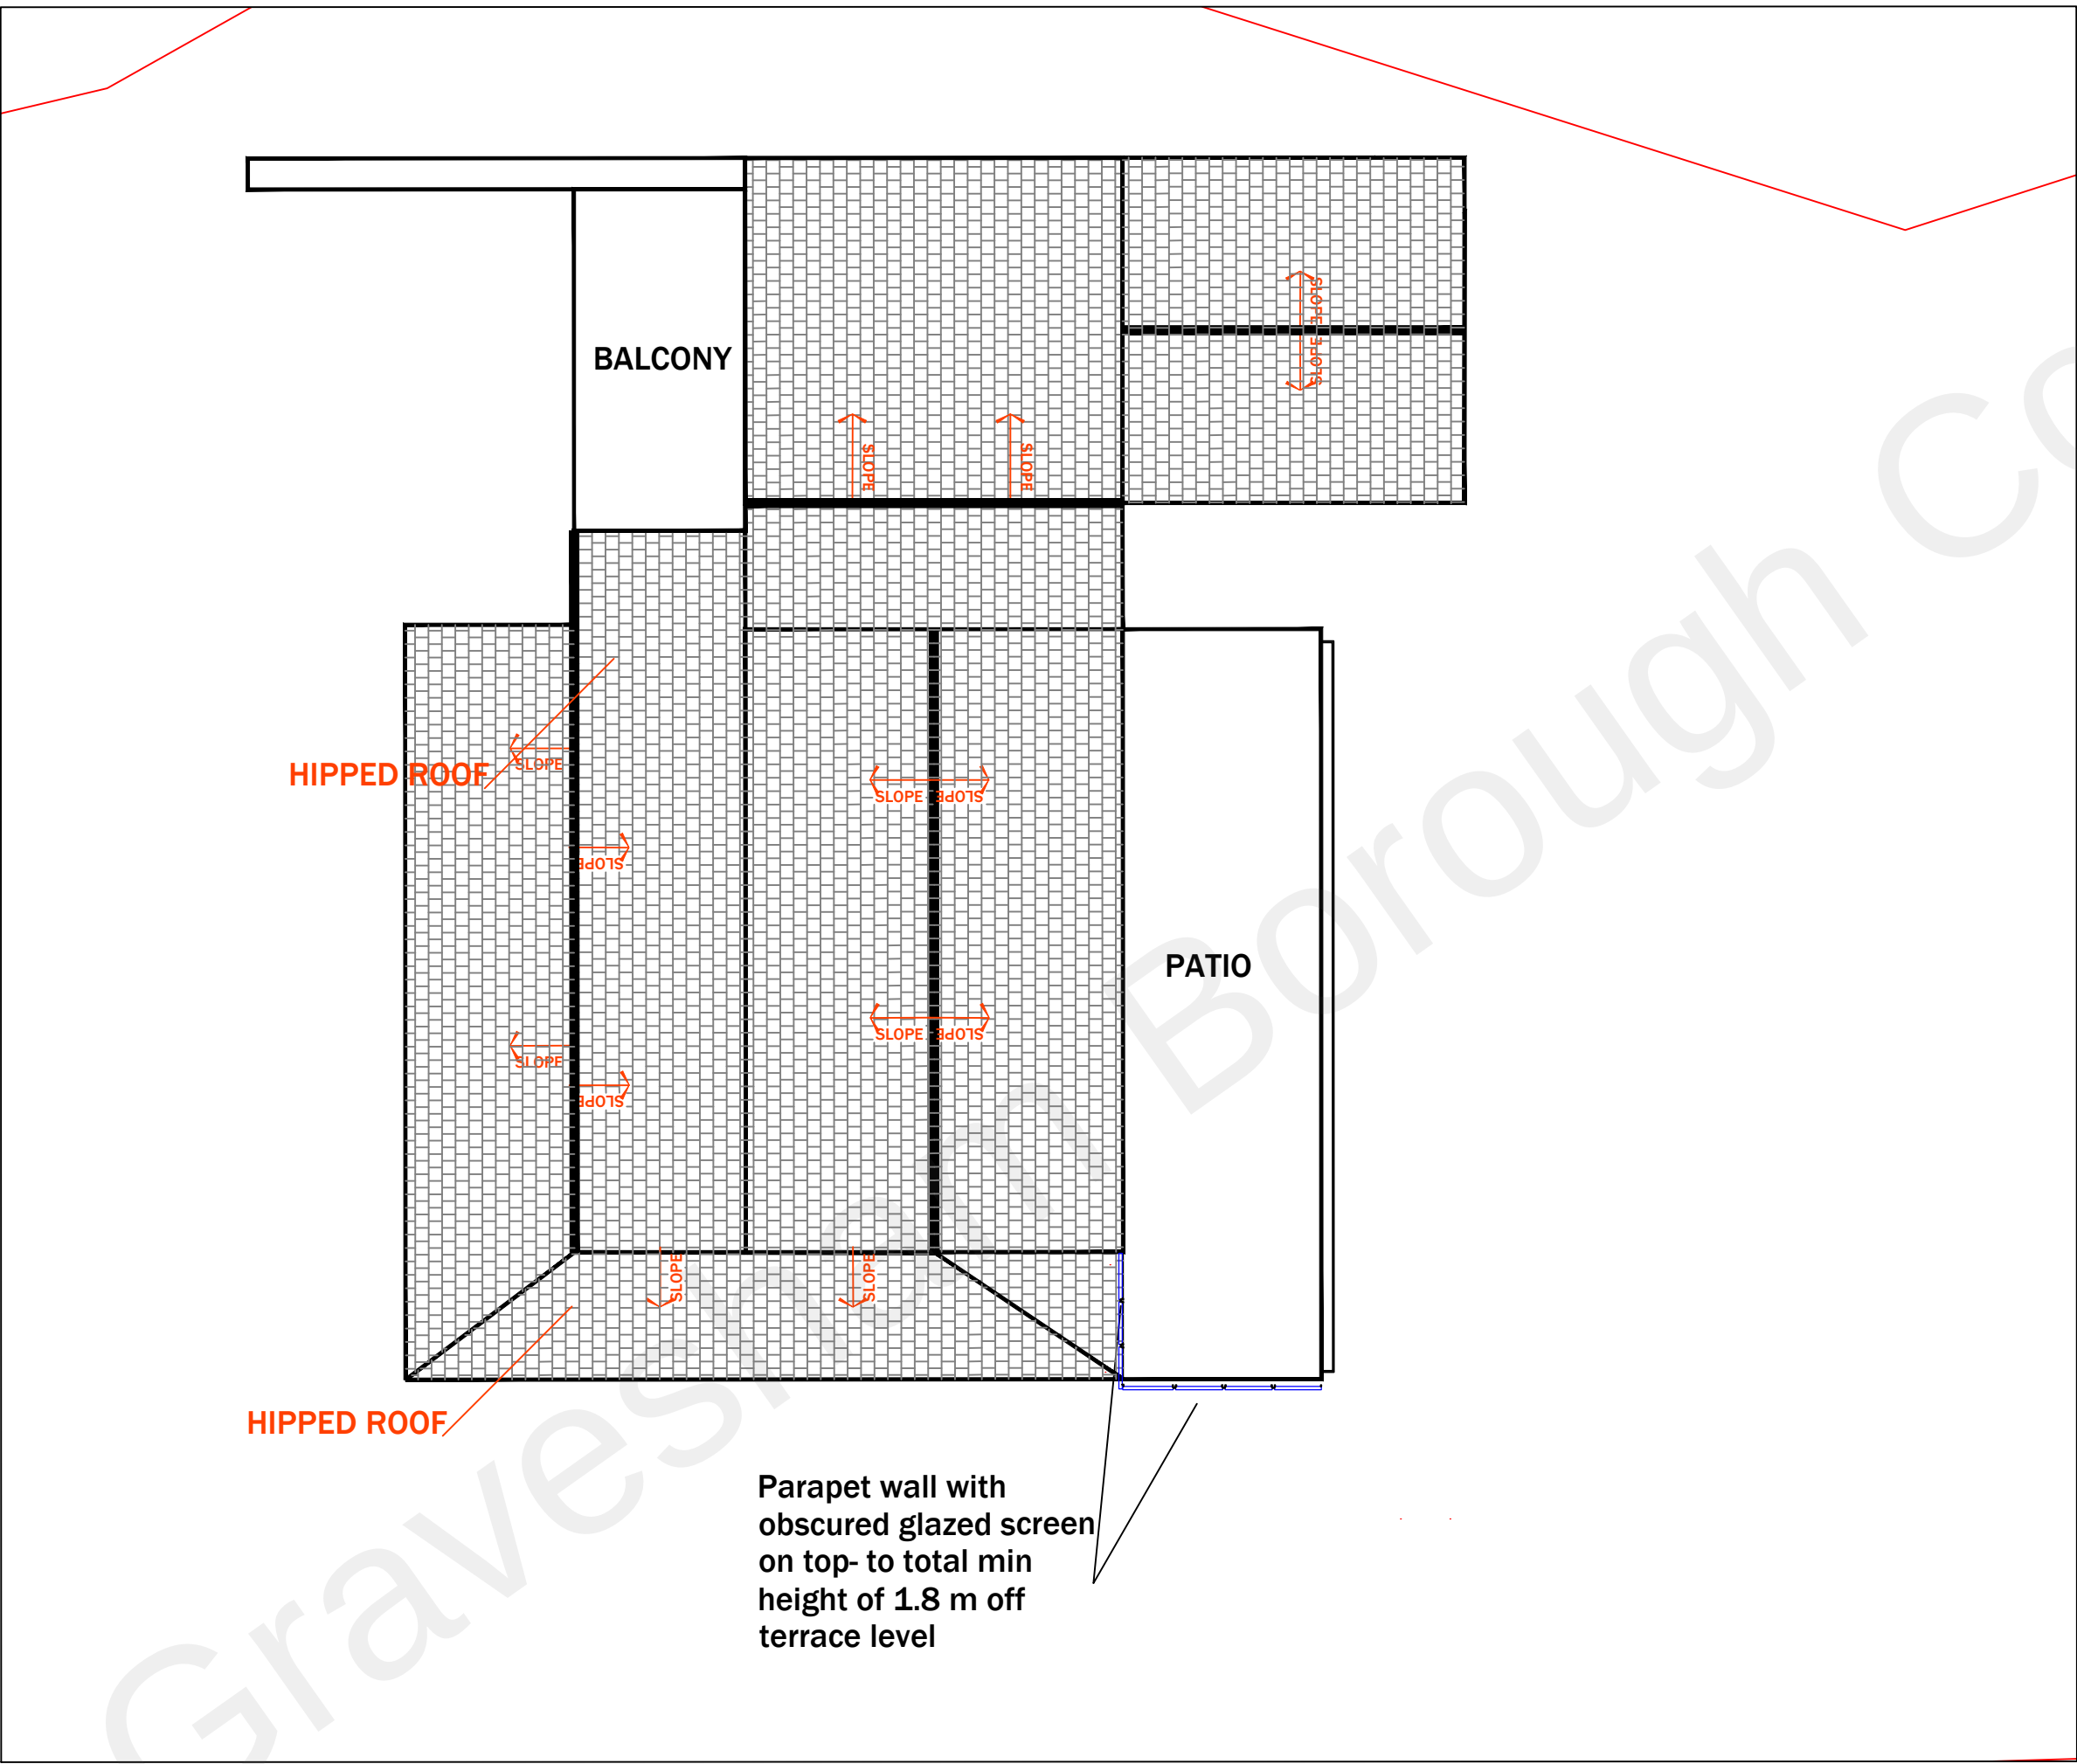

Pre-existing Roof Plan

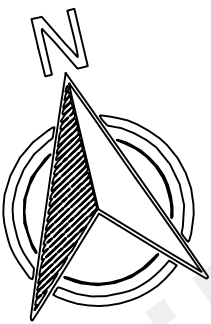

GENERAL NOTES:

ALL WORK WHETHER SPECIFIED OR IMPLIED TO BE CARRIED OUT INACCORDANCE WITH BUILDING REGULATIONS, BRITISH STANDARDS, CODES OF PRACTICE AND ACCEPTED BUILDING PRACTICE.

THIS DRAWING MAY BE SCALED FOR LOCAL AUTHORITY PURPOSES ONLY. FOR WORKING DRAWINGS USE SPECIFIED DIMENSIONS WHERE GIVEN - MEASURE AND CHECK ON SITE PRIOR TO ORDERING OF MATERIALS AND COMMENCEMENT OF WORKS.

THIS LAYOUT AND DESIGN IS COPYRIGHT AND CANNOT BE COPIED OR REPRODUCED WITHOUT PRIOR CONSENT, IN WRITING, FROM THE DESIGNER.

DRAWING TO BE READ IN CONJUNCTION WITH ADDITIONAL DRAWINGS AND ANY STRUCTURAL ENGINEERS INSTRUCTIONS AND DETAILING.

STUDIO CHARRETTE WILL NOT BE RESPONSIBLE FOR ANY PRINCIPAL DESIGNER DUTIES UNDER CDM 2015.

NO SITE WORK IS TO BE CARRIED OUT UNTIL PERMISSIONS ARE IN PLACE. SITE SEARCHES TO CARRIED OUT BEFORE ANYWORKS TO SITE.

ALL STRUCTURAL ELEMENTAL/ASSOCIATED CALCULATIONS TO BE CONFIRMED AND PROVIDED BY STRUCTURAL ENGINEER

The Clubhouse, 50 Grosvenor Hill, London, W1K 3QT www.studiocharrette.co.uk



Cleint's Name
Mr. Singh

Project Title
41A ME3 7AL

Drawing Title
Pre-Existing Roof Plan

Date 14/06/22	Scale 1:100 @A2
------------------	--------------------

Project No.: SC	Project No.:
--------------------	--------------

Drawing No SC	Drawing No	Rev
------------------	------------	-----