






1 PROPOSED GROUND FLOOR PLAN  
202 SCALE 1:100

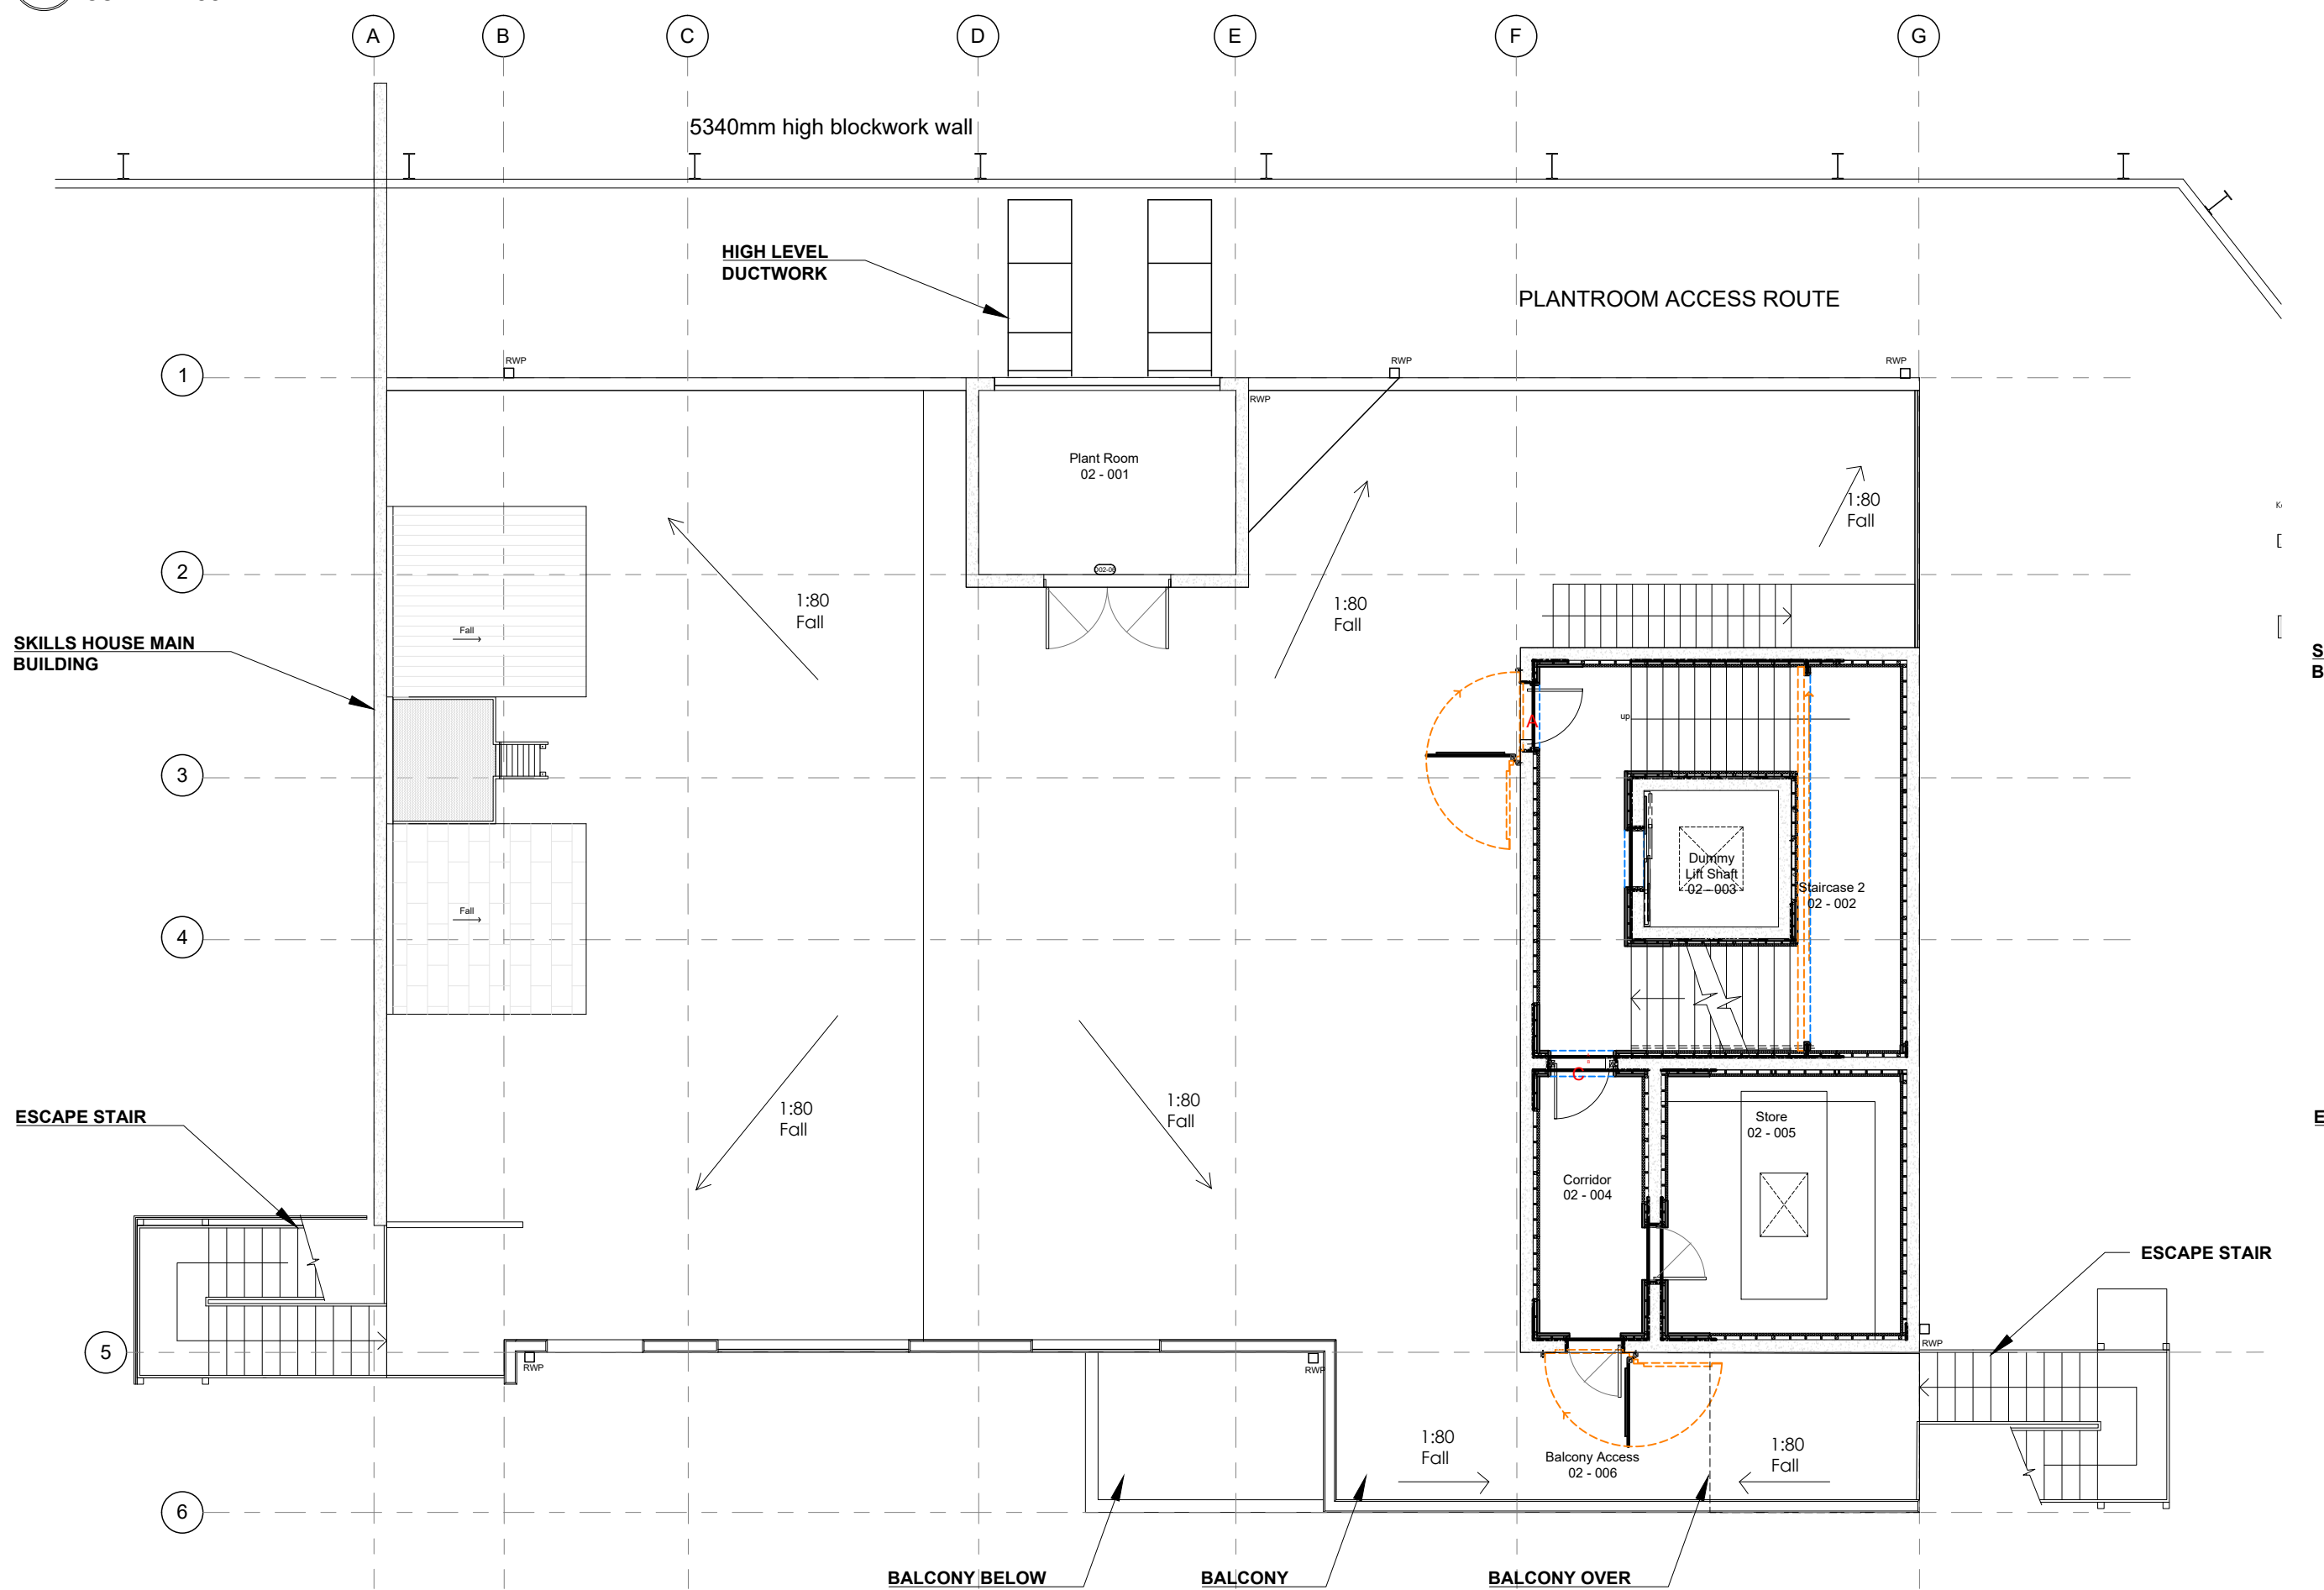

3 PROPOSED SECOND FLOOR PLAN  
202 SCALE 1:100

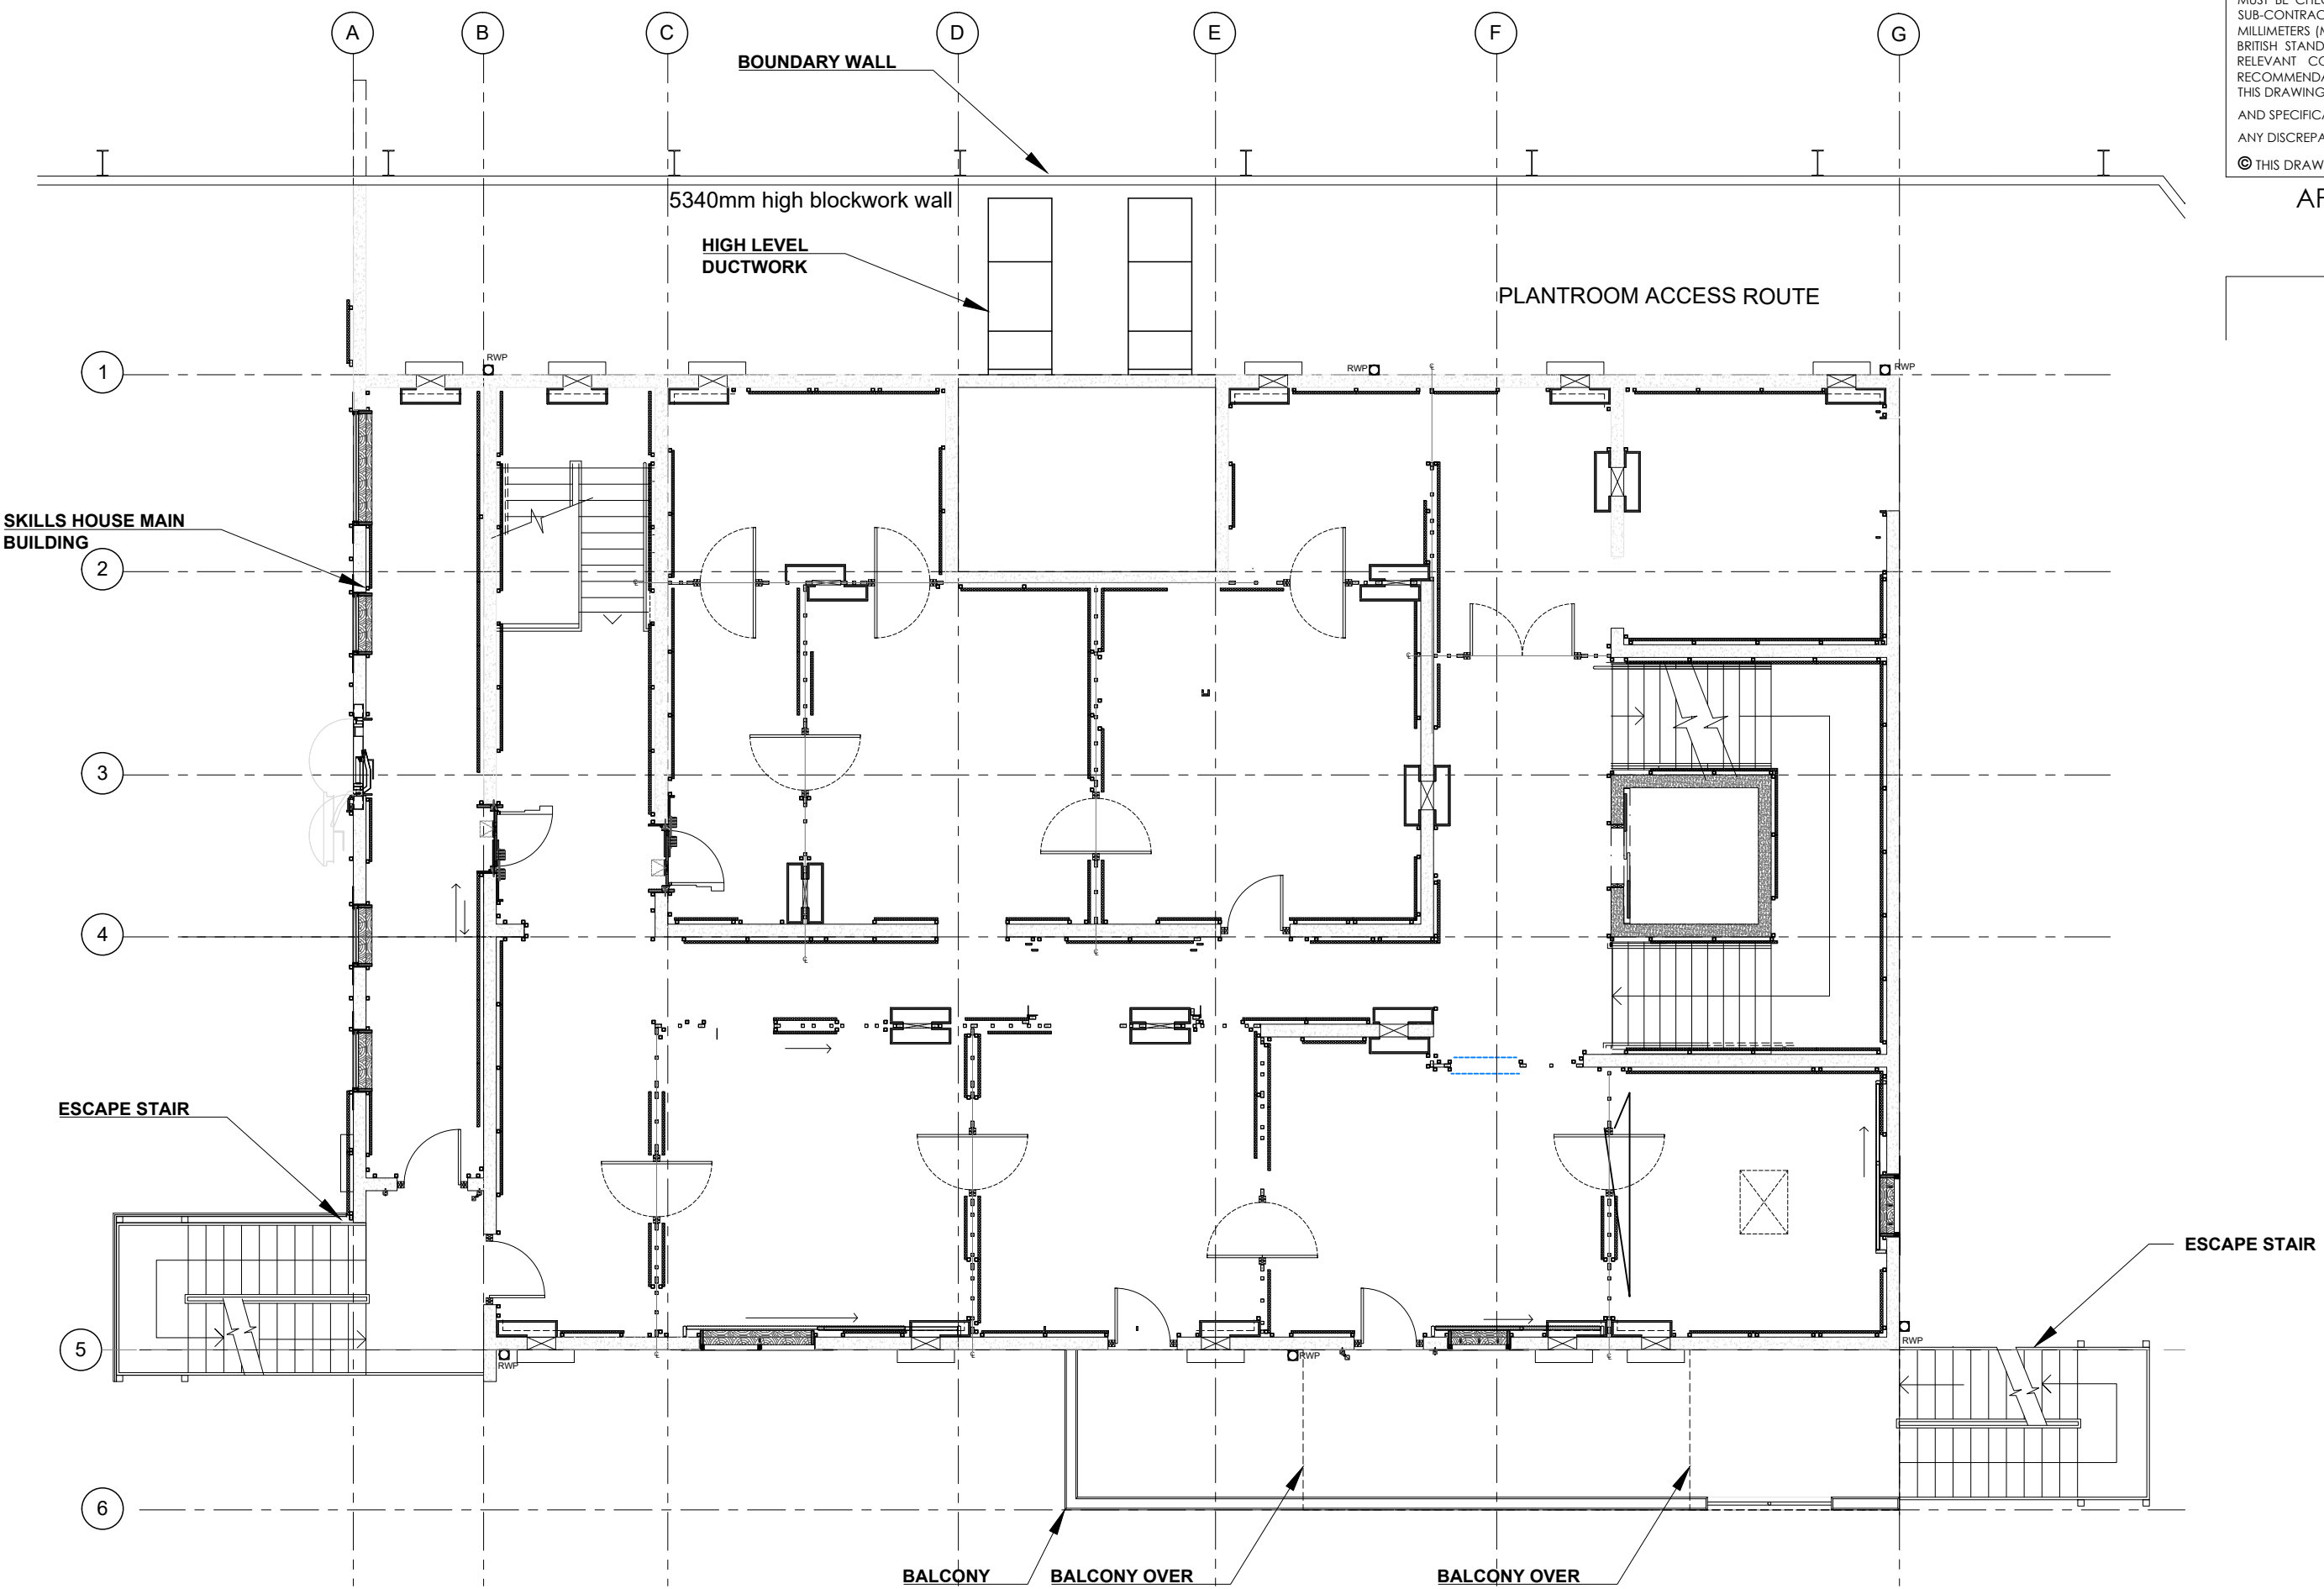

2 PROPOSED FIRST FLOOR PLAN  
202 SCALE 1:100

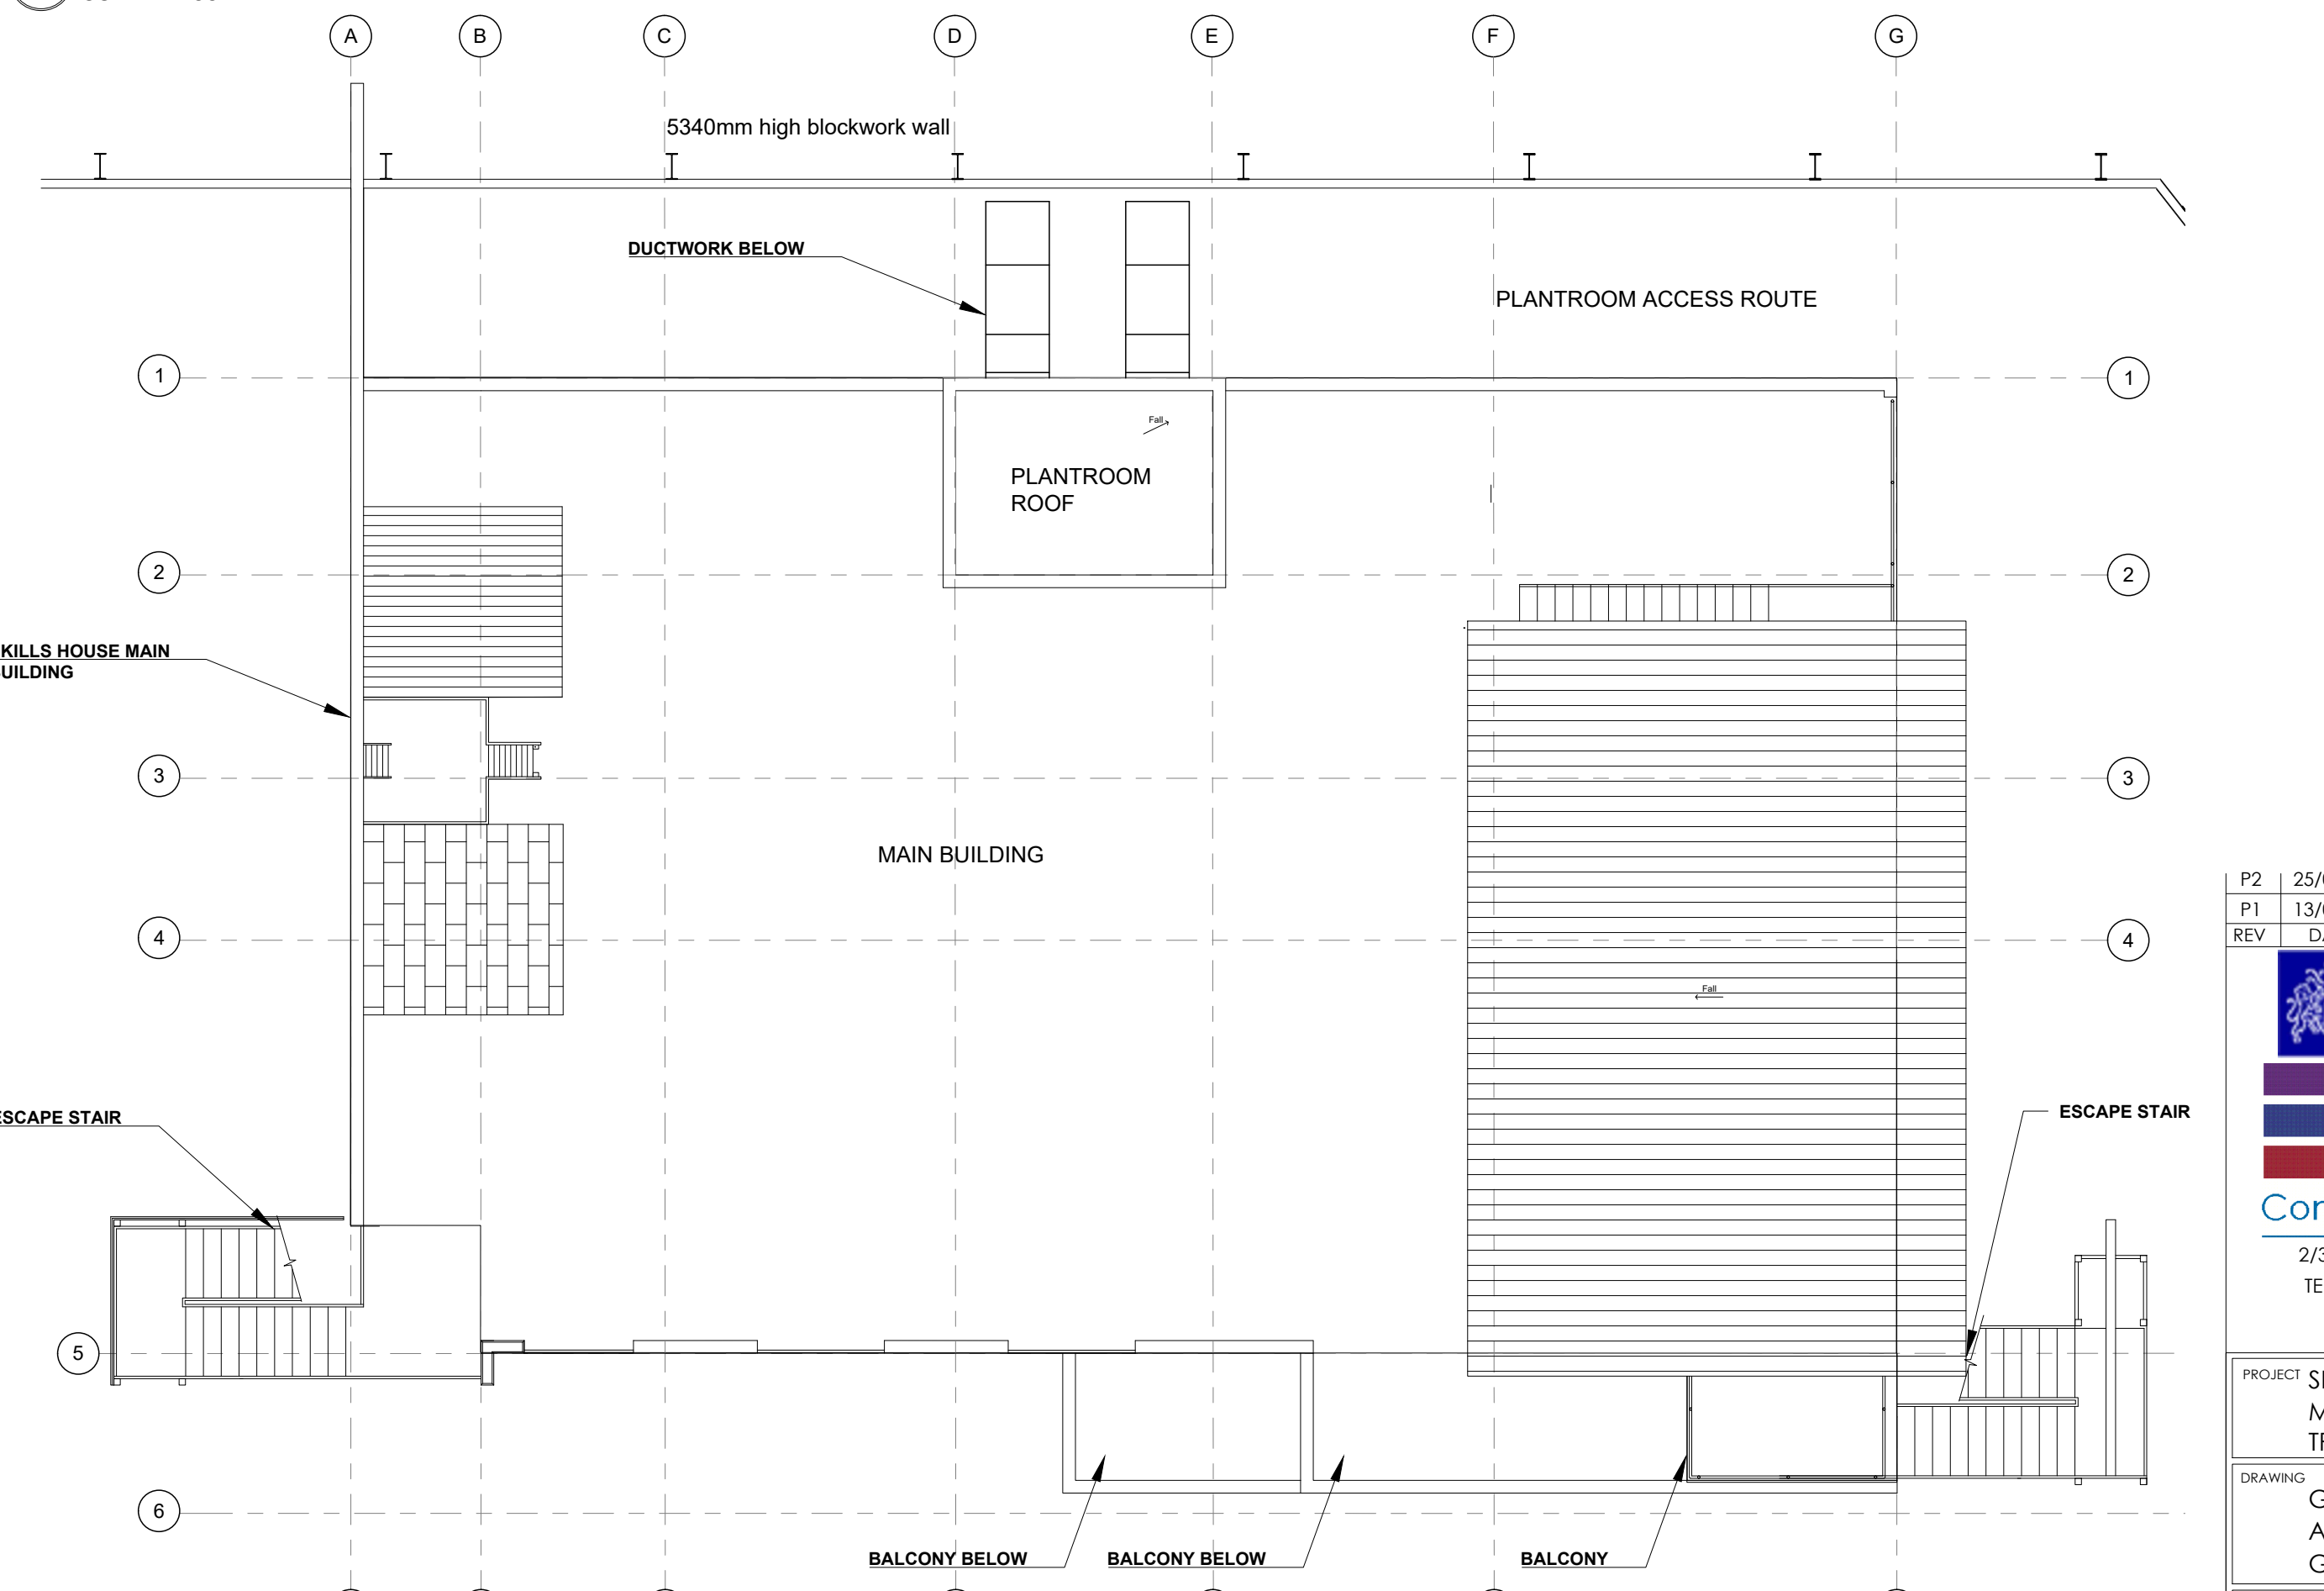

4 PROPOSED ROOF PLAN  
202 SCALE 1:100

NOTE  
DO NOT SCALE EXCEPT FOR PLANNING PURPOSES.  
ALL DIMENSIONS TO BE CHECKED ON SITE PRIOR TO COMMENCEMENT OF WORK. ALL DIMENSIONS RELATING TO SUB-CONTRACTORS OR SUPPLIERS WORK MUST BE CHECKED AND AGREED BETWEEN THE GENERAL CONTRACTOR, THE SUB-CONTRACTORS AND / OR SUPPLIERS. ALL DIMENSIONS ARE IN MILLIMETERS (MM). ALL WORKS OR MATERIALS INDICATED ARE TO BE TO LATEST BRITISH STANDARDS AND ARE TO BE CARRIED OUT IN ACCORDANCE WITH RELEVANT CODES OF PRACTICE OR RECOGNISED TRADE ASSOCIATION RECOMMENDATIONS AND PUBLICATIONS.  
THIS DRAWING TO BE READ IN CONJUNCTION WITH ALL RELEVANT DRAWINGS AND SPECIFICATIONS.  
ANY DISCREPANCIES TO BE BROUGHT TO THE ATTENTION OF BAQUS GROUP LTD.  
© THIS DRAWING IS THE COPYRIGHT OF BAQUS GROUP LTD.

APPR DATE STATUS

|     |          |                       |    |
|-----|----------|-----------------------|----|
| P2  | 25/03/24 | DWG NO CHANGED TO 202 | SO |
| P1  | 13/03/24 | PLANNING ISSUE        | SO |
| REV | DATE     | AMENDMENT             | BY |

**METROPOLITAN POLICE**  
**BAQUS**  
Construction Consultancy  
2/3 NORTH MEWS, LONDON, WC1N 2JP  
TEL: 020 7831 1283 FAX: 020 7242 9512  
e-mail: enquiries@baqus.co.uk  
www.baqus.co.uk

|            |                                                                             |               |                 |
|------------|-----------------------------------------------------------------------------|---------------|-----------------|
| PROJECT    | SKILLS HOUSE<br>METROPOLITAN POLICE<br>TRAINING CENTRE GRAVESEND            |               |                 |
| DRAWING    | GROUND, FIRST, SECOND,<br>AND ROOF PLANS - PROPOSED<br>GENERAL ARRANGEMENTS |               |                 |
| Date       | 04/03/2024                                                                  | Drawn By      | SO              |
| Scale      | 1:100@A1                                                                    | Iss. App. By  | AC              |
| Drawing No | 7006/E/202/P2                                                               | File Location | 007006/H/240304 |

