


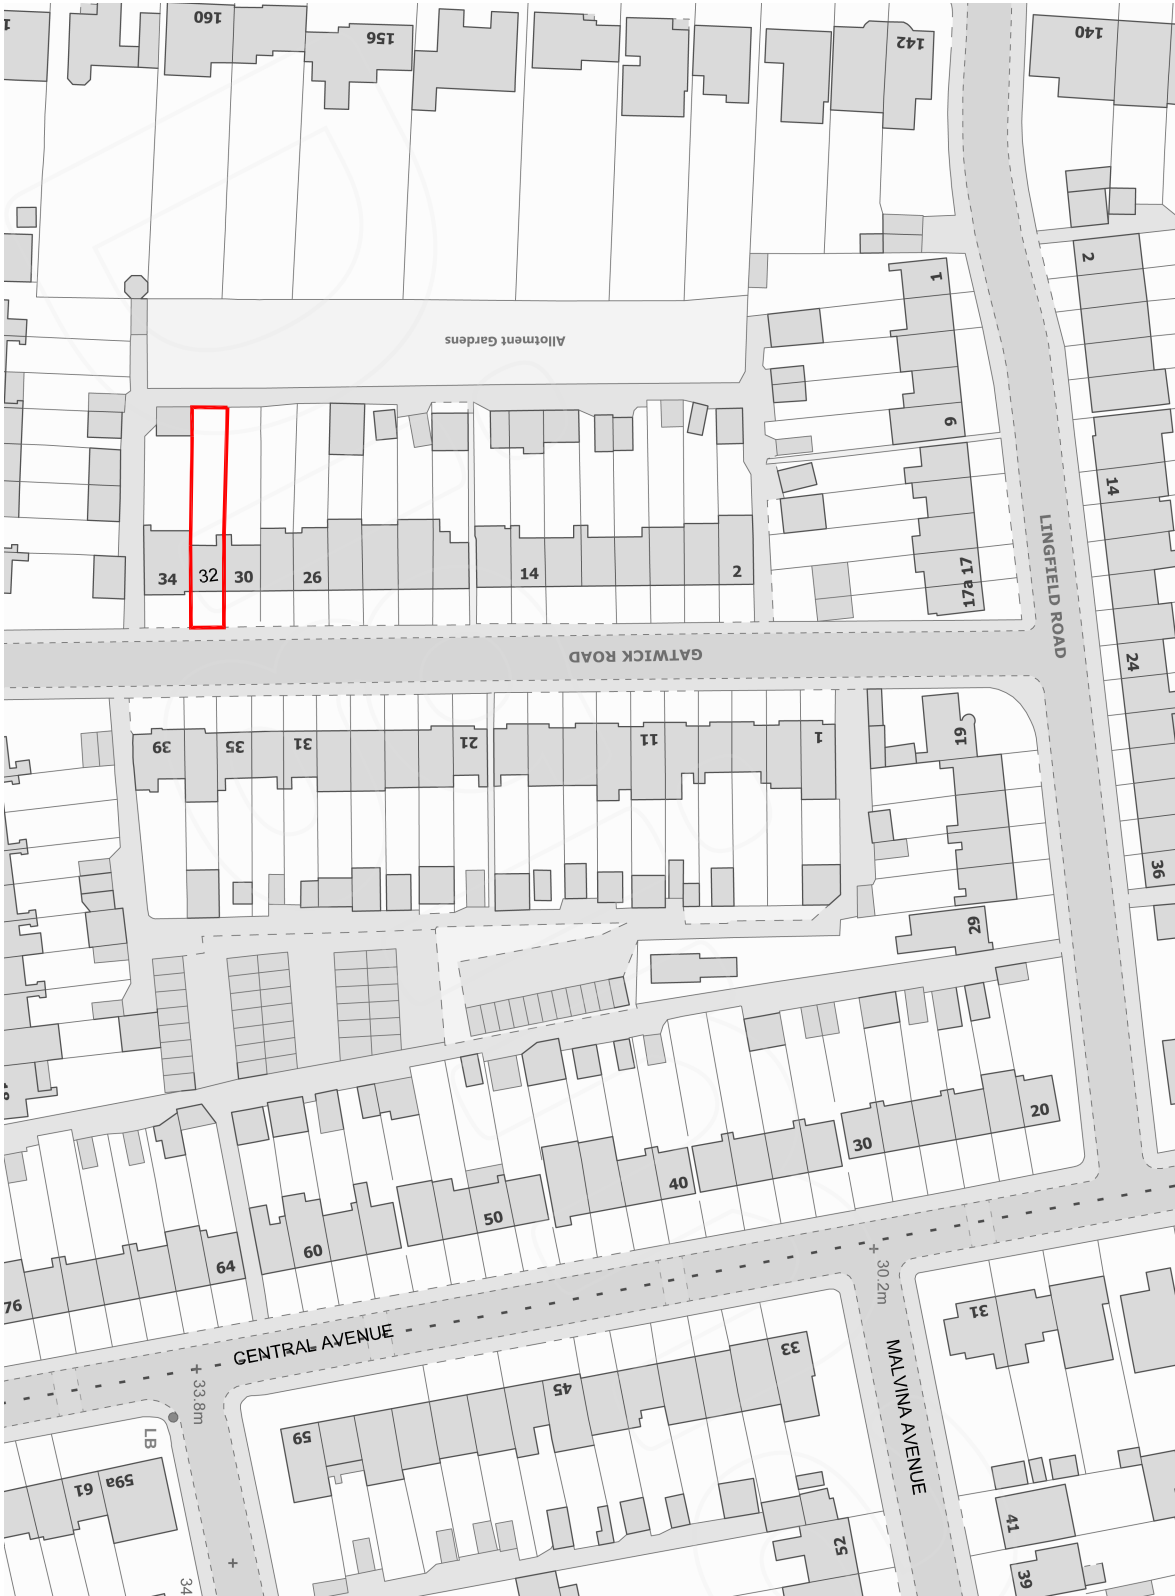
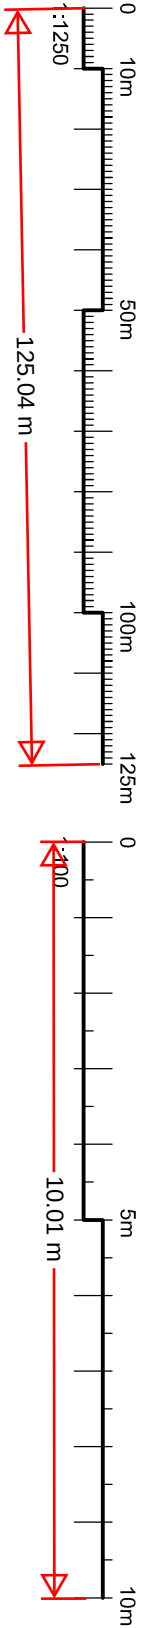


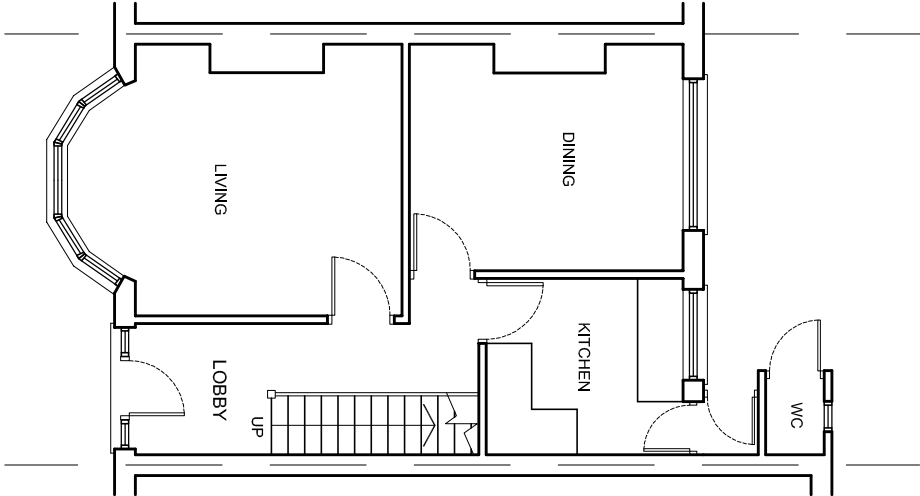

LOCATION PLAN - SCALE 1:1250

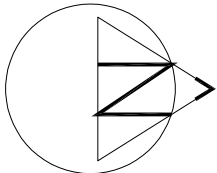

EXISTING GROUND FLOOR PLAN

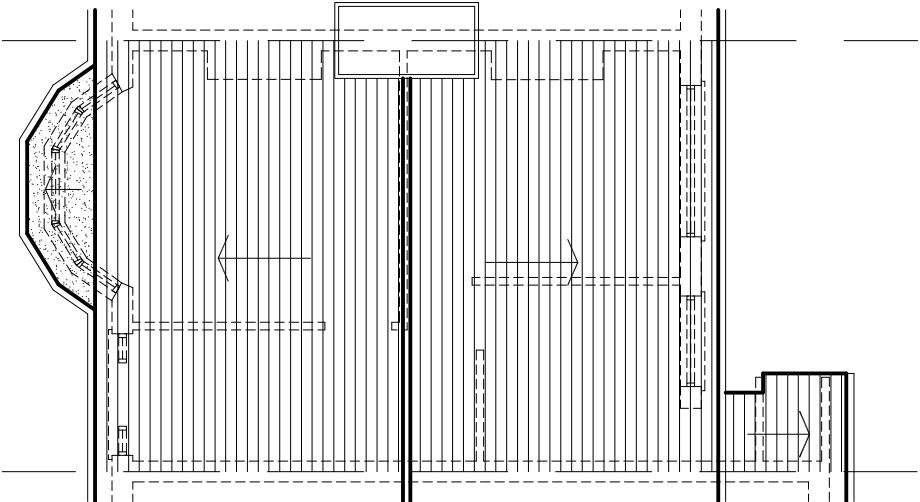

EXISTING ROOF PLAN

The Contractor is to check all dimensions on site and report any discrepancies to the Contract Administrator. This drawing is to be read in conjunction with all other standard documentation.

rev.	description	date	chkd.
 93 Colmandene Crescent, Orpington, Kent BR5 2RA 020 3004 9238 07931 931 035 s.nappal@dapconsultants.co.uk www.dapconsultants.co.uk			

project : 32 Gatwick Road
Gravesend

drawing title :

Existing Floor Plans

drawn: MV	chkd : SS	date: 17.11.2023
status: Planning		scale: 1:100@A3
proj no : 2511	drg no: 01	rev no: A