



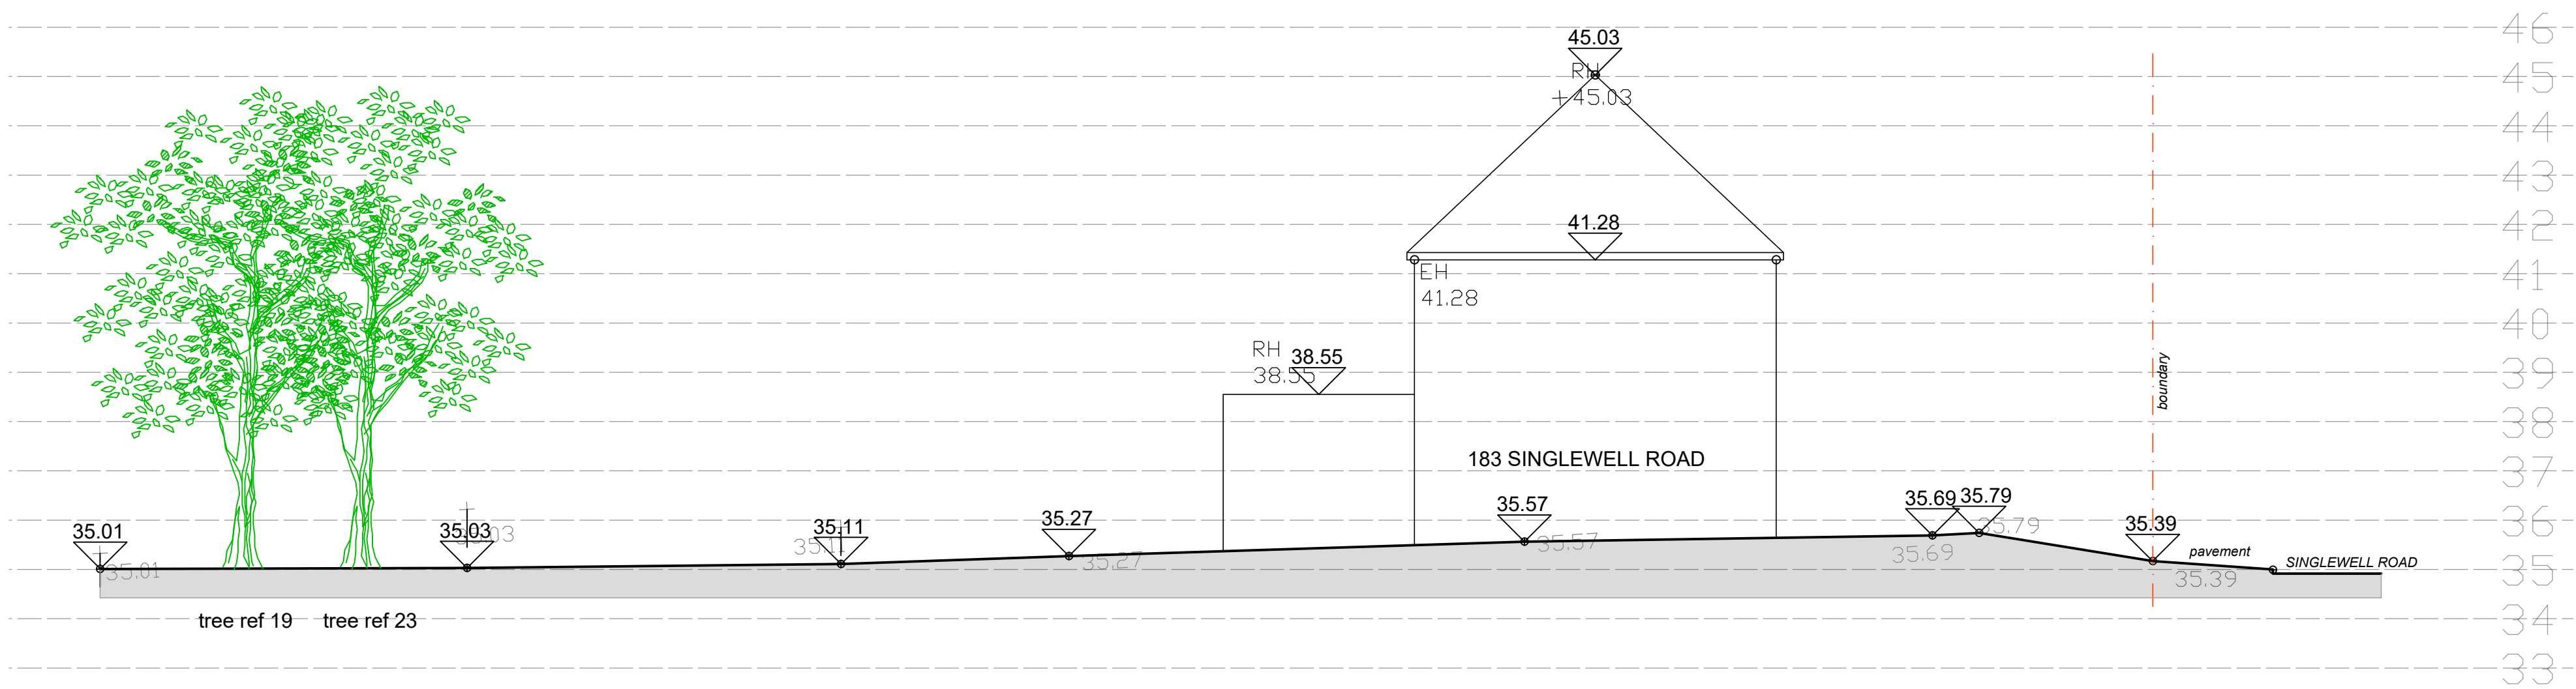


SECTION THOUGH SITE ON A-A
AS EXISTING
(1:100)


- MATERIALS**
- PITCHED ROOF - ROOF TILES TBC
 - FLAT ROOFS - SINGLE PLY MEMBRANE OR FELT TO FLAT ROOF
 - WALLS (FRONT ELEVATION) - YELLOW STOCK BRICKS WITH RED STOCK BRICK QUOINS, HEADS, ETC TO MATCH EXISTING
 - WALLS (REAR ELEVATION) - PAINTED RENDER TO MATCH EXISTING
 - WINDOWS - WHITE uPVC TO MATCH EXISTING

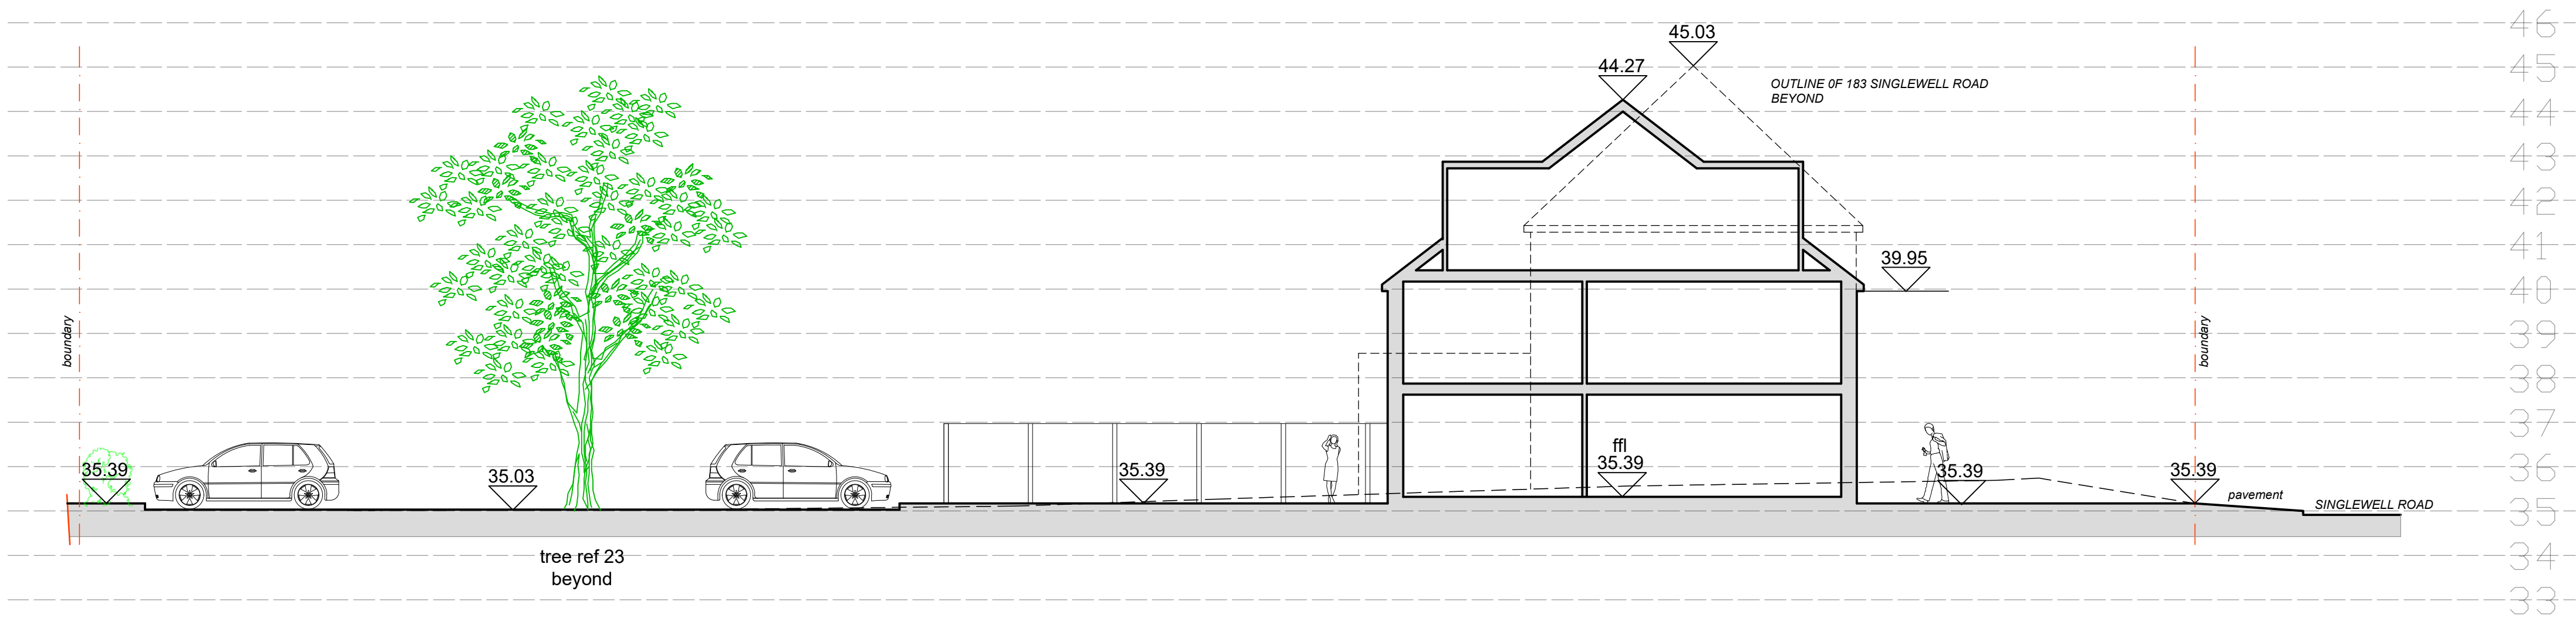

SECTION THOUGH SITE ON A-A
AS PROPOSED
(1:100)

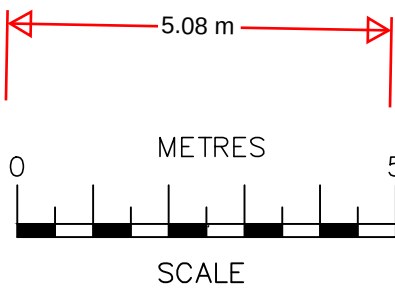

SCALE BAR @ 1:100

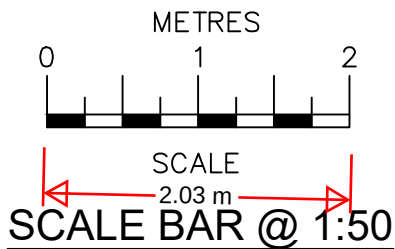

SCALE BAR @ 1:50

Date	No	Revision
Penfold Project Services		
Epmarket, Wrotham Road, Meopham, Kent, DA13 0JH Telephone: 01474 816690 e-mail: apenfold448@btinternet.com		
Job Title:	MID KENT GOLF CLUB SINGLEWELL ROAD GRAVESEND KENT DA11 7RB	
Dwg Title:	SECTIONS THROUGH SITE AS EXISTING & AS PROPOSED	
Scale:	1:100 @ A1	
Dwg No.:	05	
Date:	July 2023	