




Scale 1:100

BOUNDARY LINE

EXISTING PROPERTY LINE

45 DEGREE VISION SPLAY

 


PITCH DIRECTION




PITCH DIRECTION

VIEW-A

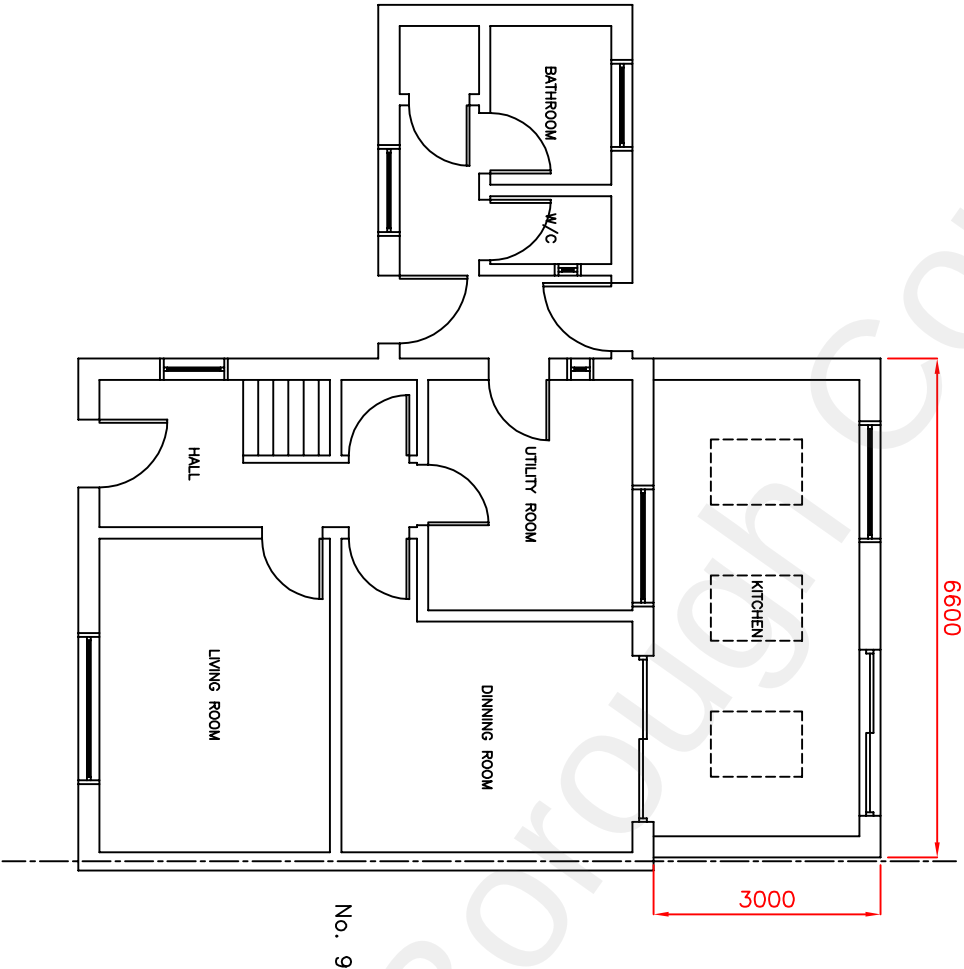

No. 9

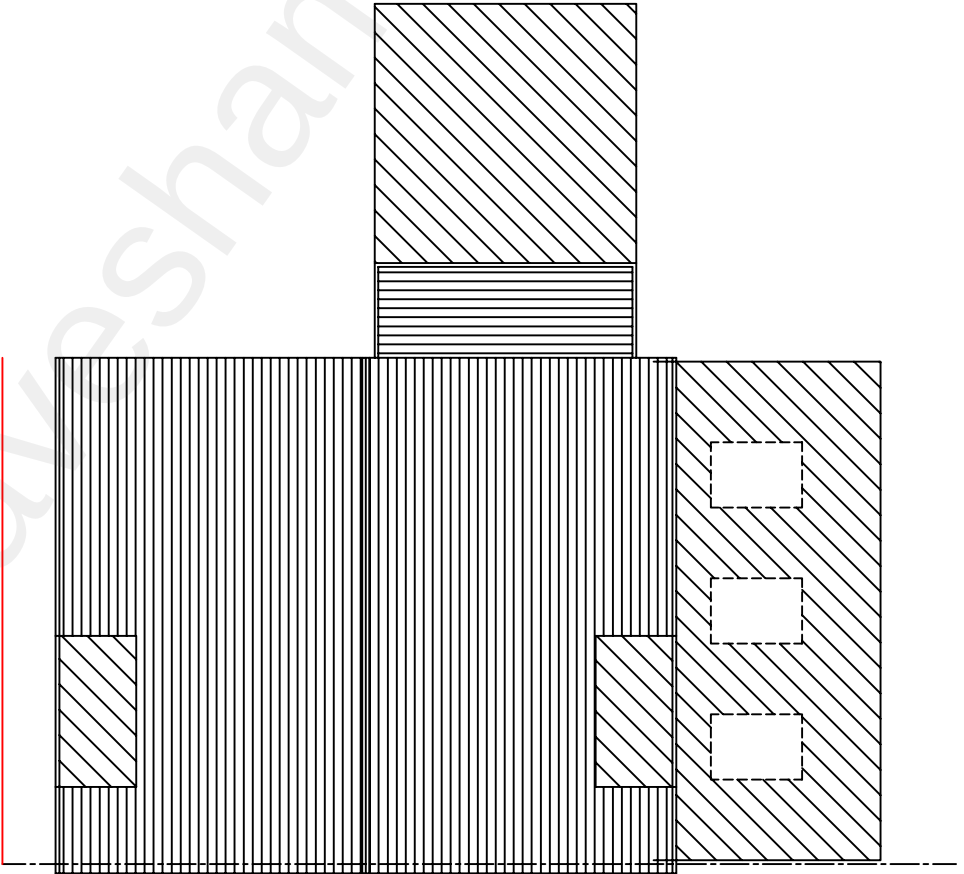

No. 9

VIEW-B

NECESSARY APPROVAL
LOCAL AUTHORITY APPROVAL MUST BE OBTAINED BEFORE COMMENCEMENT OF WORKS INCLUDING PLANNING IF NECESSARY, BUILDING REGULATIONS & ALL OTHER STATUTORY AGREEMENTS I.E. PARTY WALL & BUILD OVER AGREEMENTS.

Site 55 ST ALBANS CLOSE, GRAVESEND, DA12 5SF.	Project PROPOSED GROUND FLOOR EXTENSION. (PERMITTED DEVELOPMENT).	Drg Title PROPOSED FLOOR & ROOF PLANS	Designed HTPBRC		Drawn HTPBRC
			Scales 1:100		
			Drg No. DA12SFPD2		Date MAR 2022

PROPOSED GROUND FLOOR PLAN

PROPOSED ROOF PLAN