


Notes:

- Do not scale from this drawing.
- All dimensions to be verified on site and is in mm.
- Builder to verify all dimensions, heights and levels prior to commencement of work.
- All documents shall be checked to ensure that they are compatible by the contractor before construction commences. In the event of apparent ambiguity or contradiction the engineer and/ or architect shall be notified immediately.
- The contractor in preparing his estimate shall visit the site and acquaint himself with the problems involved.
- The contractor shall issue all statutory notices to the local Authority during progress and completion of works.

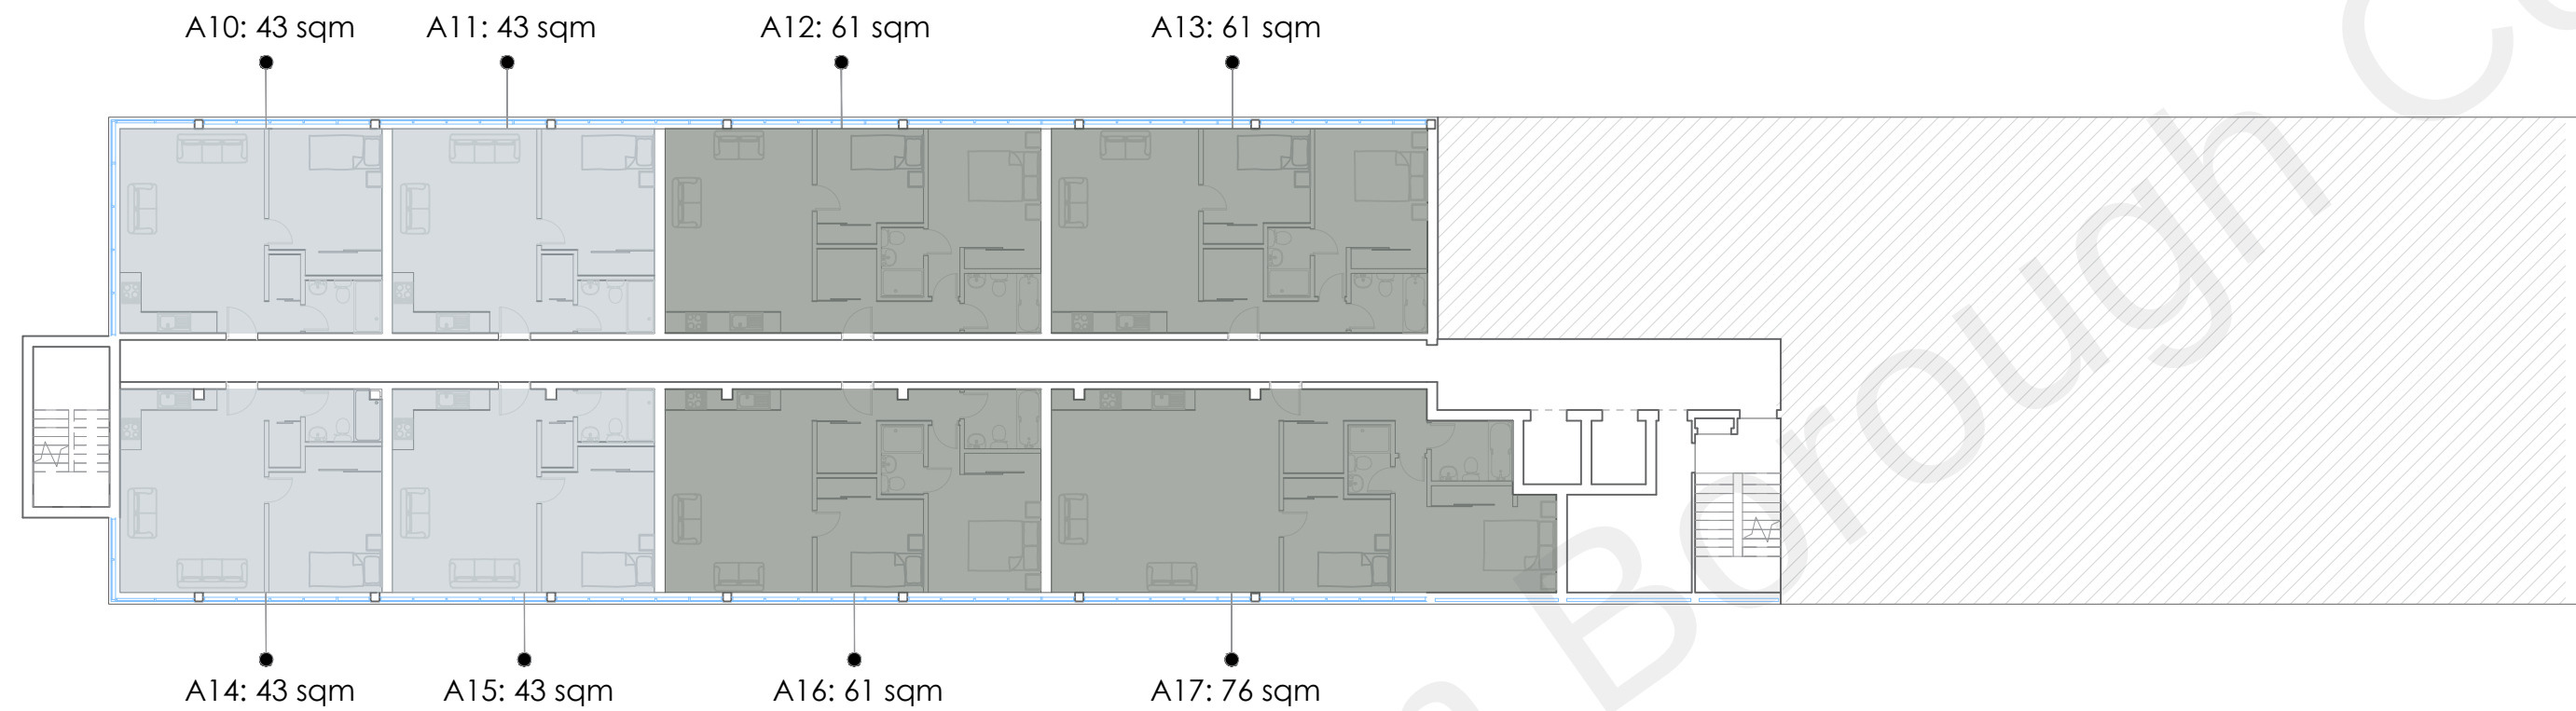

Name	Area	Type
A10	43 sqm	1B 1P
A11	43 sqm	1B 1P
A12	61 sqm	2B 3P
A13	61 sqm	2B 3P
A14	43 sqm	1B 1P
A15	43 sqm	1B 1P
A16	61 sqm	2B 3P
A17	76 sqm	2B 4P

- 1 Bed
- 2 Bed

REV:	DESCRIPTION:	BY:	DATE:
------	--------------	-----	-------

STATUS: PLANNING



Whitehall Place
47 The Terrace,
Gravesend, Kent
DA12 2DL
01474 247 787
info@barronedswards.co.uk
www.barronedswards.co.uk

SITE:	Joynes House New Road Gravesend DA11 0AT
-------	---

TITLE:	NMA for 20210974 First Floor Plan
--------	--------------------------------------

SCALE AT A2: 1:200	DATE: 04.04.2022	DRAWN: BES
PROJECT NO: 220301	DRAWING NO: 002	REVISION: A

Scale 1:200

