


- Notes:
- Do not scale from this drawing.
 - All dimensions to be verified on site and is in mm.
 - Builder to verify all dimensions, heights and levels prior to commencement of work.
 - All documents shall be checked to ensure that they are compatible by the contractor before construction commences. In the event of apparent ambiguity or contradiction the engineer and/ or architect shall be notified immediately.
 - The contractor in preparing his estimate shall visit the site and acquaint himself with the problems involved.
 - The contractor shall issue all statutory notices to the local Authority during progress and completion of works.

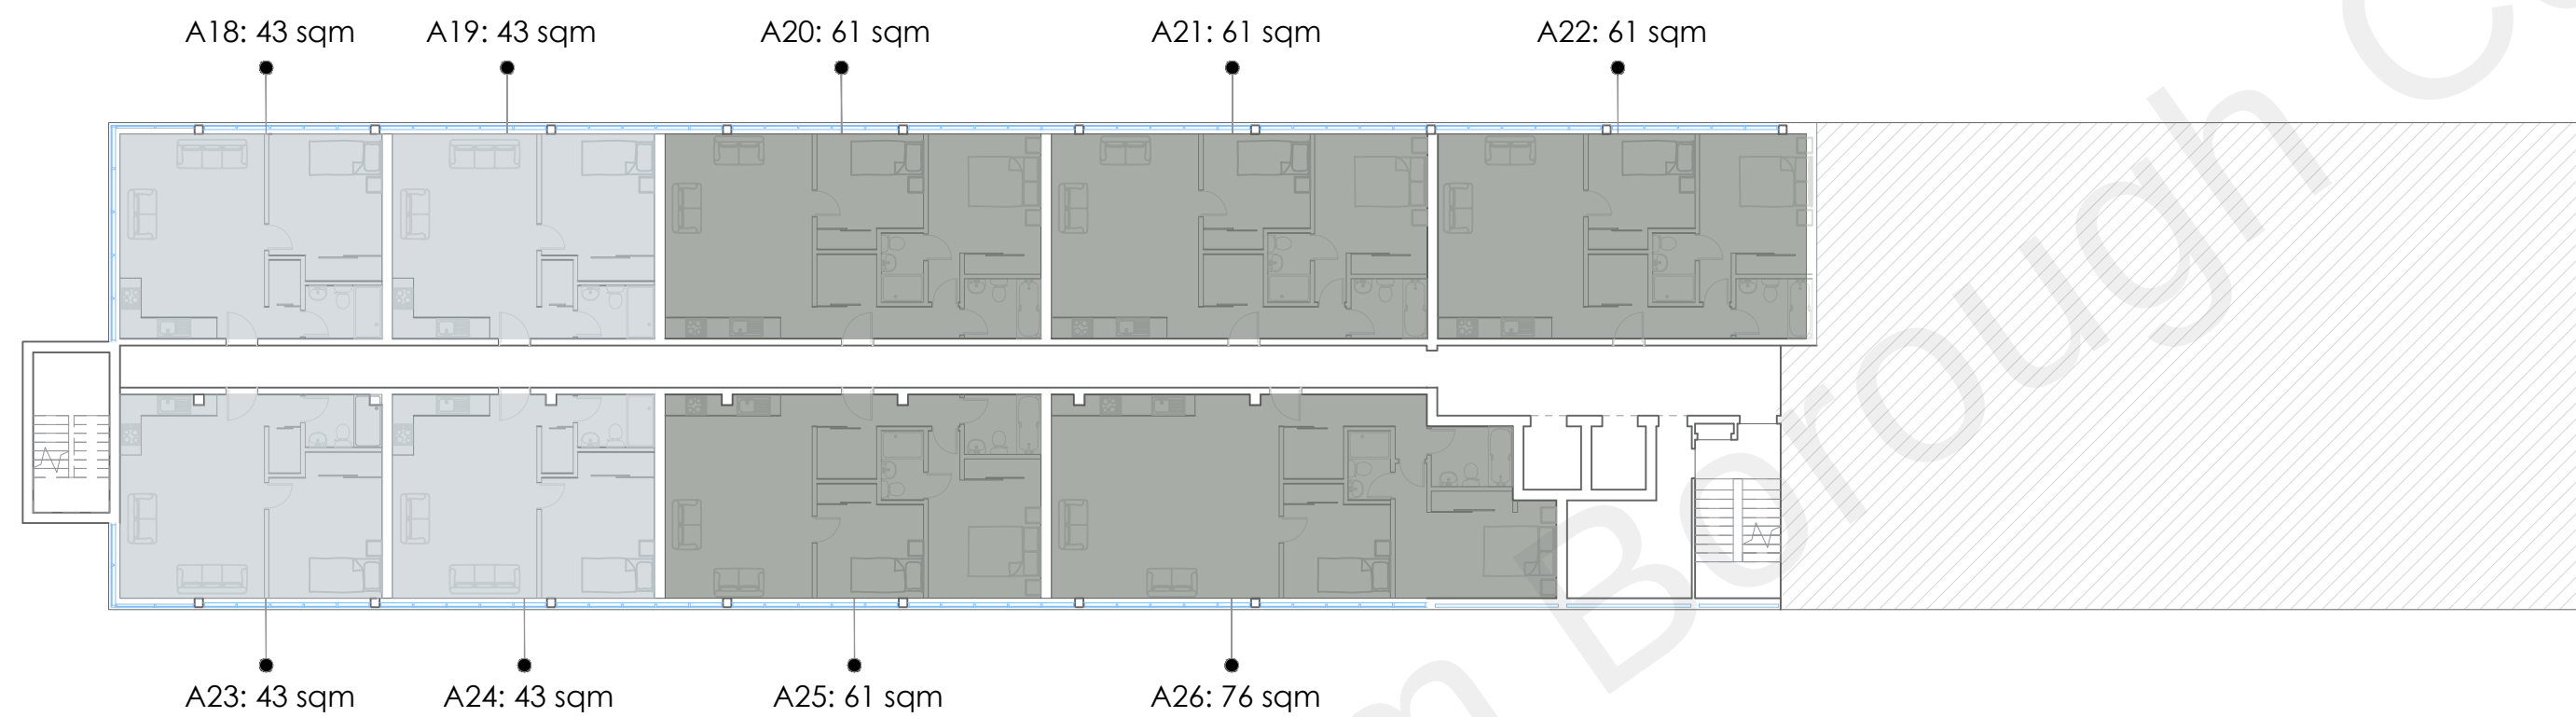

Name	Area	Type
A18	43 sqm	1B 1P
A19	43 sqm	1B 1P
A20	61 sqm	2B 3P
A21	61 sqm	2B 3P
A22	61 sqm	2B 3P
A23	43 sqm	1B 1P
A24	43 sqm	1B 1P
A25	61 sqm	2B 3P
A26	76 sqm	2B 4P

1 Bed

2 Bed

REV:	DESCRIPTION:	BY:	DATE:
------	--------------	-----	-------

STATUS: PLANNING



Whitehall Place
47 The Terrace,
Gravesend, Kent
DA12 2DL
01474 247 787
info@barronedwards.co.uk
www.barronedwards.co.uk

SITE:	Joynes House New Road Gravesend DA11 0AT
-------	---

TITLE:	NMA for 20210974 Second Floor Plan
--------	---------------------------------------

SCALE: AT A2: 1:200	DATE: 04.04.2022	DRAWN: BES
PROJECT NO: 220301	DRAWING NO: 003	REVISION: A

Scale 1:200

