


- Do not scale from this drawing.
- All dimensions to be verified on site and is in mm.
- Builder to verify all dimensions, heights and levels prior to commencement of work.
- All documents shall be checked to ensure that they are compatible by the contractor before construction commences. In the event of apparent ambiguity or contradiction the engineer and/ or architect shall be notified immediately.
- The contractor in preparing his estimate shall visit the site and acquaint himself with the problems involved.
- The contractor shall issue all statutory notices to the local Authority during progress and completion of works.

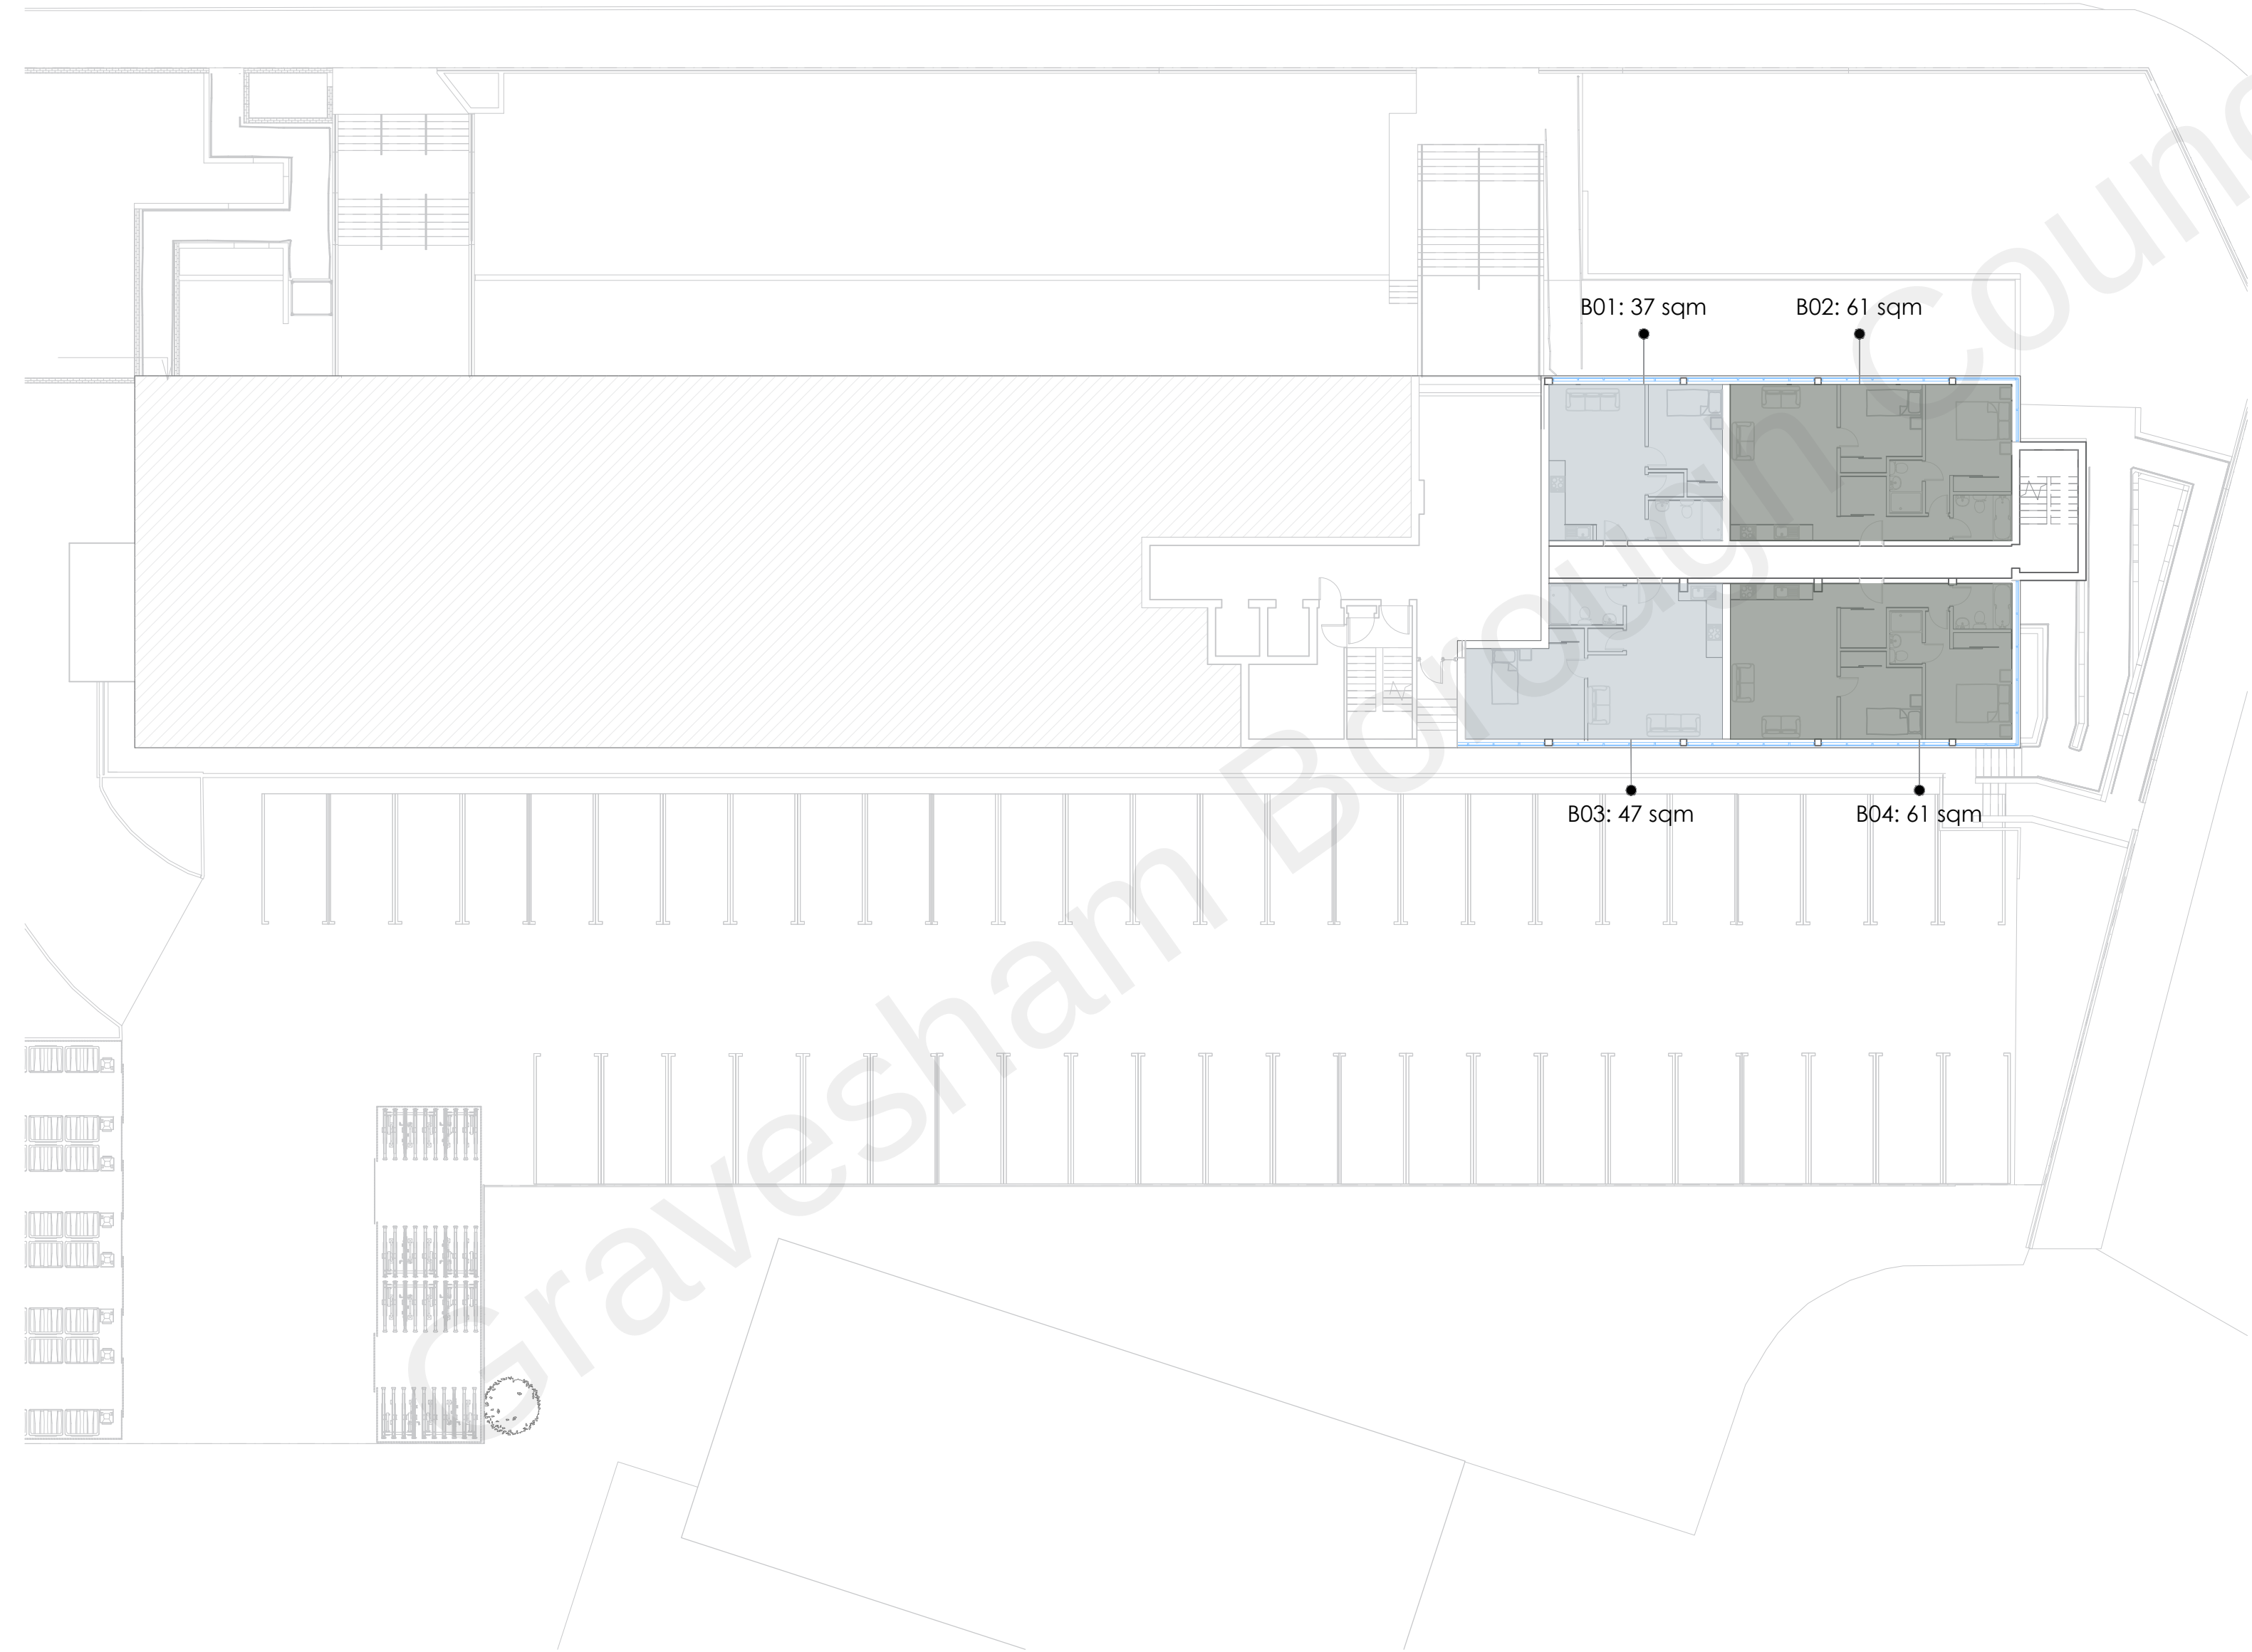

Name	Area	Type
B01	37 sqm	1B 1P
B02	61 sqm	2B 3P
B03	47 sqm	1B 1P
B04	61 sqm	2B 3P

1 Bed

2 Bed

REV:	DESCRIPTION:	BY:	DATE:
------	--------------	-----	-------

STATUS: PLANNING



Whitehall Place
47 The Terrace,
Gravesend, Kent
DA12 2DL
01474 247 787
info@barronedwards.co.uk
www.barronedwards.co.uk

SITE:	Joynes House New Road Gravesend DA11 0AT
TITLE:	NMA for 20210958 Ground Floor Plan

SCALE: AT A2: 1:200	DATE: 04.04.2022	DRAWN: BES
PROJECT NO: 220301	DRAWING NO: 001	REVISION: A

Scale 1:200

