




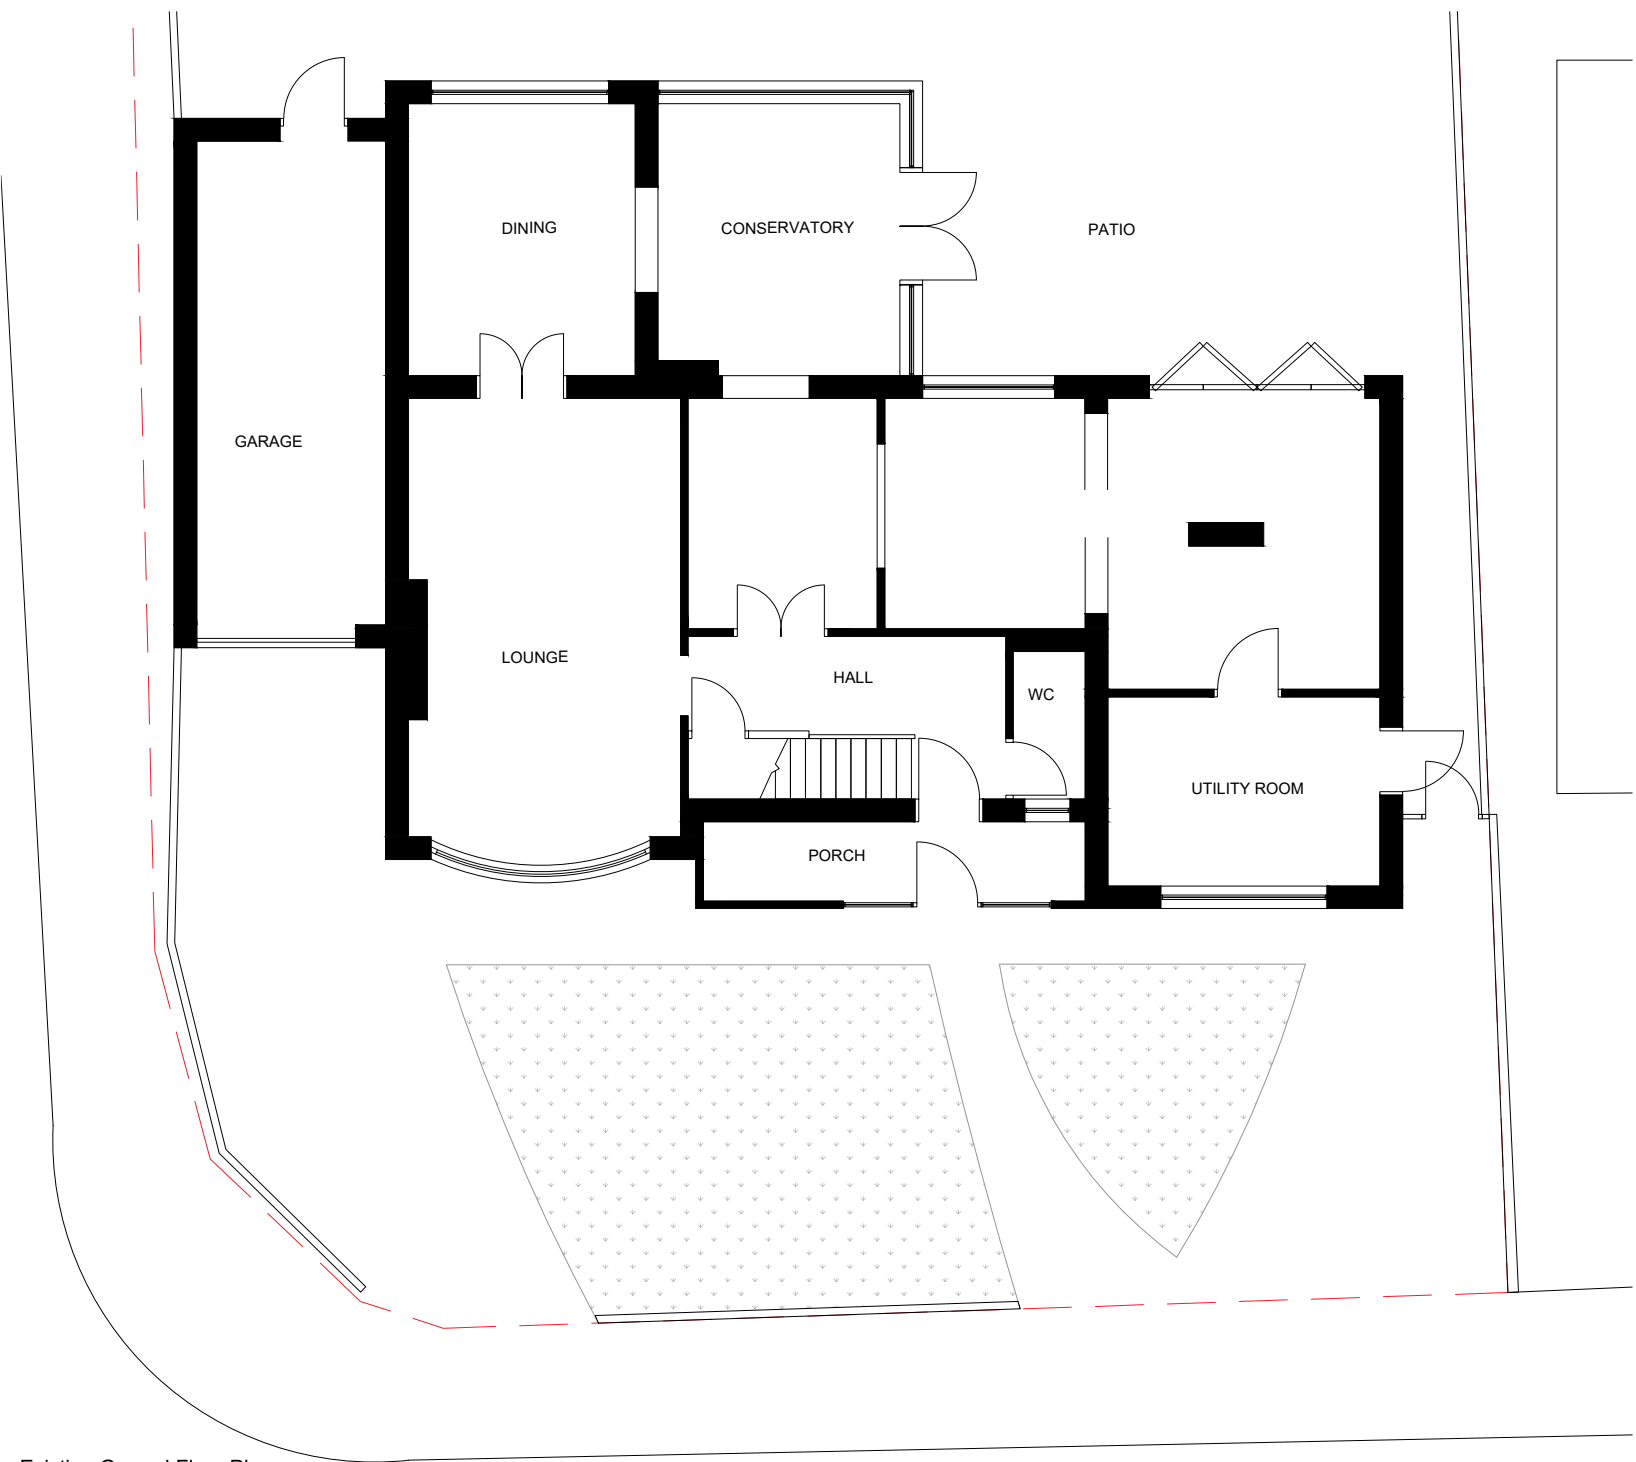


Existing Ground Floor Plan

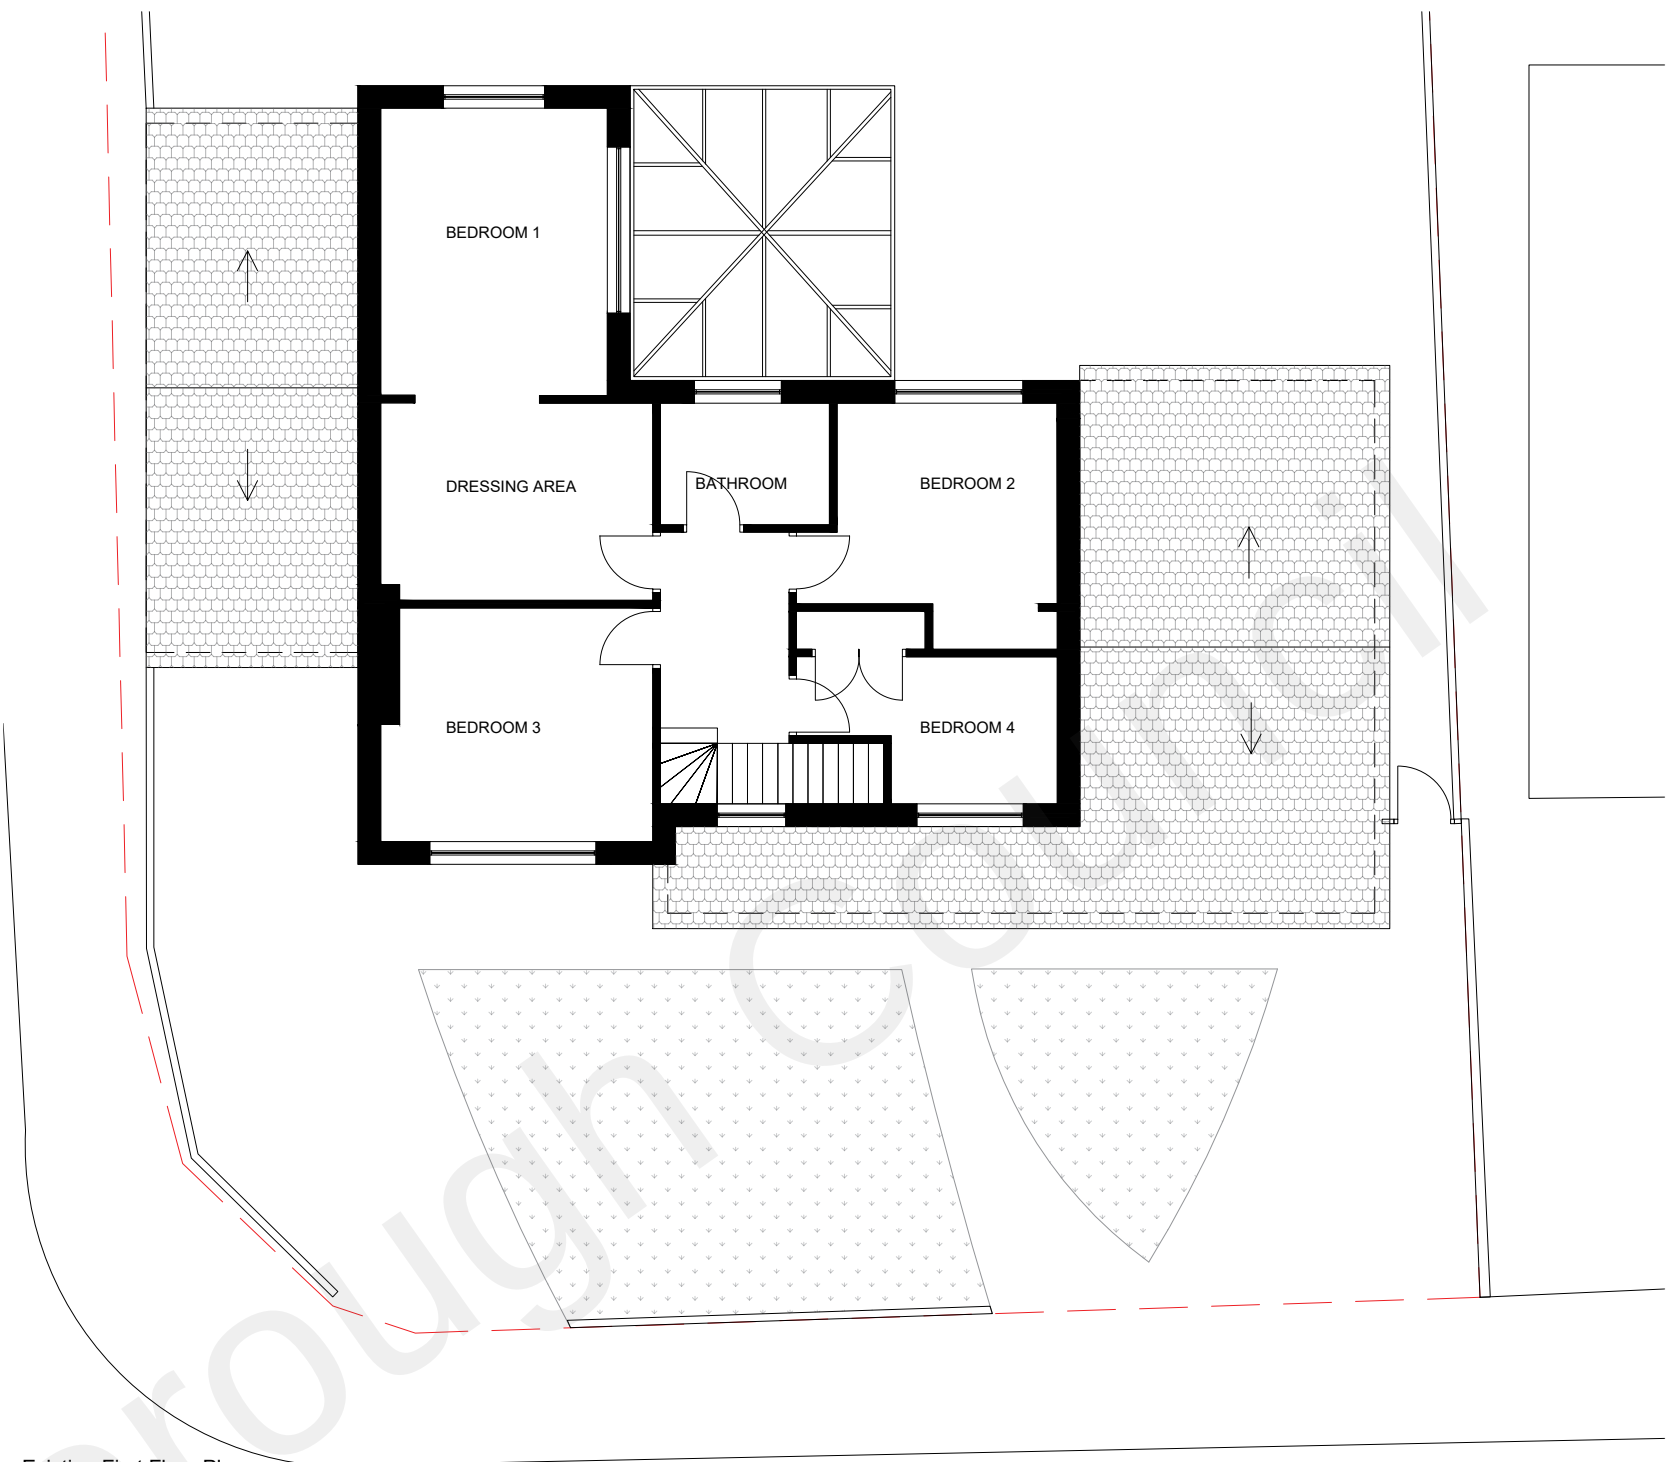

Existing First Floor Plan

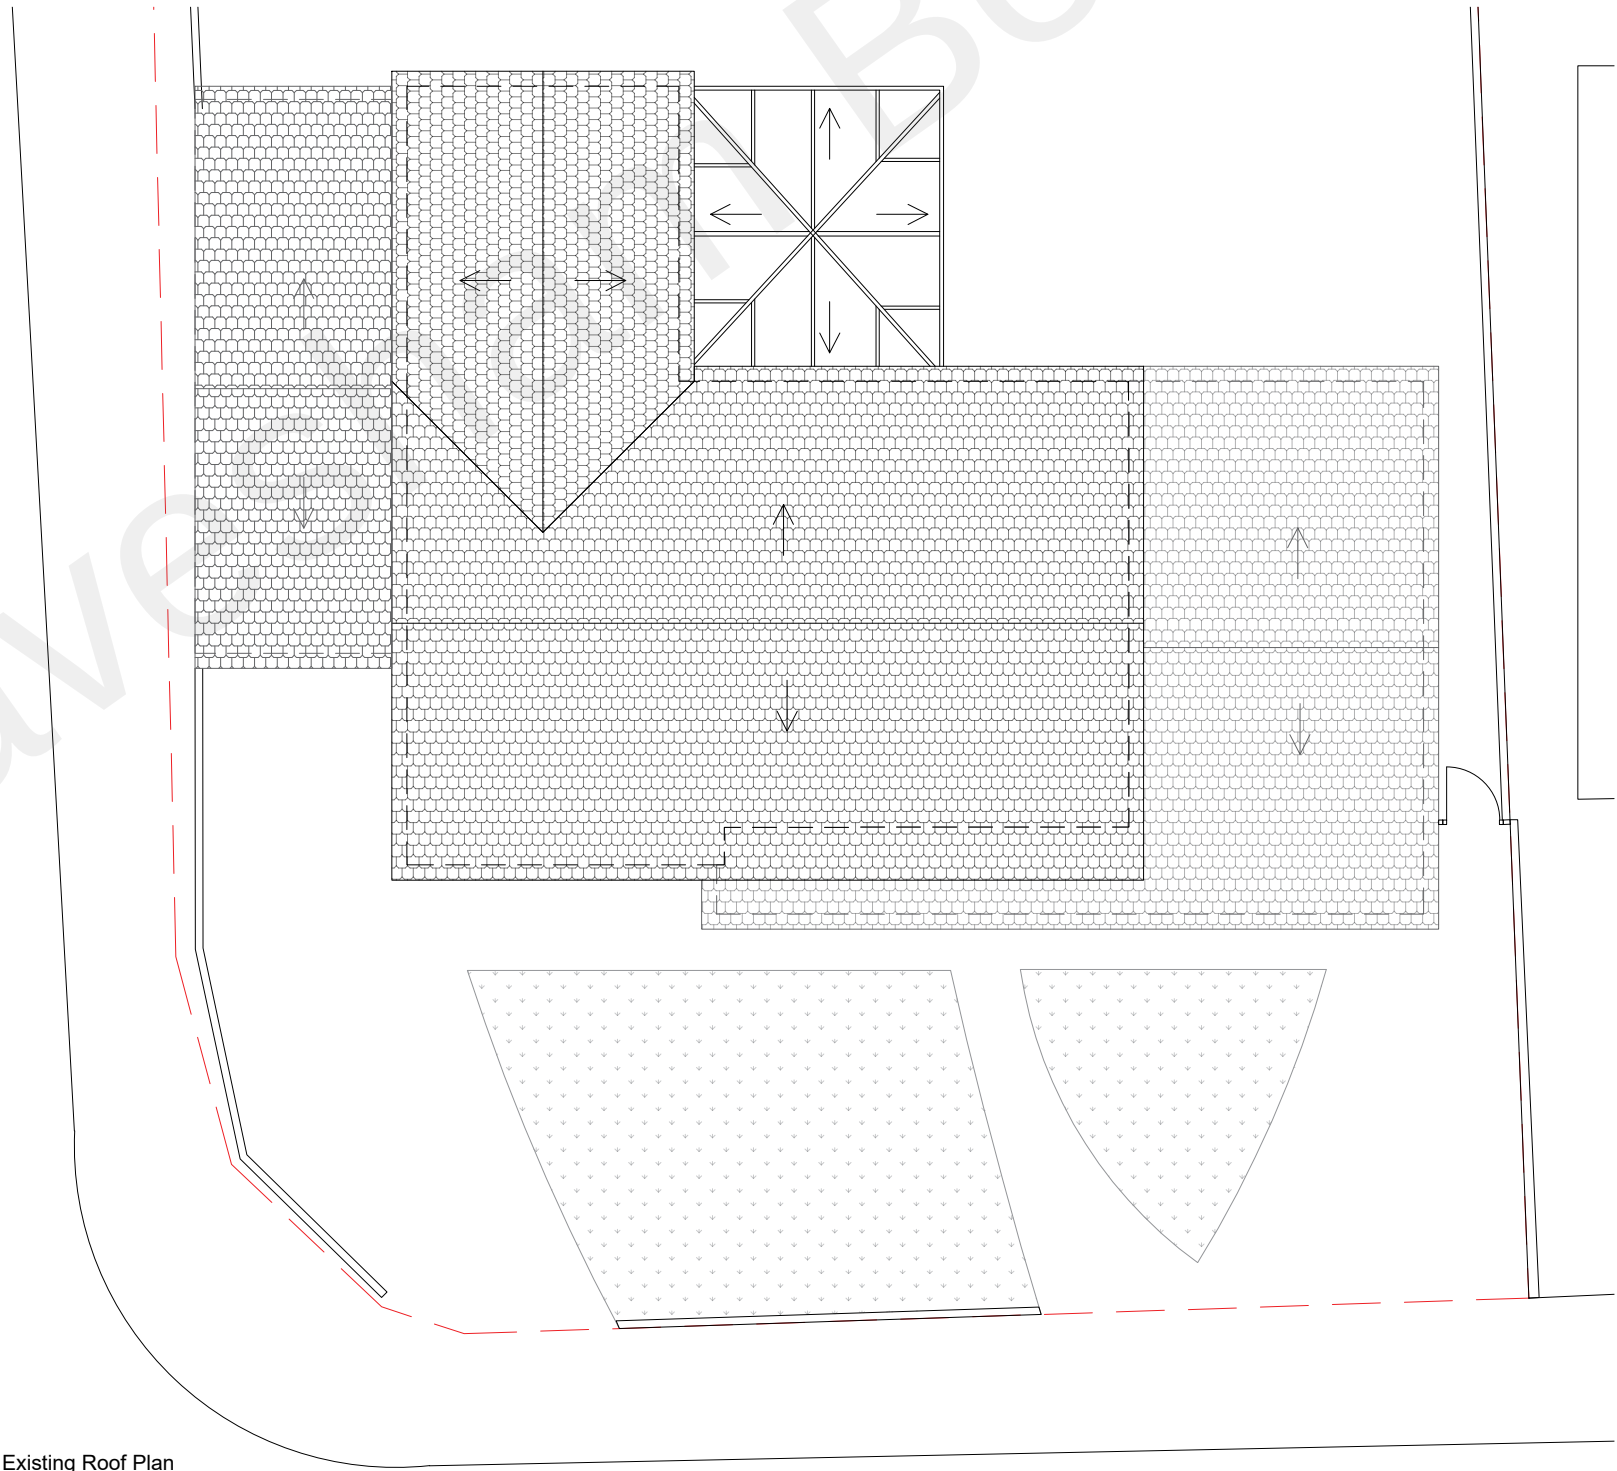

Existing Roof Plan

 

Any dimensions shown should be checked on site and discrepancies reported to the Architect prior to construction. Designs are not coordinated with engineer projects. Do not scale for construction purposes.



The Clubhouse, 50 Grosvenor Hill,
London W1K 3QTT
0203 581 1233
info@studiocharrette.co.uk
www.studiocharrette.co.uk

Drawing Name	
Existing Plans	
Project Address	
4 Tradescant DrMeopham, Gravesend	
Scale	Date
1/100 at A2	07.03.2022
Designer	Revision
DG	V3
Drawing No.	
4Tradescant_ExistingPlans_V3	