




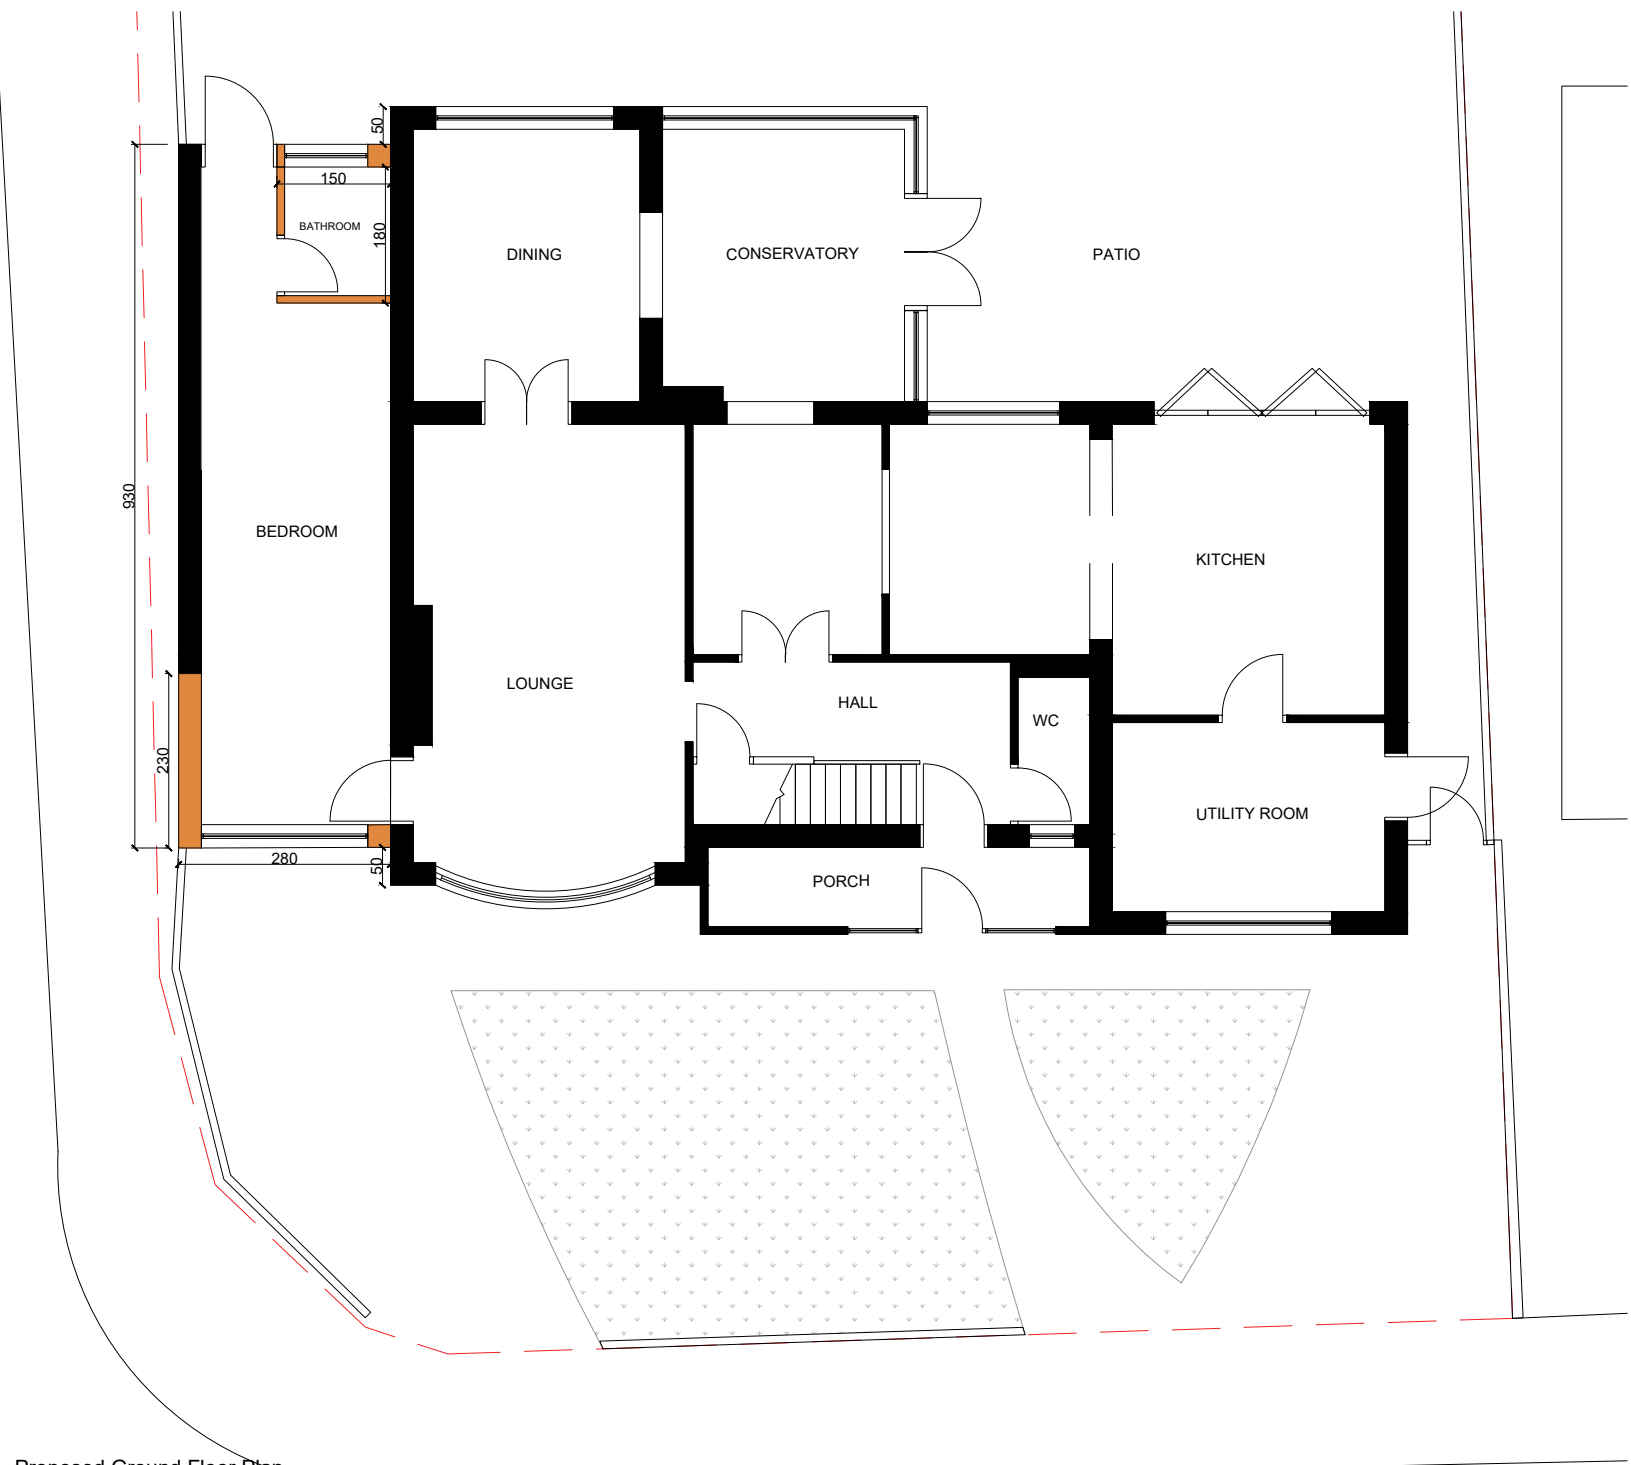

Proposed Ground Floor Plan

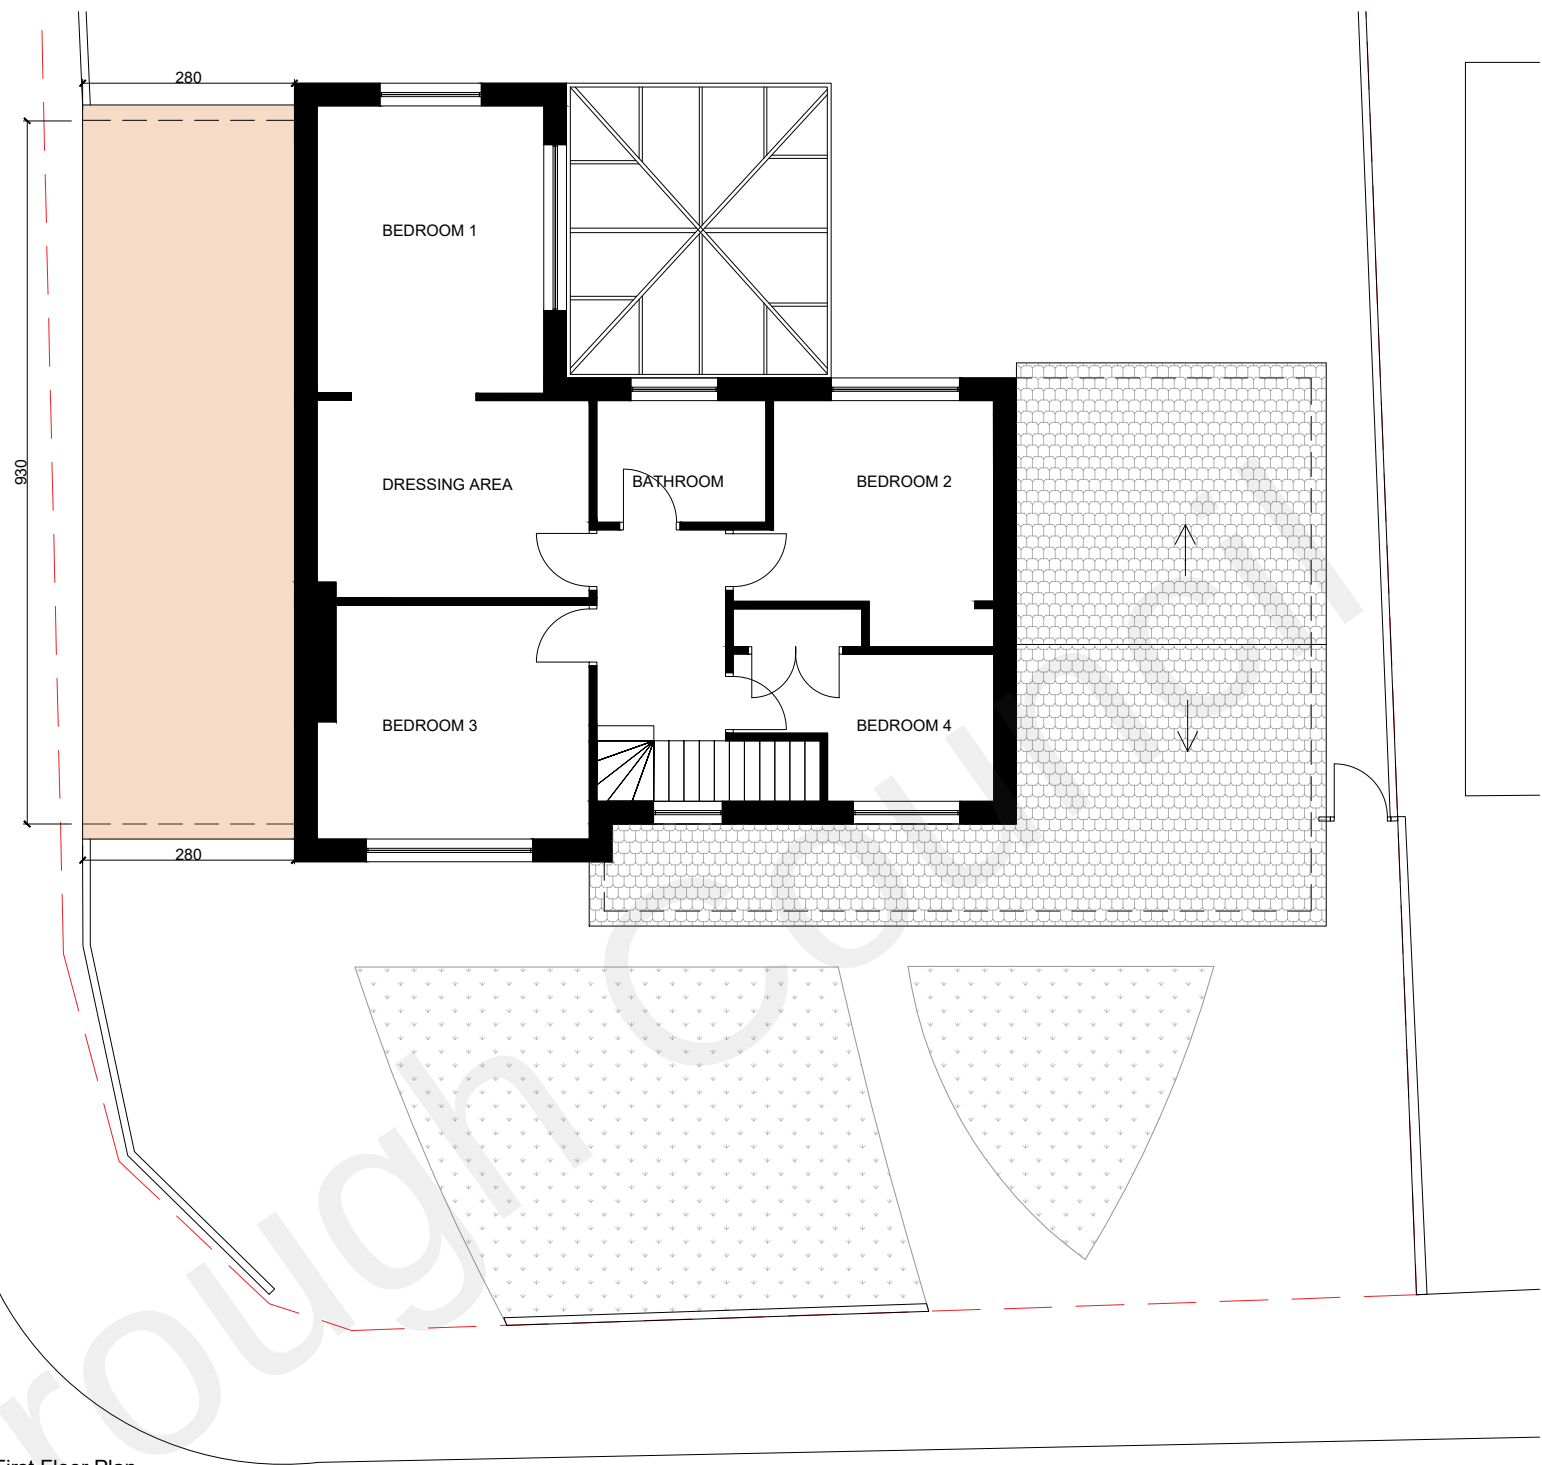

Proposed First Floor Plan

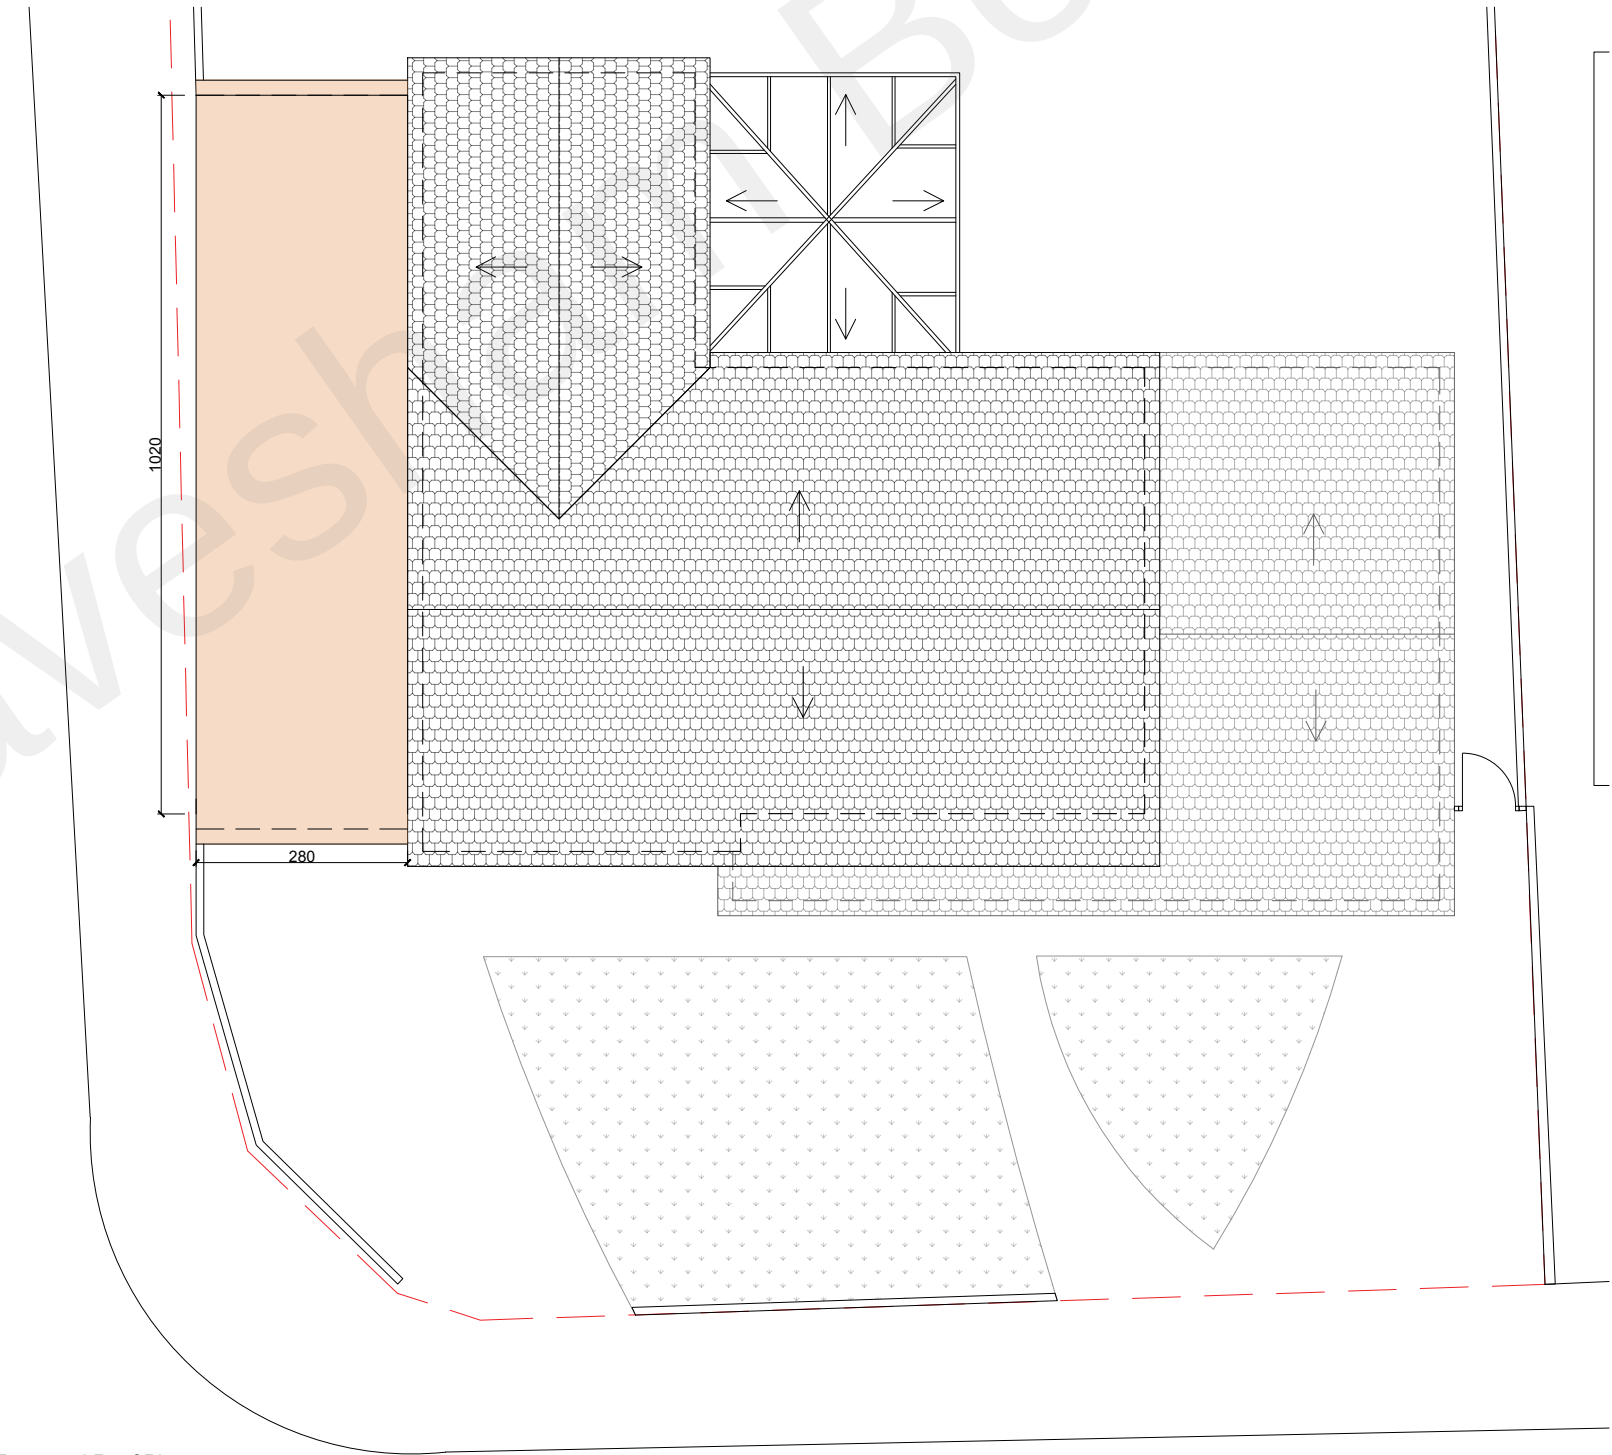

Proposed Roof Plan



Any dimensions shown should be checked on site and discrepancies reported to the Architect prior to construction. Designs are not coordinated with engineer projects. Do not scale for construction purposes.



The Clubhouse, 50 Grosvenor Hill,
London W1K 3QTT
0203 581 1233
info@studiocharrette.co.uk
www.studiocharrette.co.uk

Drawing Name
Proposed Plans

Project Address
4 Tradescant DrMeopham, Gravesend

Scale
1/100 at A2

Date
07.03.2022

Designer
DG

Revision
V3

Drawing No.
4Tradescant_ProposedPlans_V3

