



Any dimensions shown should be checked on site and discrepancies reported to the Architect prior to construction. Designs are not coordinated with engineer projects. Do not scale for construction purposes.

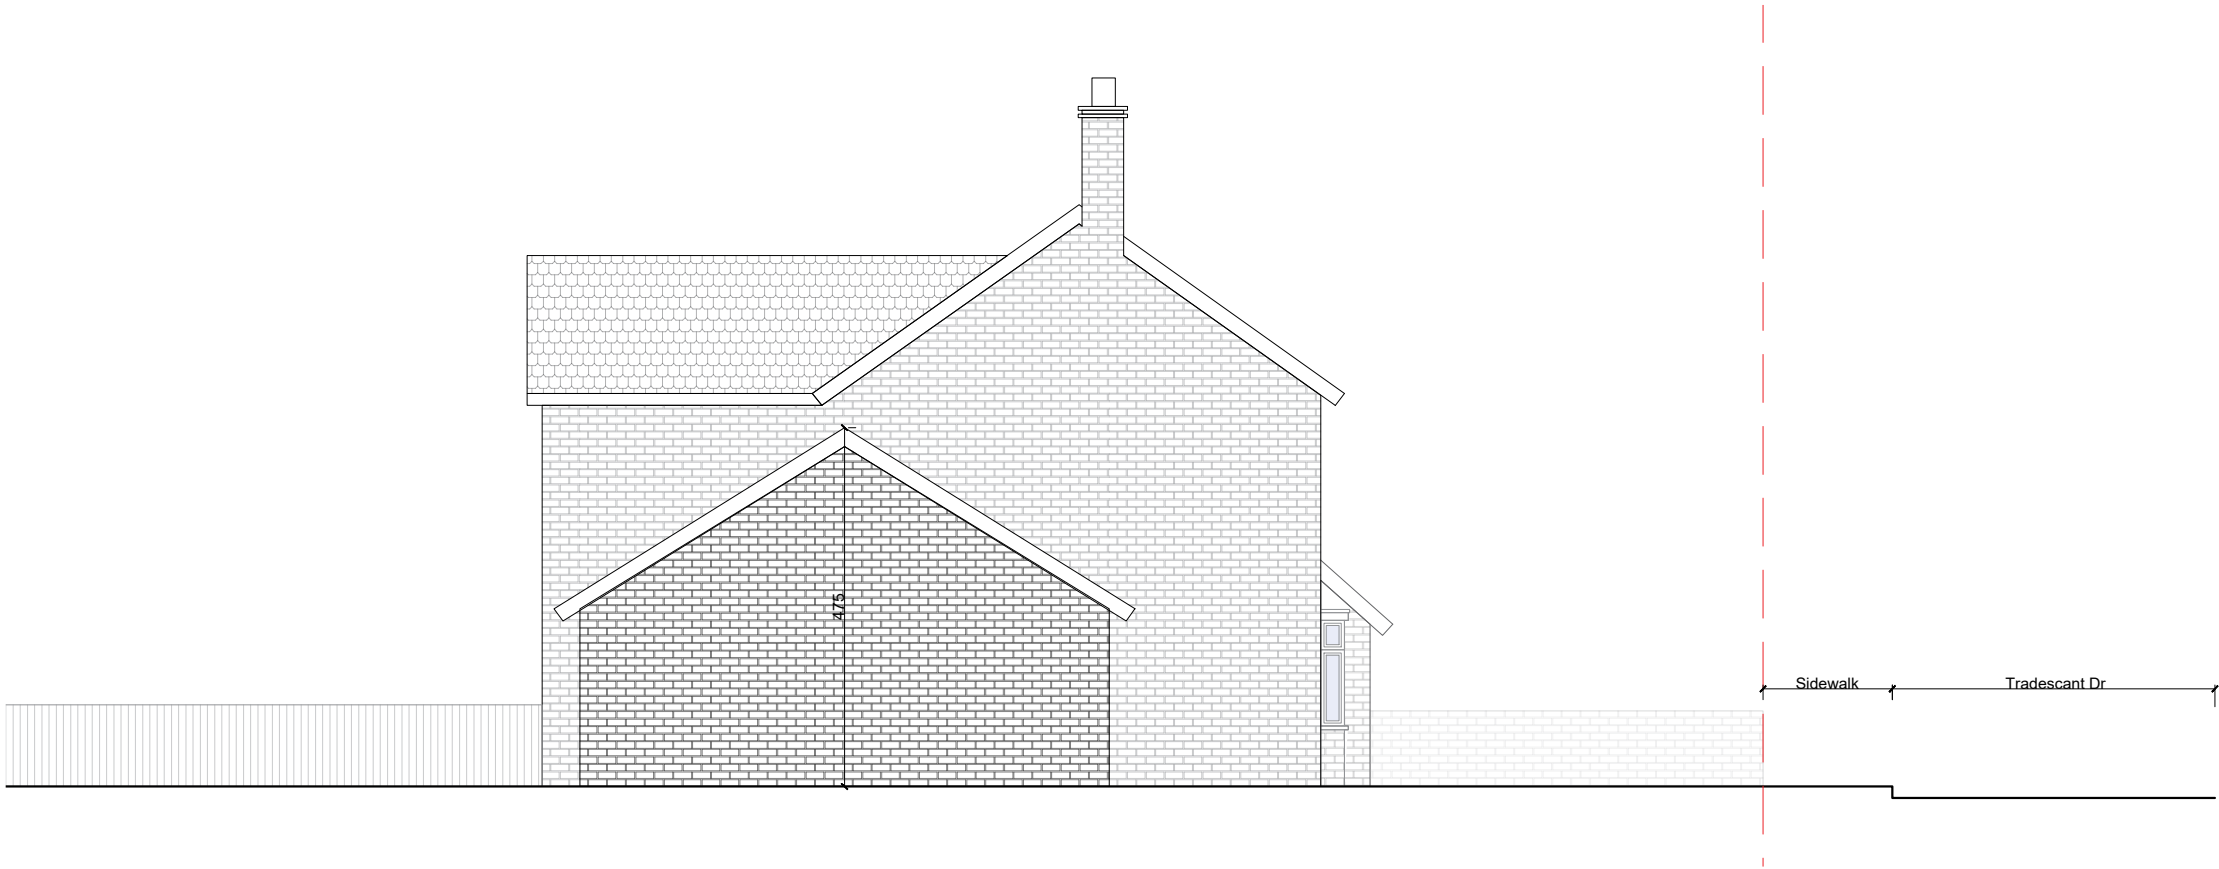

Existing North Elevation



Existing East Elevation

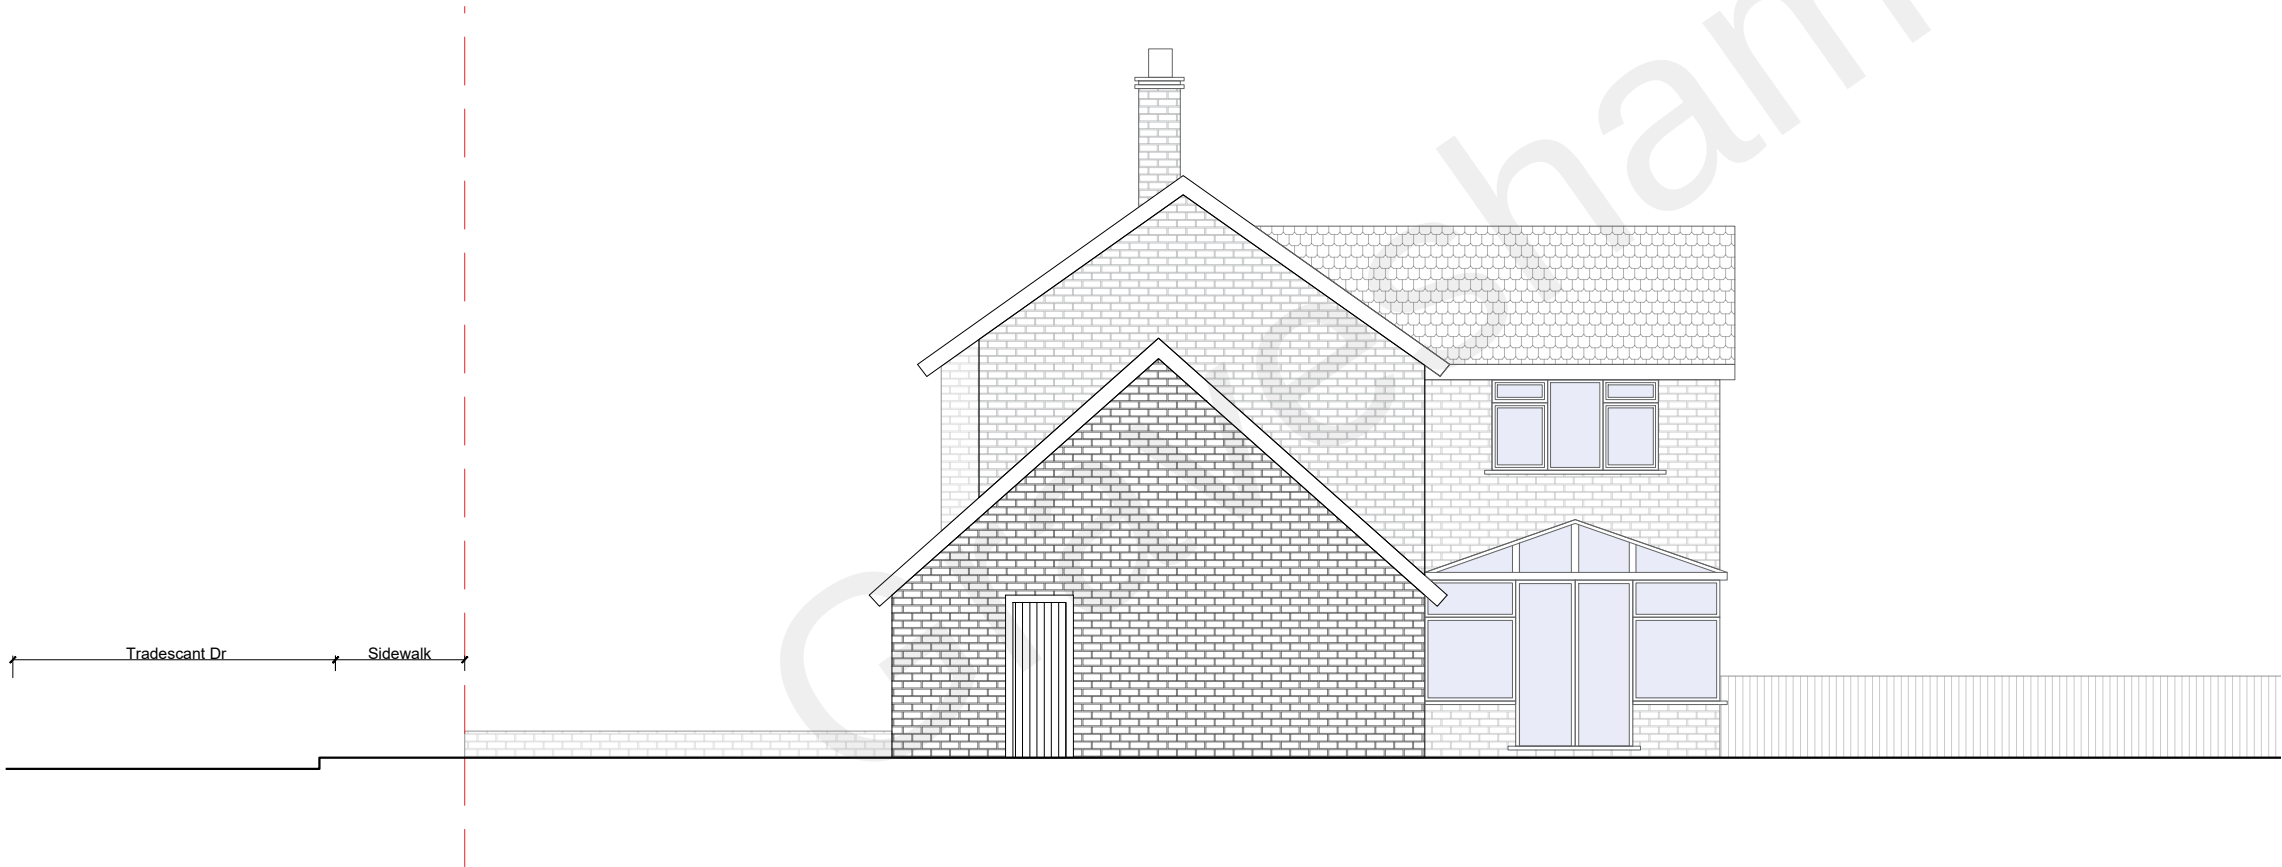

Existing South Elevation



Existing West Elevation



The Clubhouse, 50 Grosvenor Hill,
London W1K 3QTT
0203 581 1233
info@studiocharrette.co.uk
www.studiocharrette.co.uk

Drawing Name	
Existing Elevations	
Project Address	
4 Tradescant DrMeopham, Gravesend	
Scale	Date
1/100 at A2	07.03.2022
Designer	Revision
DG	V3
Drawing No.	
4Tradescant_ExistingElevations_V3	

