


BLOCK/SITE PLAN  
AREA 55m x 55m A3  
SCALE 1:200  
CENTRE COORDINATES: 564538, 173945

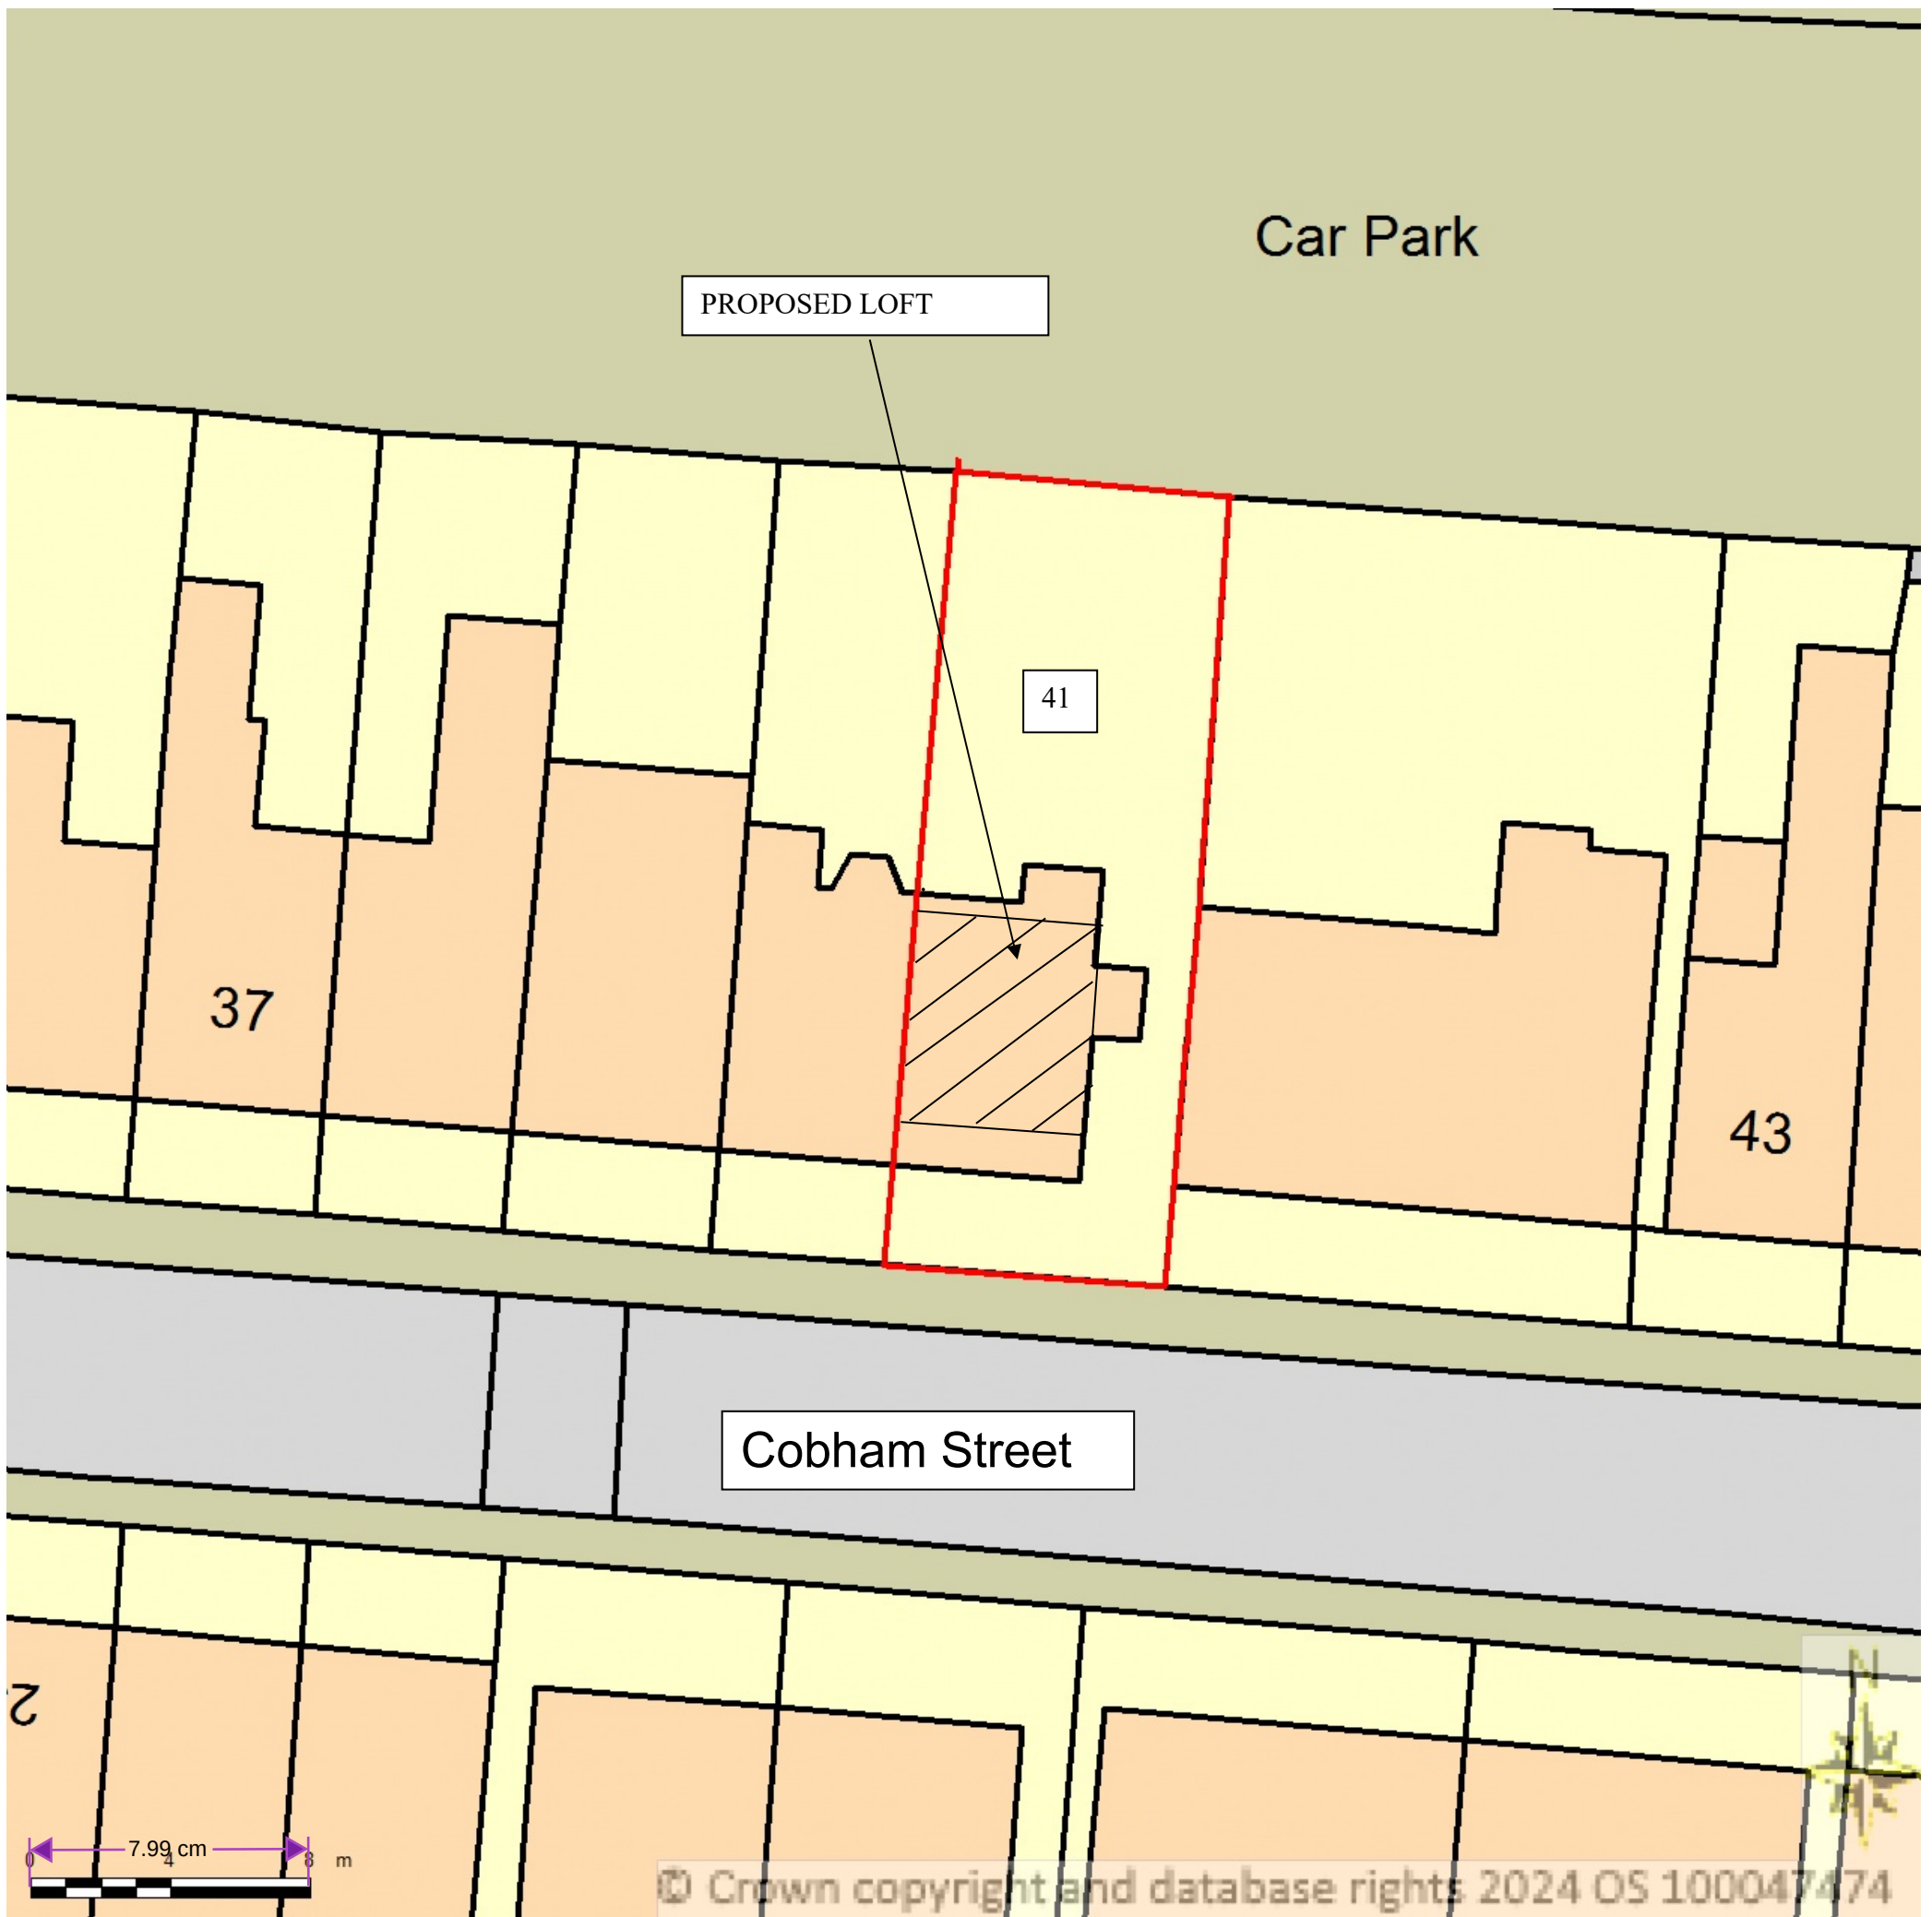

Supplied by Streetwise Maps Ltd  
[www.streetwise.net](http://www.streetwise.net)  
Licence No: 100047474  
11/12/2024 20:29:40