




Notes	
	All dimensions shown are in millimeters unless otherwise stated. Only figured dimension to be taken from this drawing and not scaled dimensions.

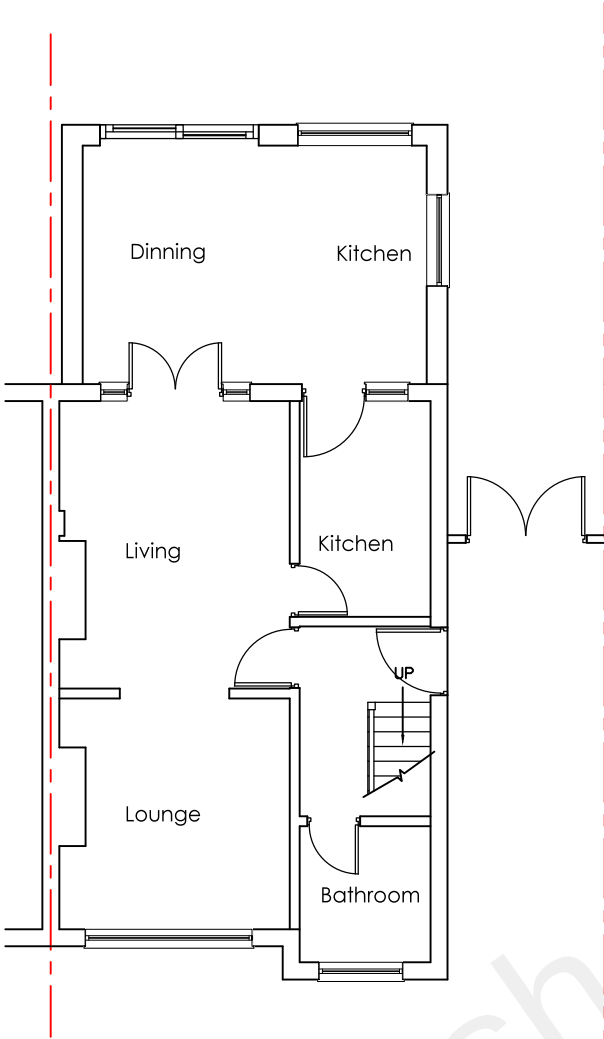

EXISTING GROUND FLOOR PLAN

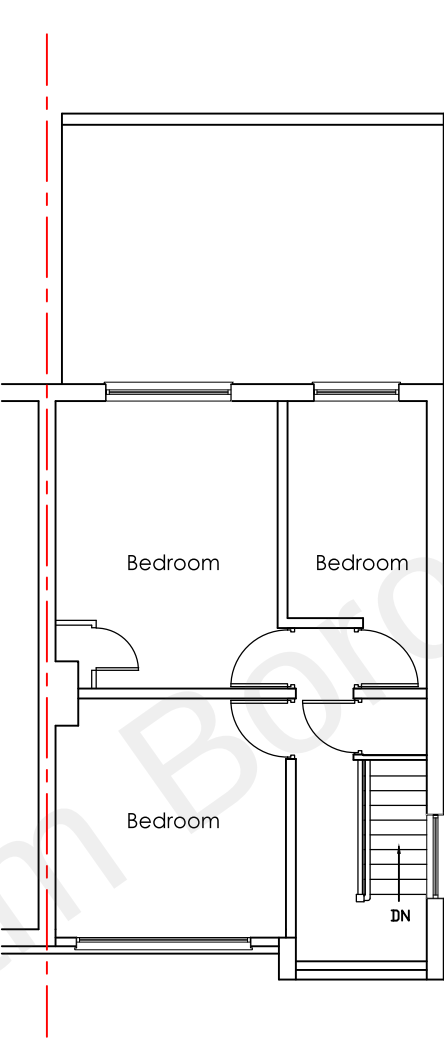

EXISTING FIRST FLOOR PLAN

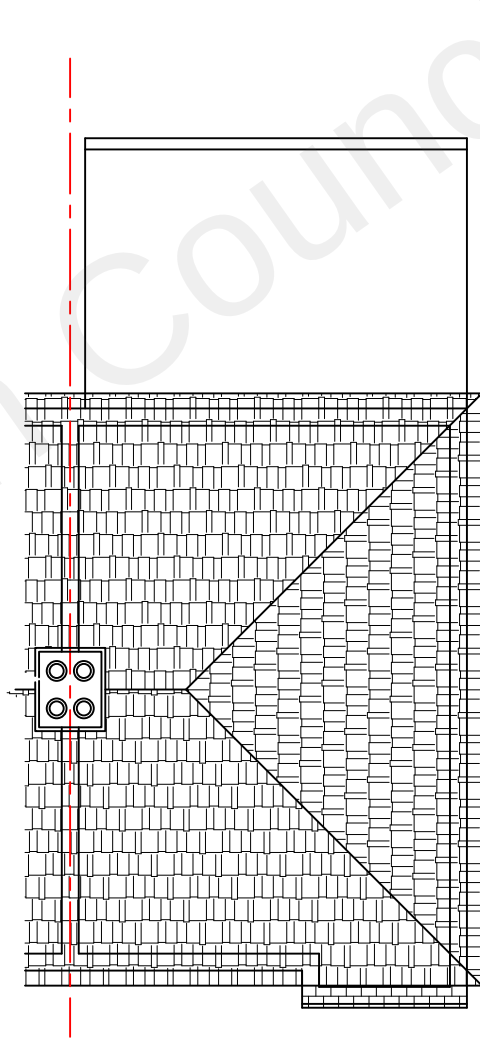

EXISTING ROOF PLAN



Project: PROPOSED OUTBUILDING 12 Cruden Road, Gravesend DA12 4HD			 Loft conversion & Extension Specialists 07815559217 / 02077121486	
CLIENT: Mr Stanley Akwaeze	DATE: 00-01-22	CHECKED BY: TA		
REV:	Date	SCALE: 1:100		
		DRAWN BY: TA		
		EXISTING FLOOR PLANS AND ROOF PLAN	220808-10	
			REV:	
			© This drawing and the building work illustrated are copyright and may not be reproduced without written permission.	