
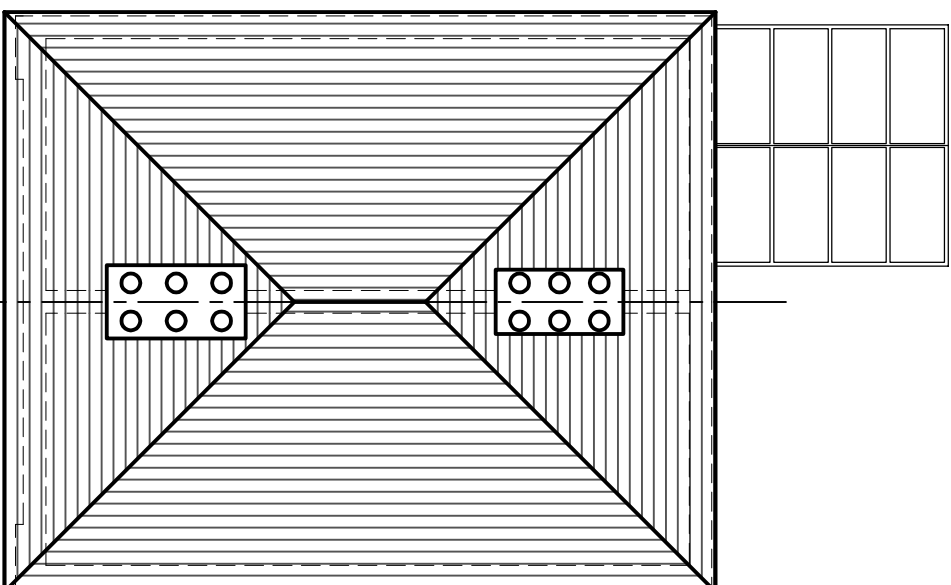
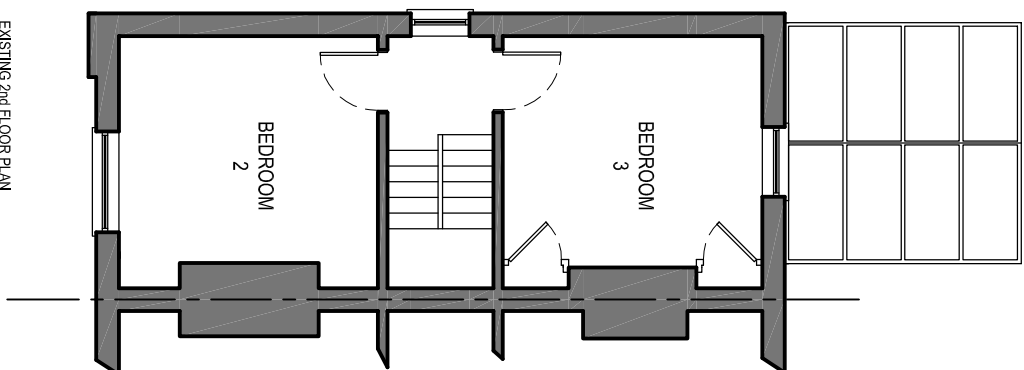
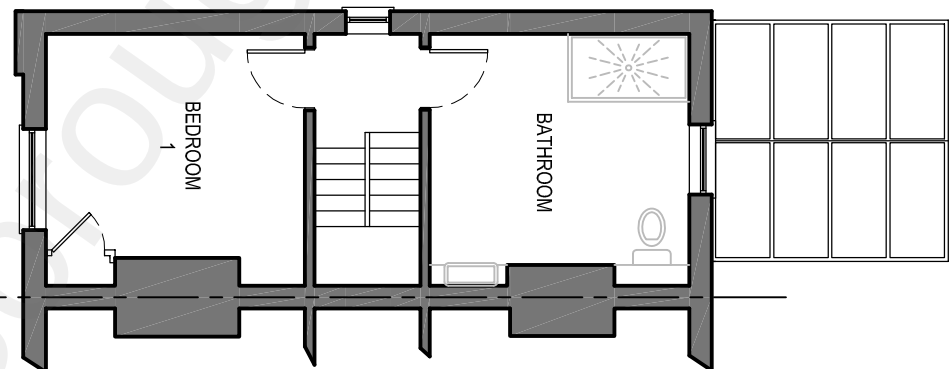


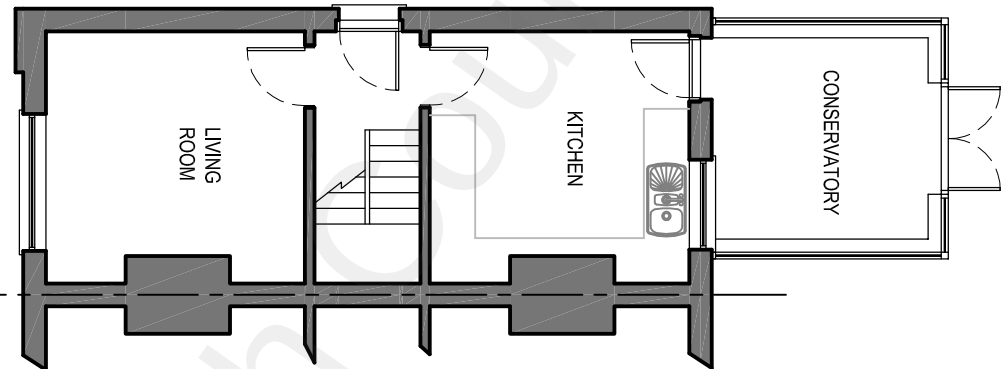


DRAFT PLANS.

EXISTING GROUND FLOOR PLAN
SCALE 1:100



EXISTING 1st FLOOR PLAN
SCALE 1:100

EXISTING 2nd FLOOR PLAN
SCALE 1:100

EXISTING ROOF PLAN
SCALE 1:100

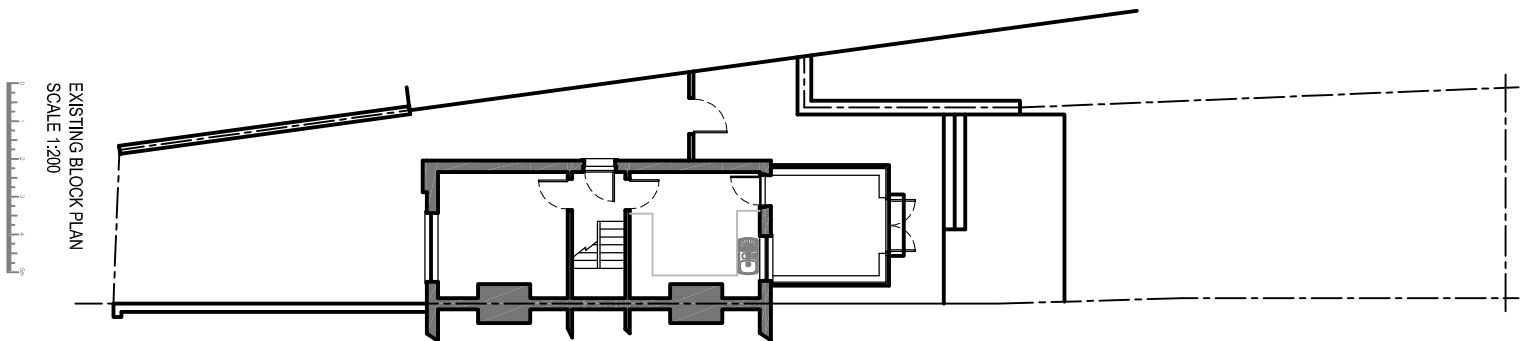

SITE
LOCATION
PLAN
SCALE 1:1250

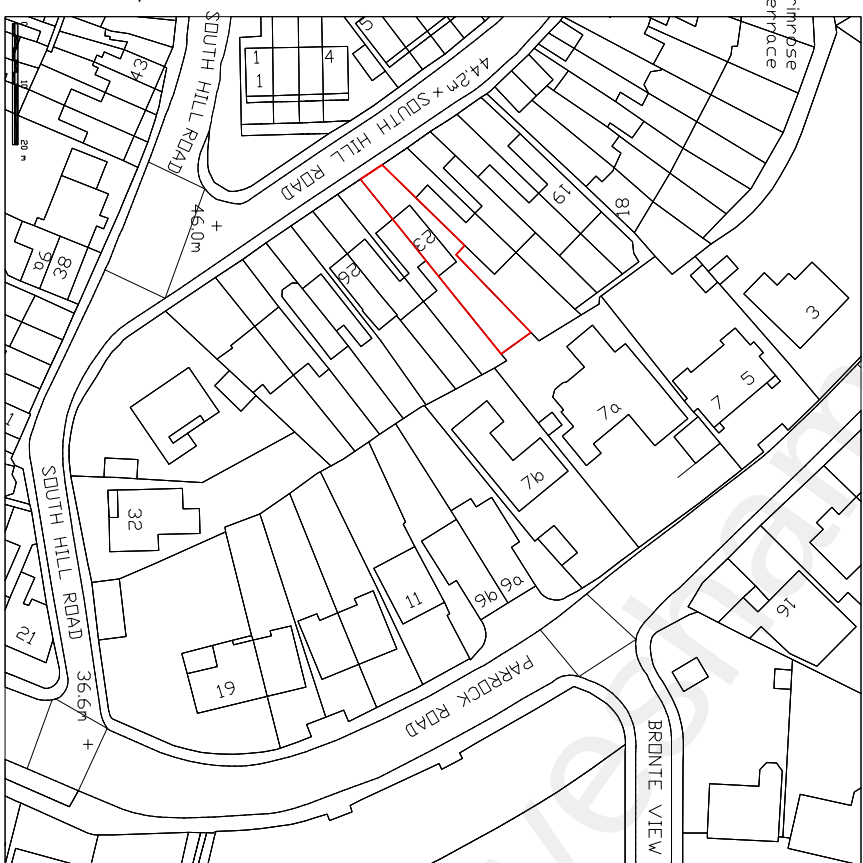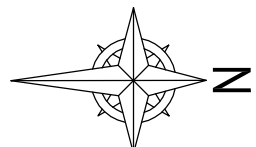

Rev	Date	By	Amendments to
Notes :			
This drawing is protected under copyright and shall not be reproduced in whole or in part without the prior express permission of Solutions in Building Limited.			
Do not scale dimensions off these drawings.			
All dimensions to be checked on site prior to fabrication.			
Any discrepancies to be reported to SIB Ltd.			
Solutions in Building Ltd.			
2nd Floor, The Grange			
Market Square			
Westerham, Kent			
TN16 1HB.			
T: 01732 746 106			
E: admin@sibuk.co.uk			
Project :			
23 South Hill Road			
Gravesend			
DA12 1LA			
Client :			
Ms Hofer.			
Title :			
Existing Block & Floor Plans			
Dwg No.	6134 - 01	Format	A3
Date :	09.12.2020	Scale :	See Drawing
Drawn by :	A.S.		
Revision :	A	Checked by:	