
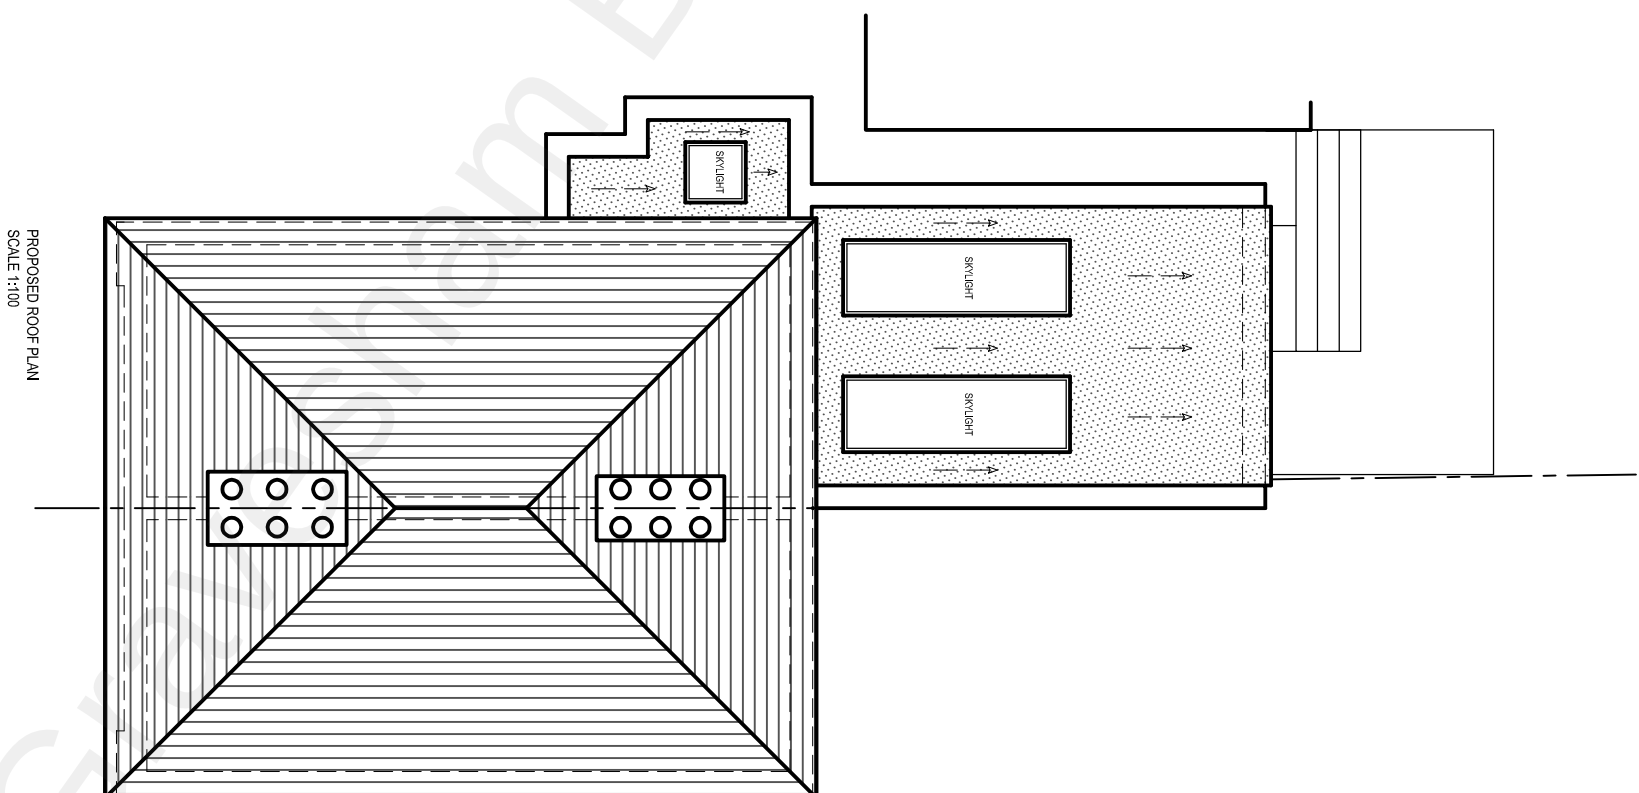
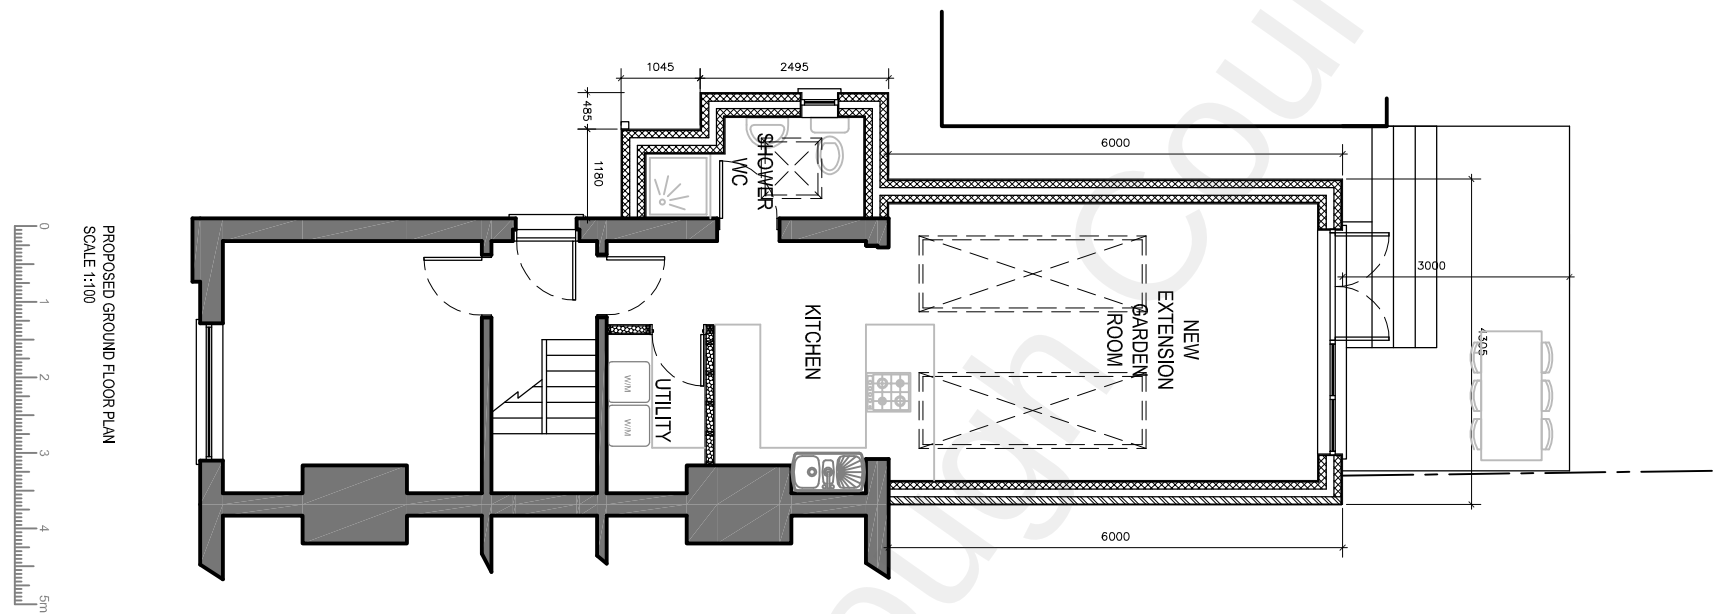


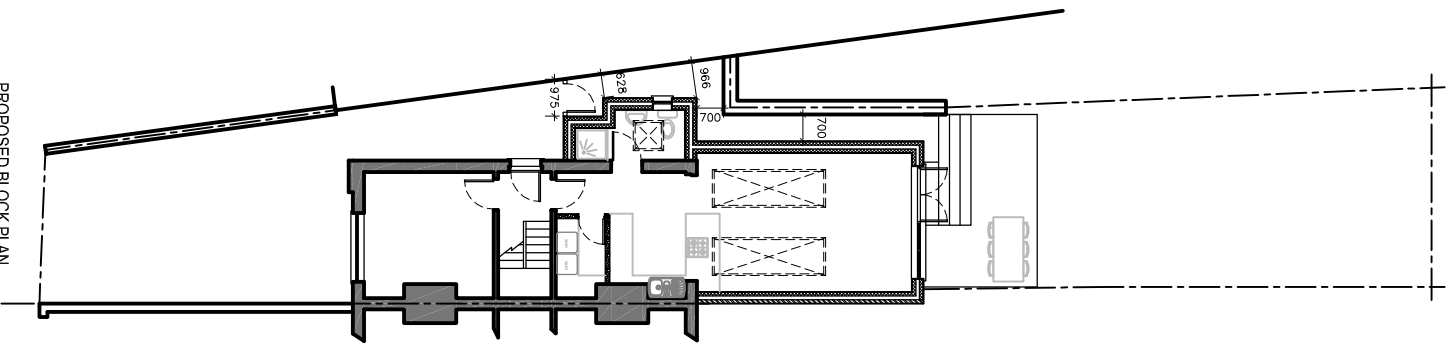

DRAFT PLANS.

Rev	Date	By	Amendments to
Notes :			
This drawing is protected under copyright and shall not be reproduced in whole or in part without the prior express permission of Solutions in Building Limited.			
Do not scale dimensions off these drawings.			
All dimensions to be checked on site prior to fabrication.			
Any discrepancies to be reported to SIB Ltd.			

Solutions in Building Ltd.
2nd Floor, The Grange
Market Square
Westerham, Kent
TN16 1HB.
T: 01732 746 106
E: admin@sibuk.co.uk

Project :

23 South Hill Road
Gravesend
DA12 1LA

Client :

Ms Hofer.

Title :

Proposed Block & Floor Plans

Dwg No.

6134 - 03

Format
A3

Scale :
See Drawing

Date :

09.12.2020

Drawn by :
A.S.

Revision :

F

Checked by: