




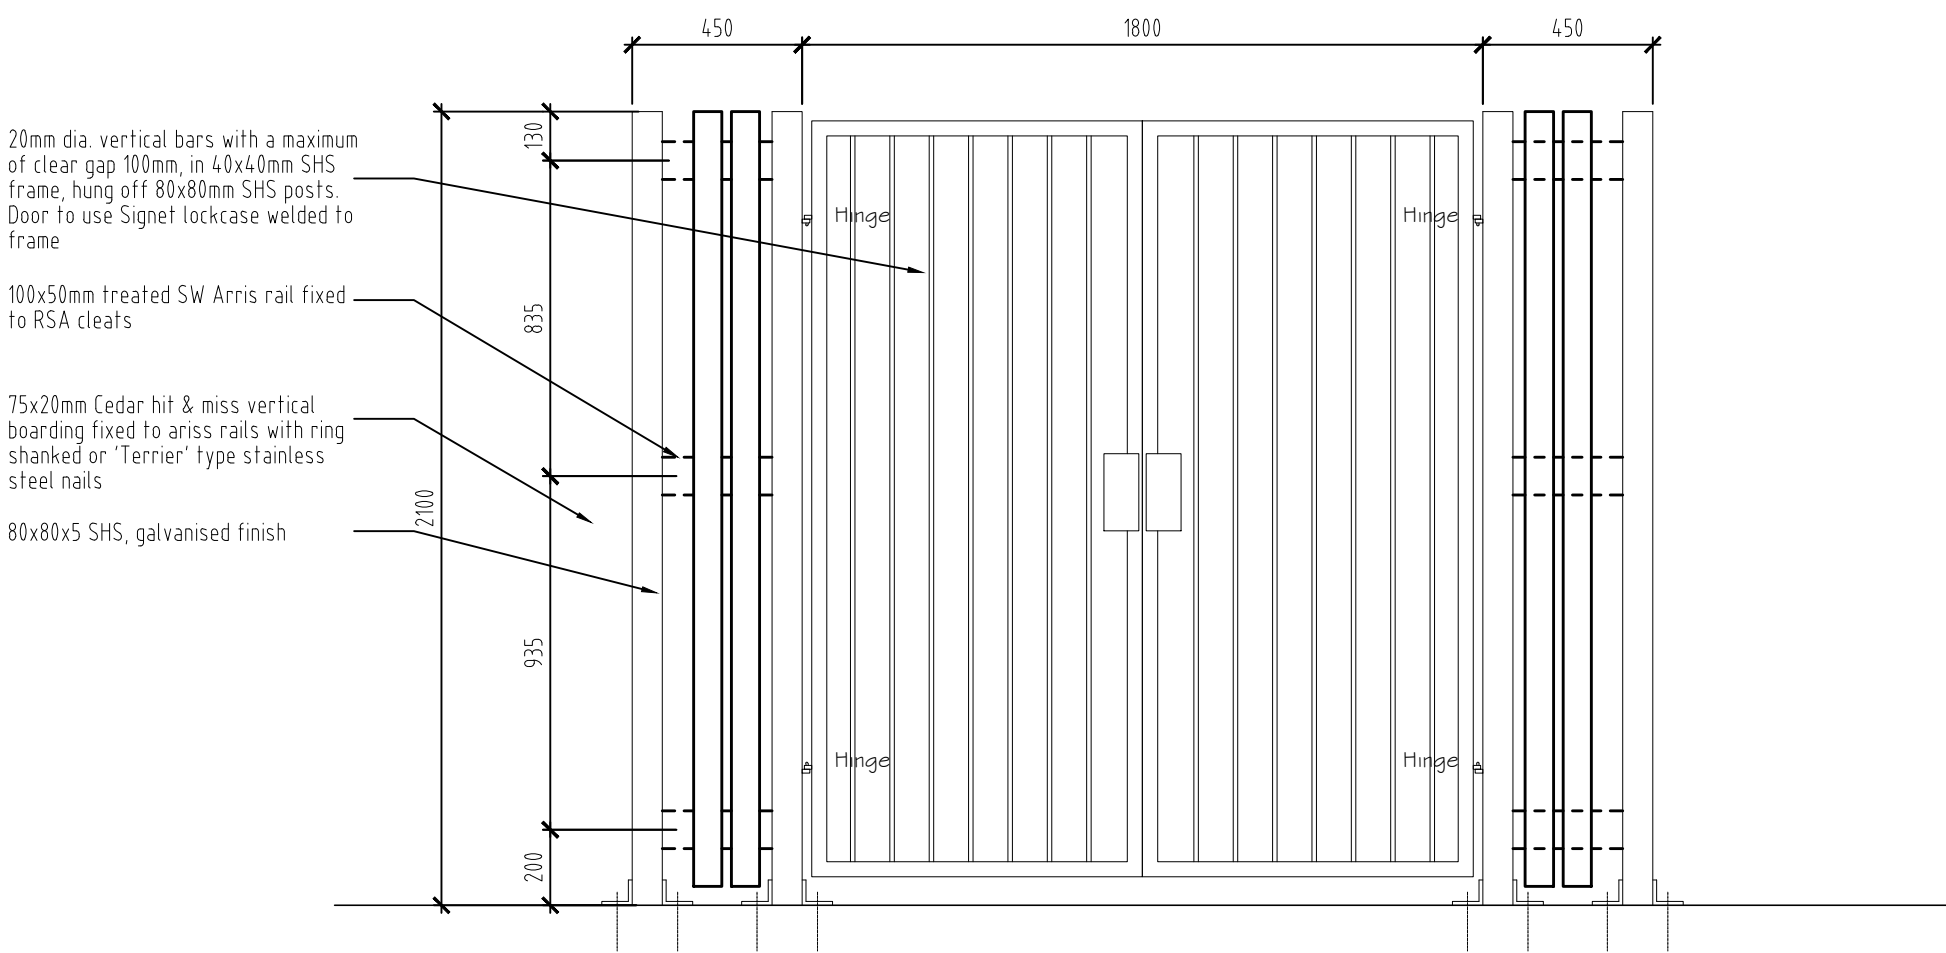


Front Elevation

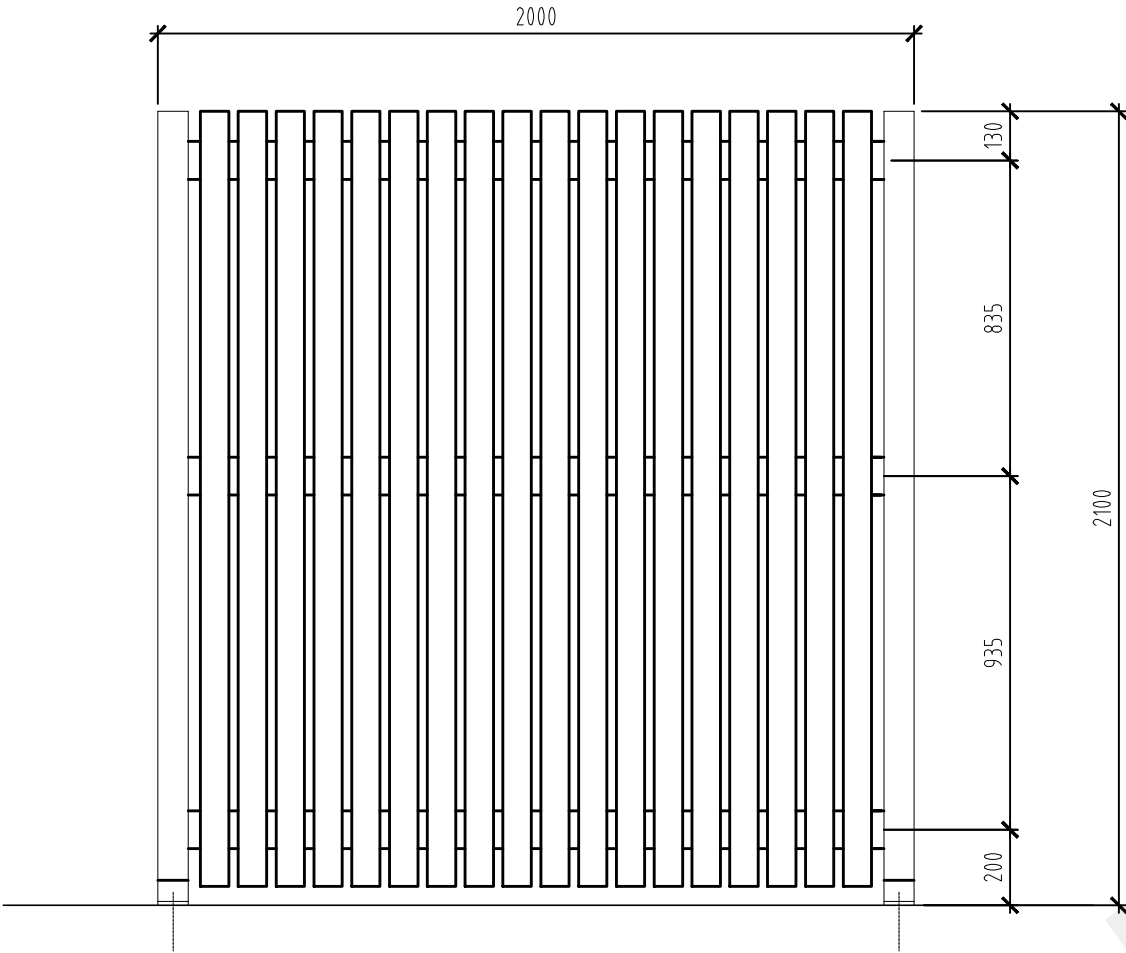

Side Elevation

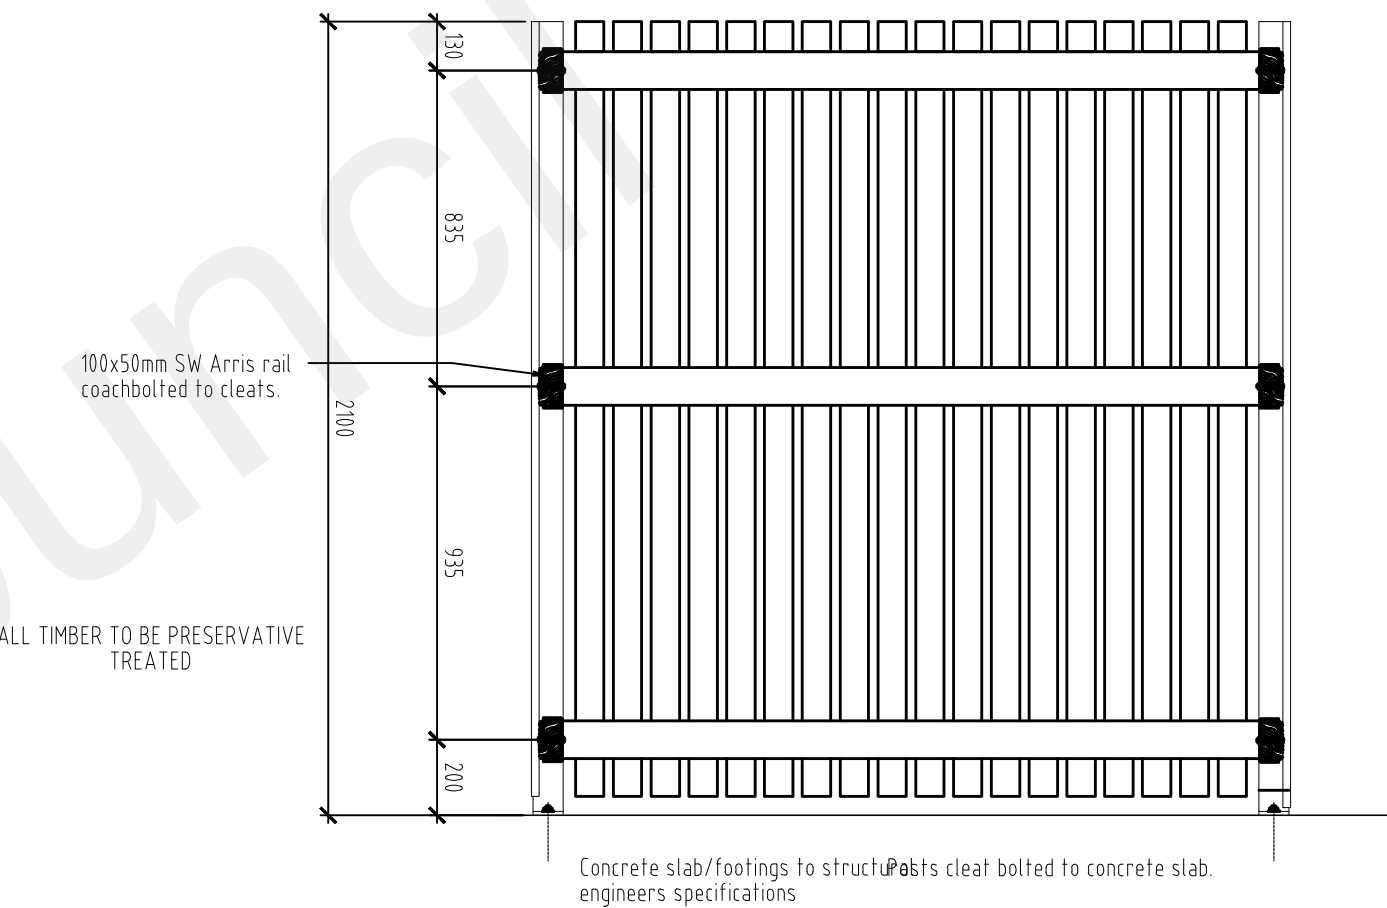

Typical Section
Scale 1:20

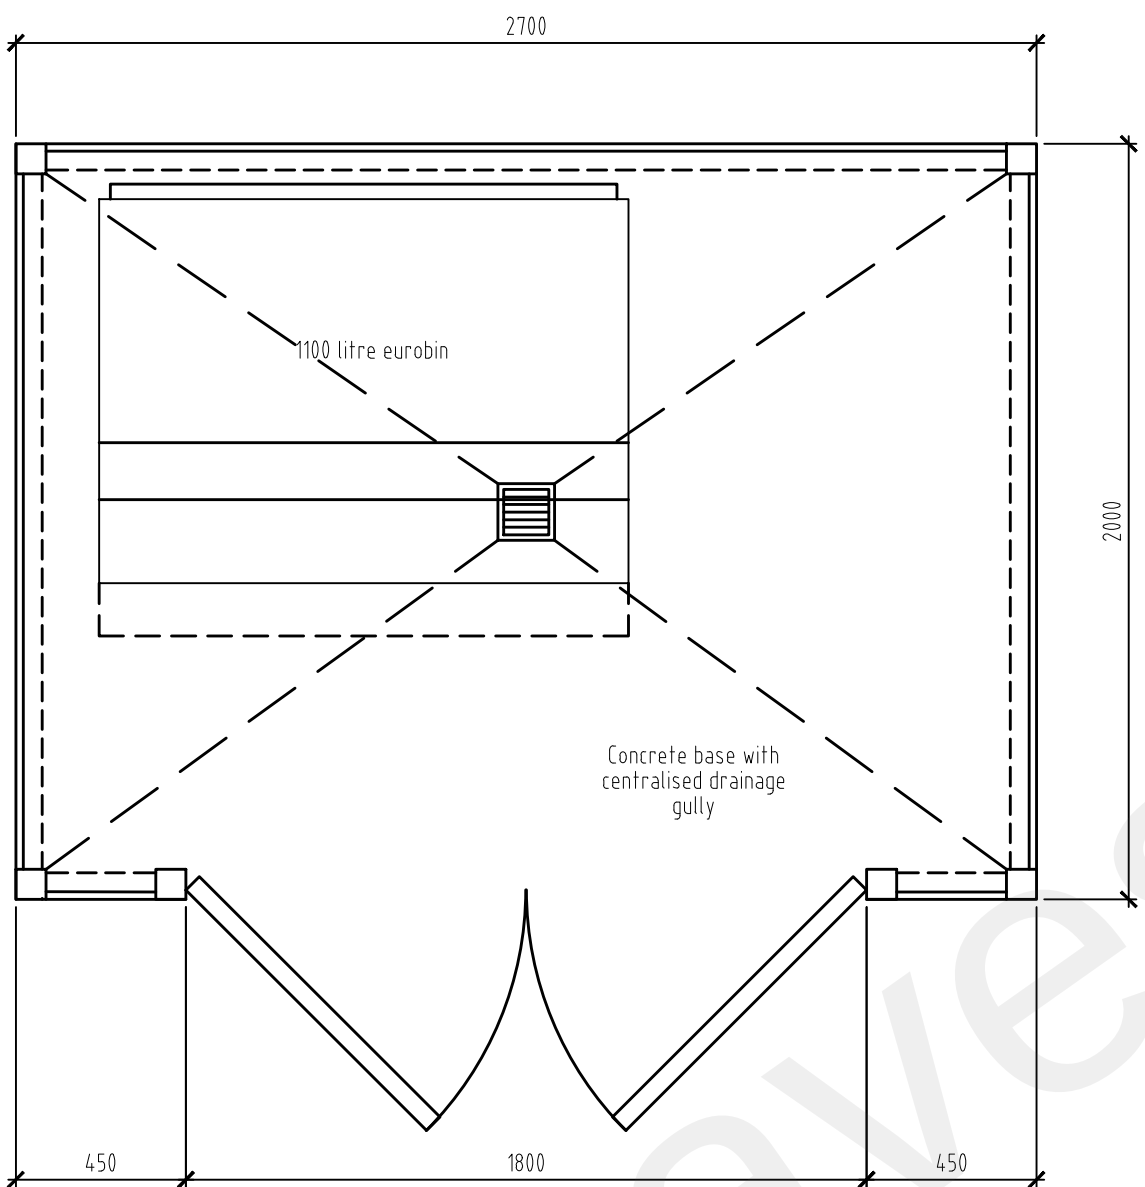

Refuse Store Enclosure - 1no. 1100L Eurobins & 2no. 240L wheelie bin
Scale 1:20

REV	DESCRIPTION	DATE	INIT	CHKD
STATUS	FOR INFORMATION			

Client
Mr T Panaser

Project
Land Rear Of 2-3 Cobham Street,
Gravesend, Kent, DA11 0SB

Title
Proposed Refuse Enclosure

Scale	Date	Drawn	Checked
1:20@A1	25.08.20	N/A	N/A
Project No:	2019/069	Drawing No.	210
			~

