
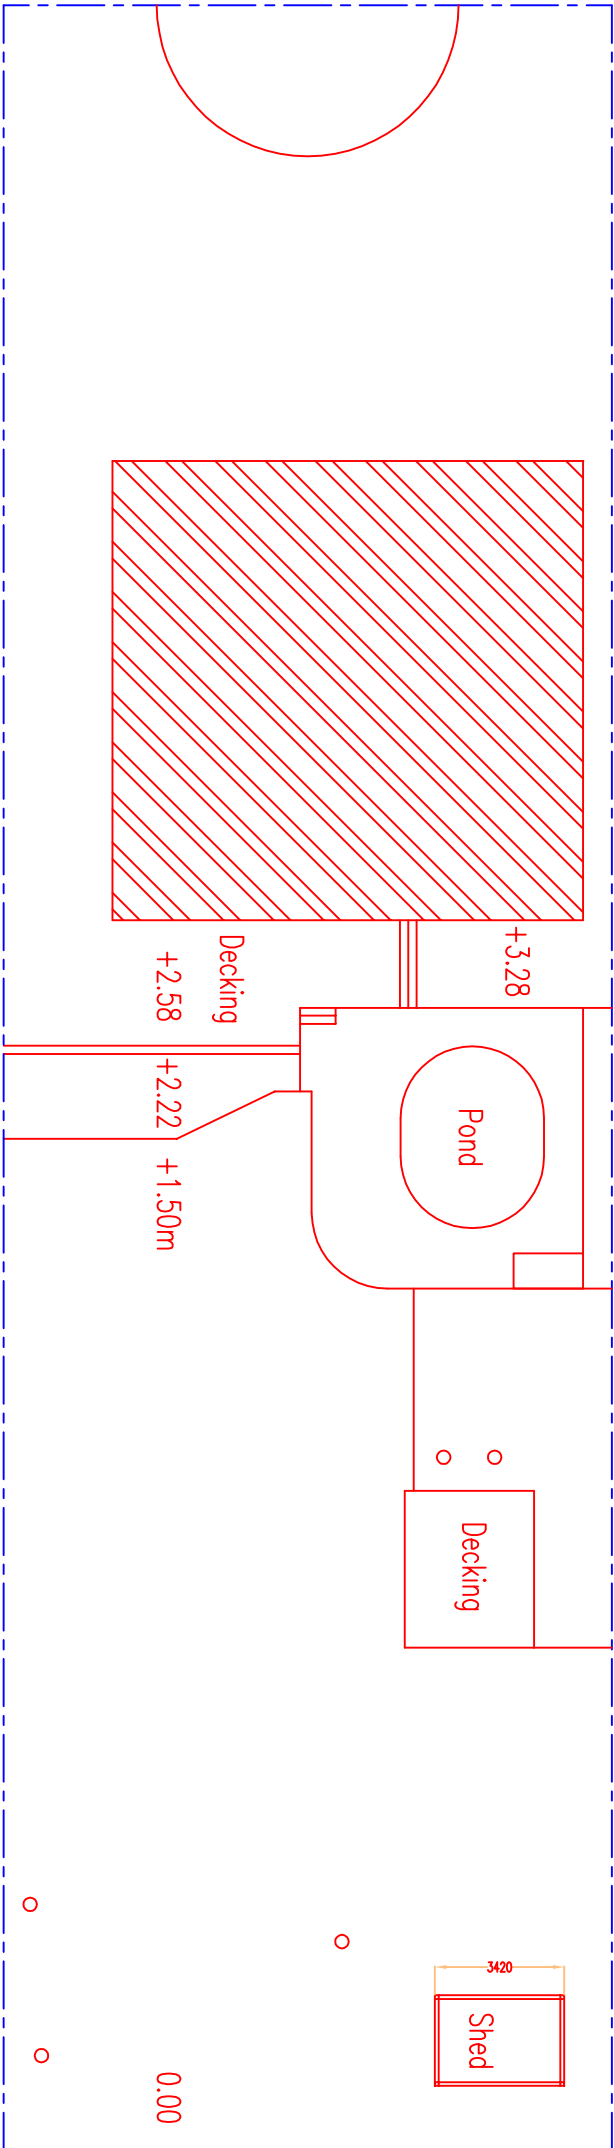


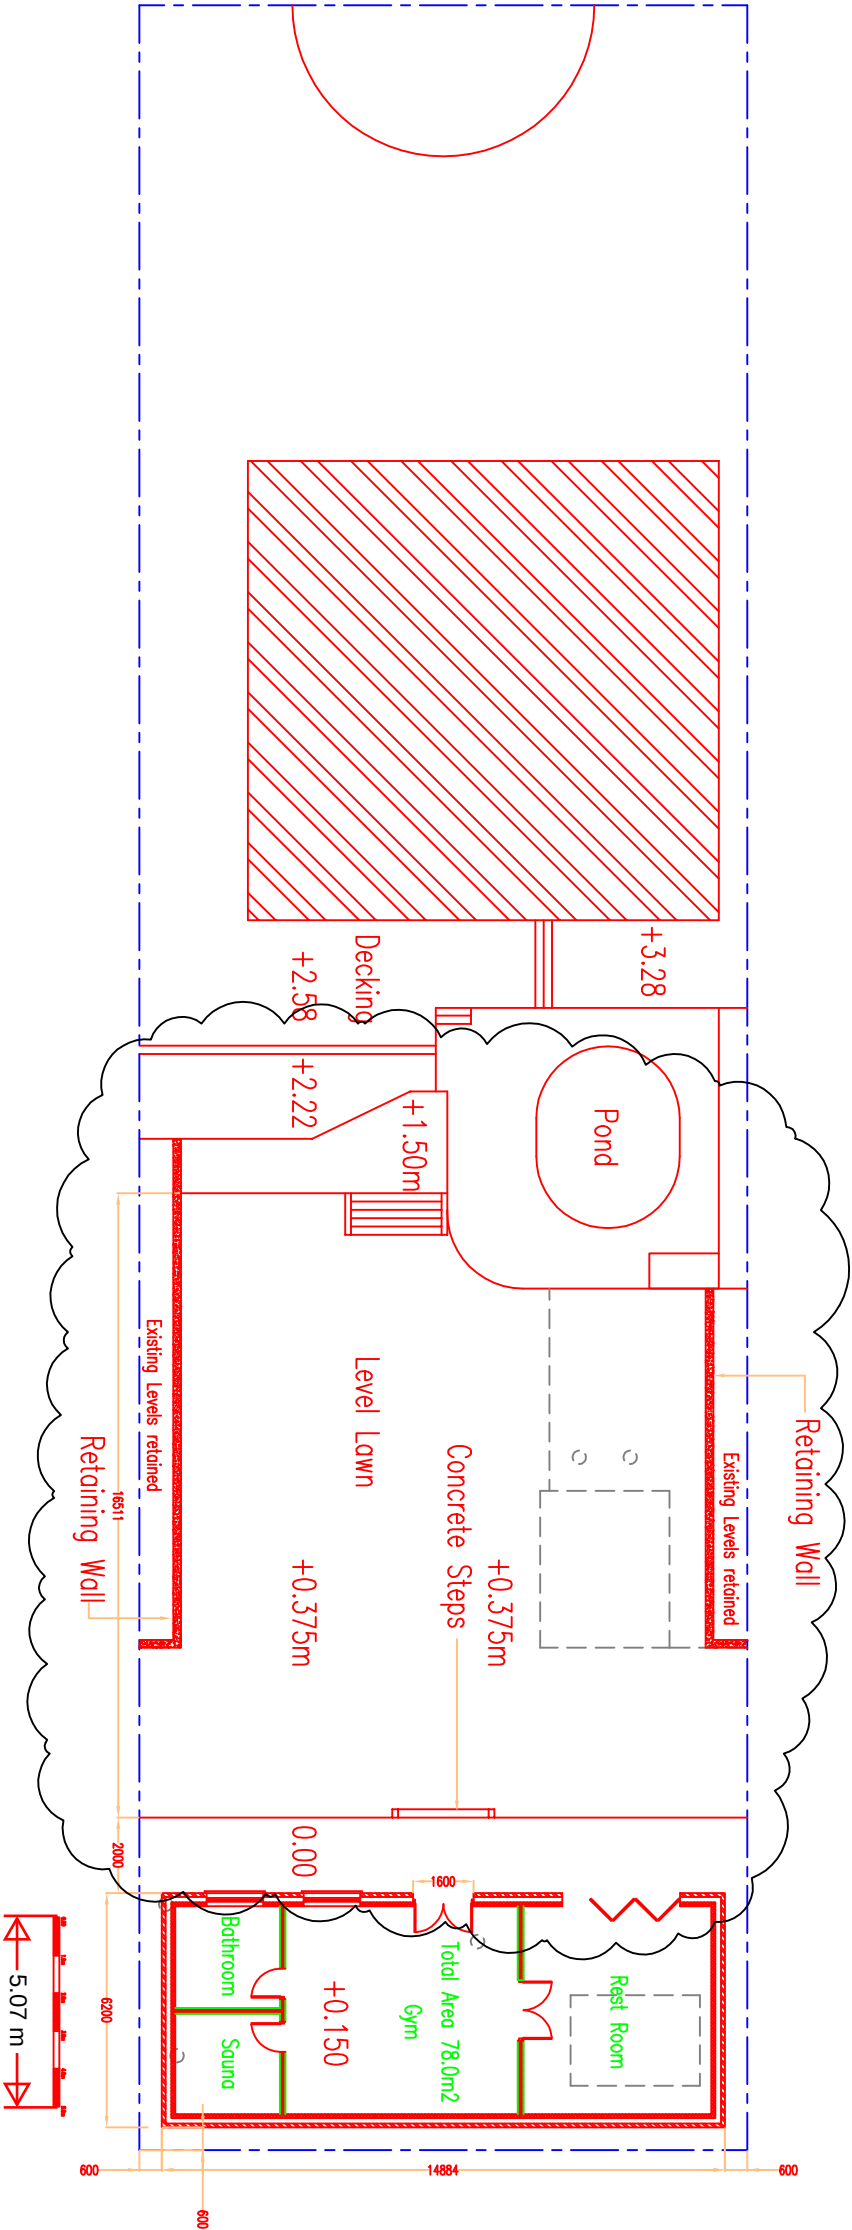

Client		Drawing Title		Revision	
Mr H Dhanda 305 Wrotham Road Grovesend Kent DA13 9JH		Existing and Proposed Site Plans		2167-001 01	
Amendments made as clouded		RB		March 24	
This drawing is copyright and may not be reproduced or made use of unless expressly agreed by the Design Team. All dimensions must be checked on site.		Computer File No.		Date JULY 2023	
Drawn By Roj Bhutti		Checked By		Project No.	
Coordinated By		Approved By			