




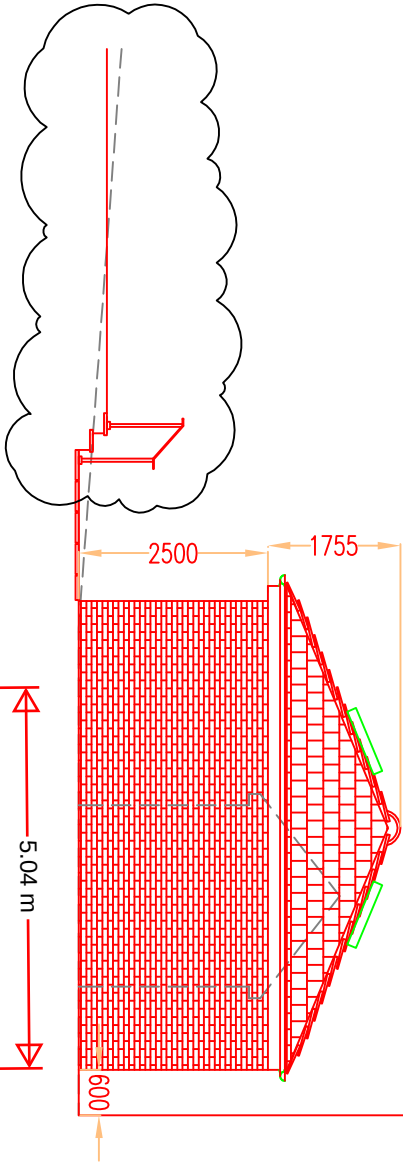


Proposed Side Elevation

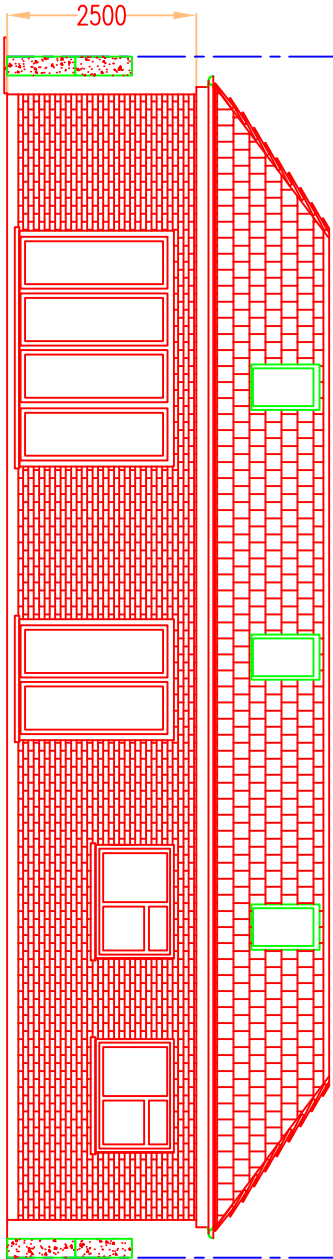

Proposed Front Elevation

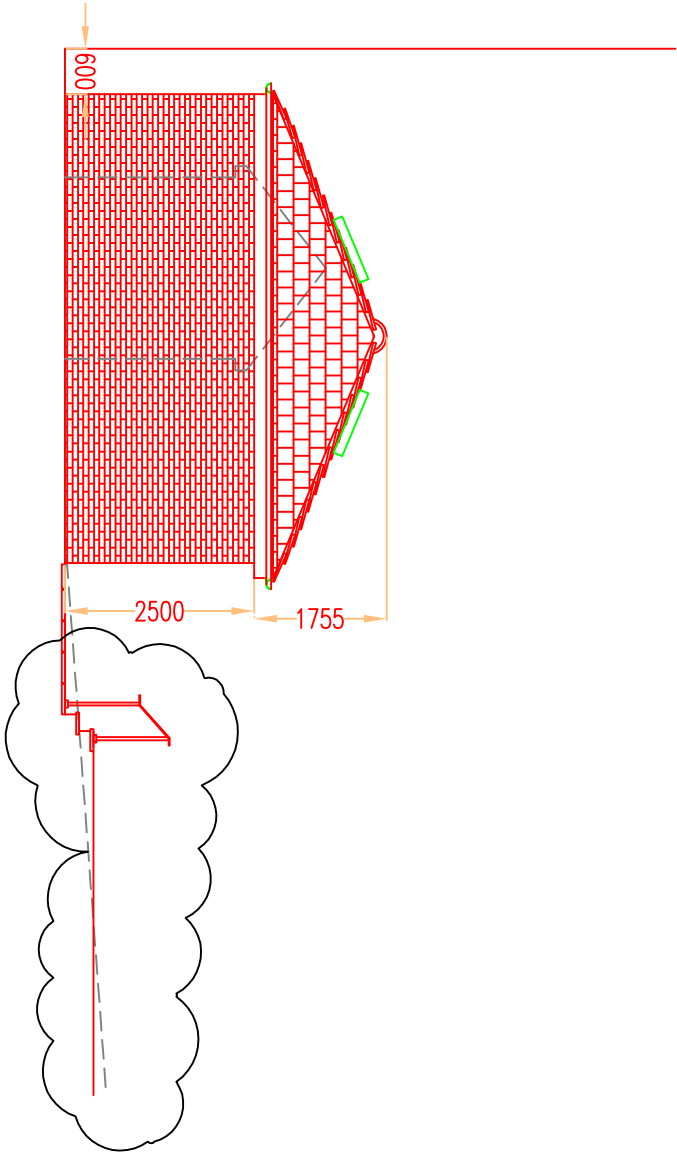

Proposed Side Elevation

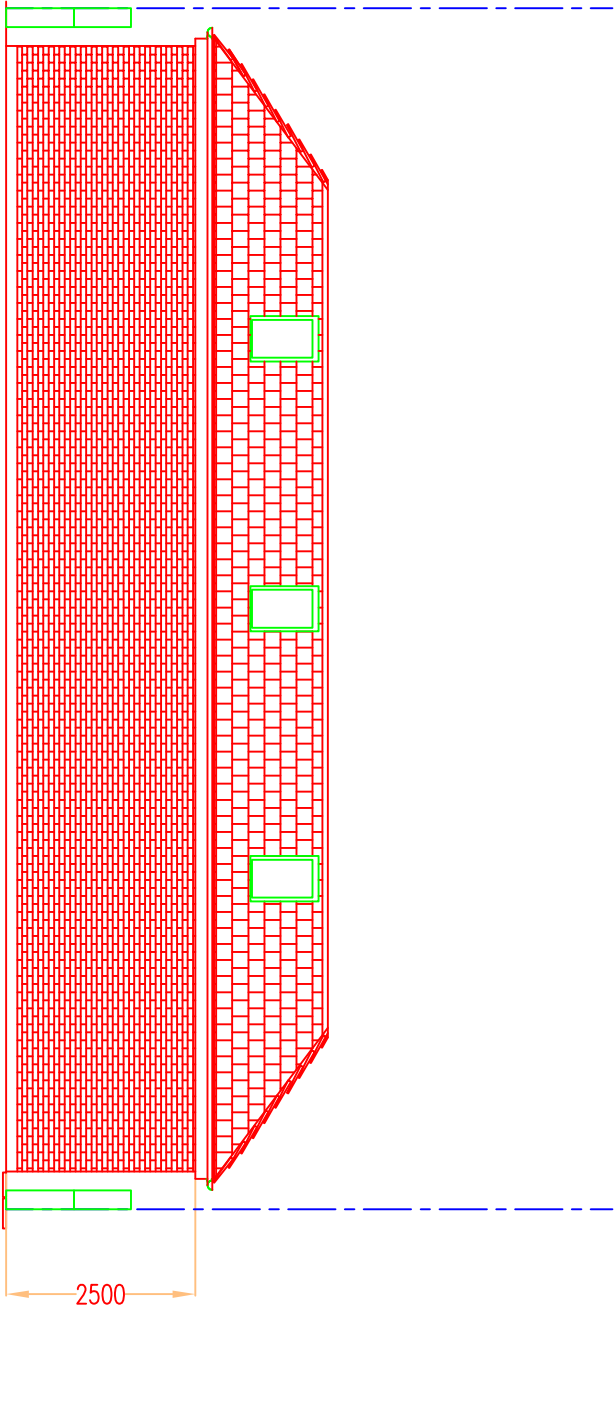

Proposed Rear Elevation

Client		Drawing Title		Revision	
Mr H Dhanda 305 Wrotham Road Gravesend Kent DA13 9JH		Proposed Elevation of Rear Games room		2167-006 02	
				Scale 1:100@A3 Date JULY 2023	
				Computer File No. Project No.	
				Drawn By Checked By	
				Coordinated By Approved By	
				Amendments made as clouded Dorner's removed and roof pitch reduced	
				RB 02 RB 01	
				March 24 Oct 23	
				This drawing is copyright and may not be reproduced or made use of unless expressly agreed by the Design Team. All dimensions must be checked on site.	