


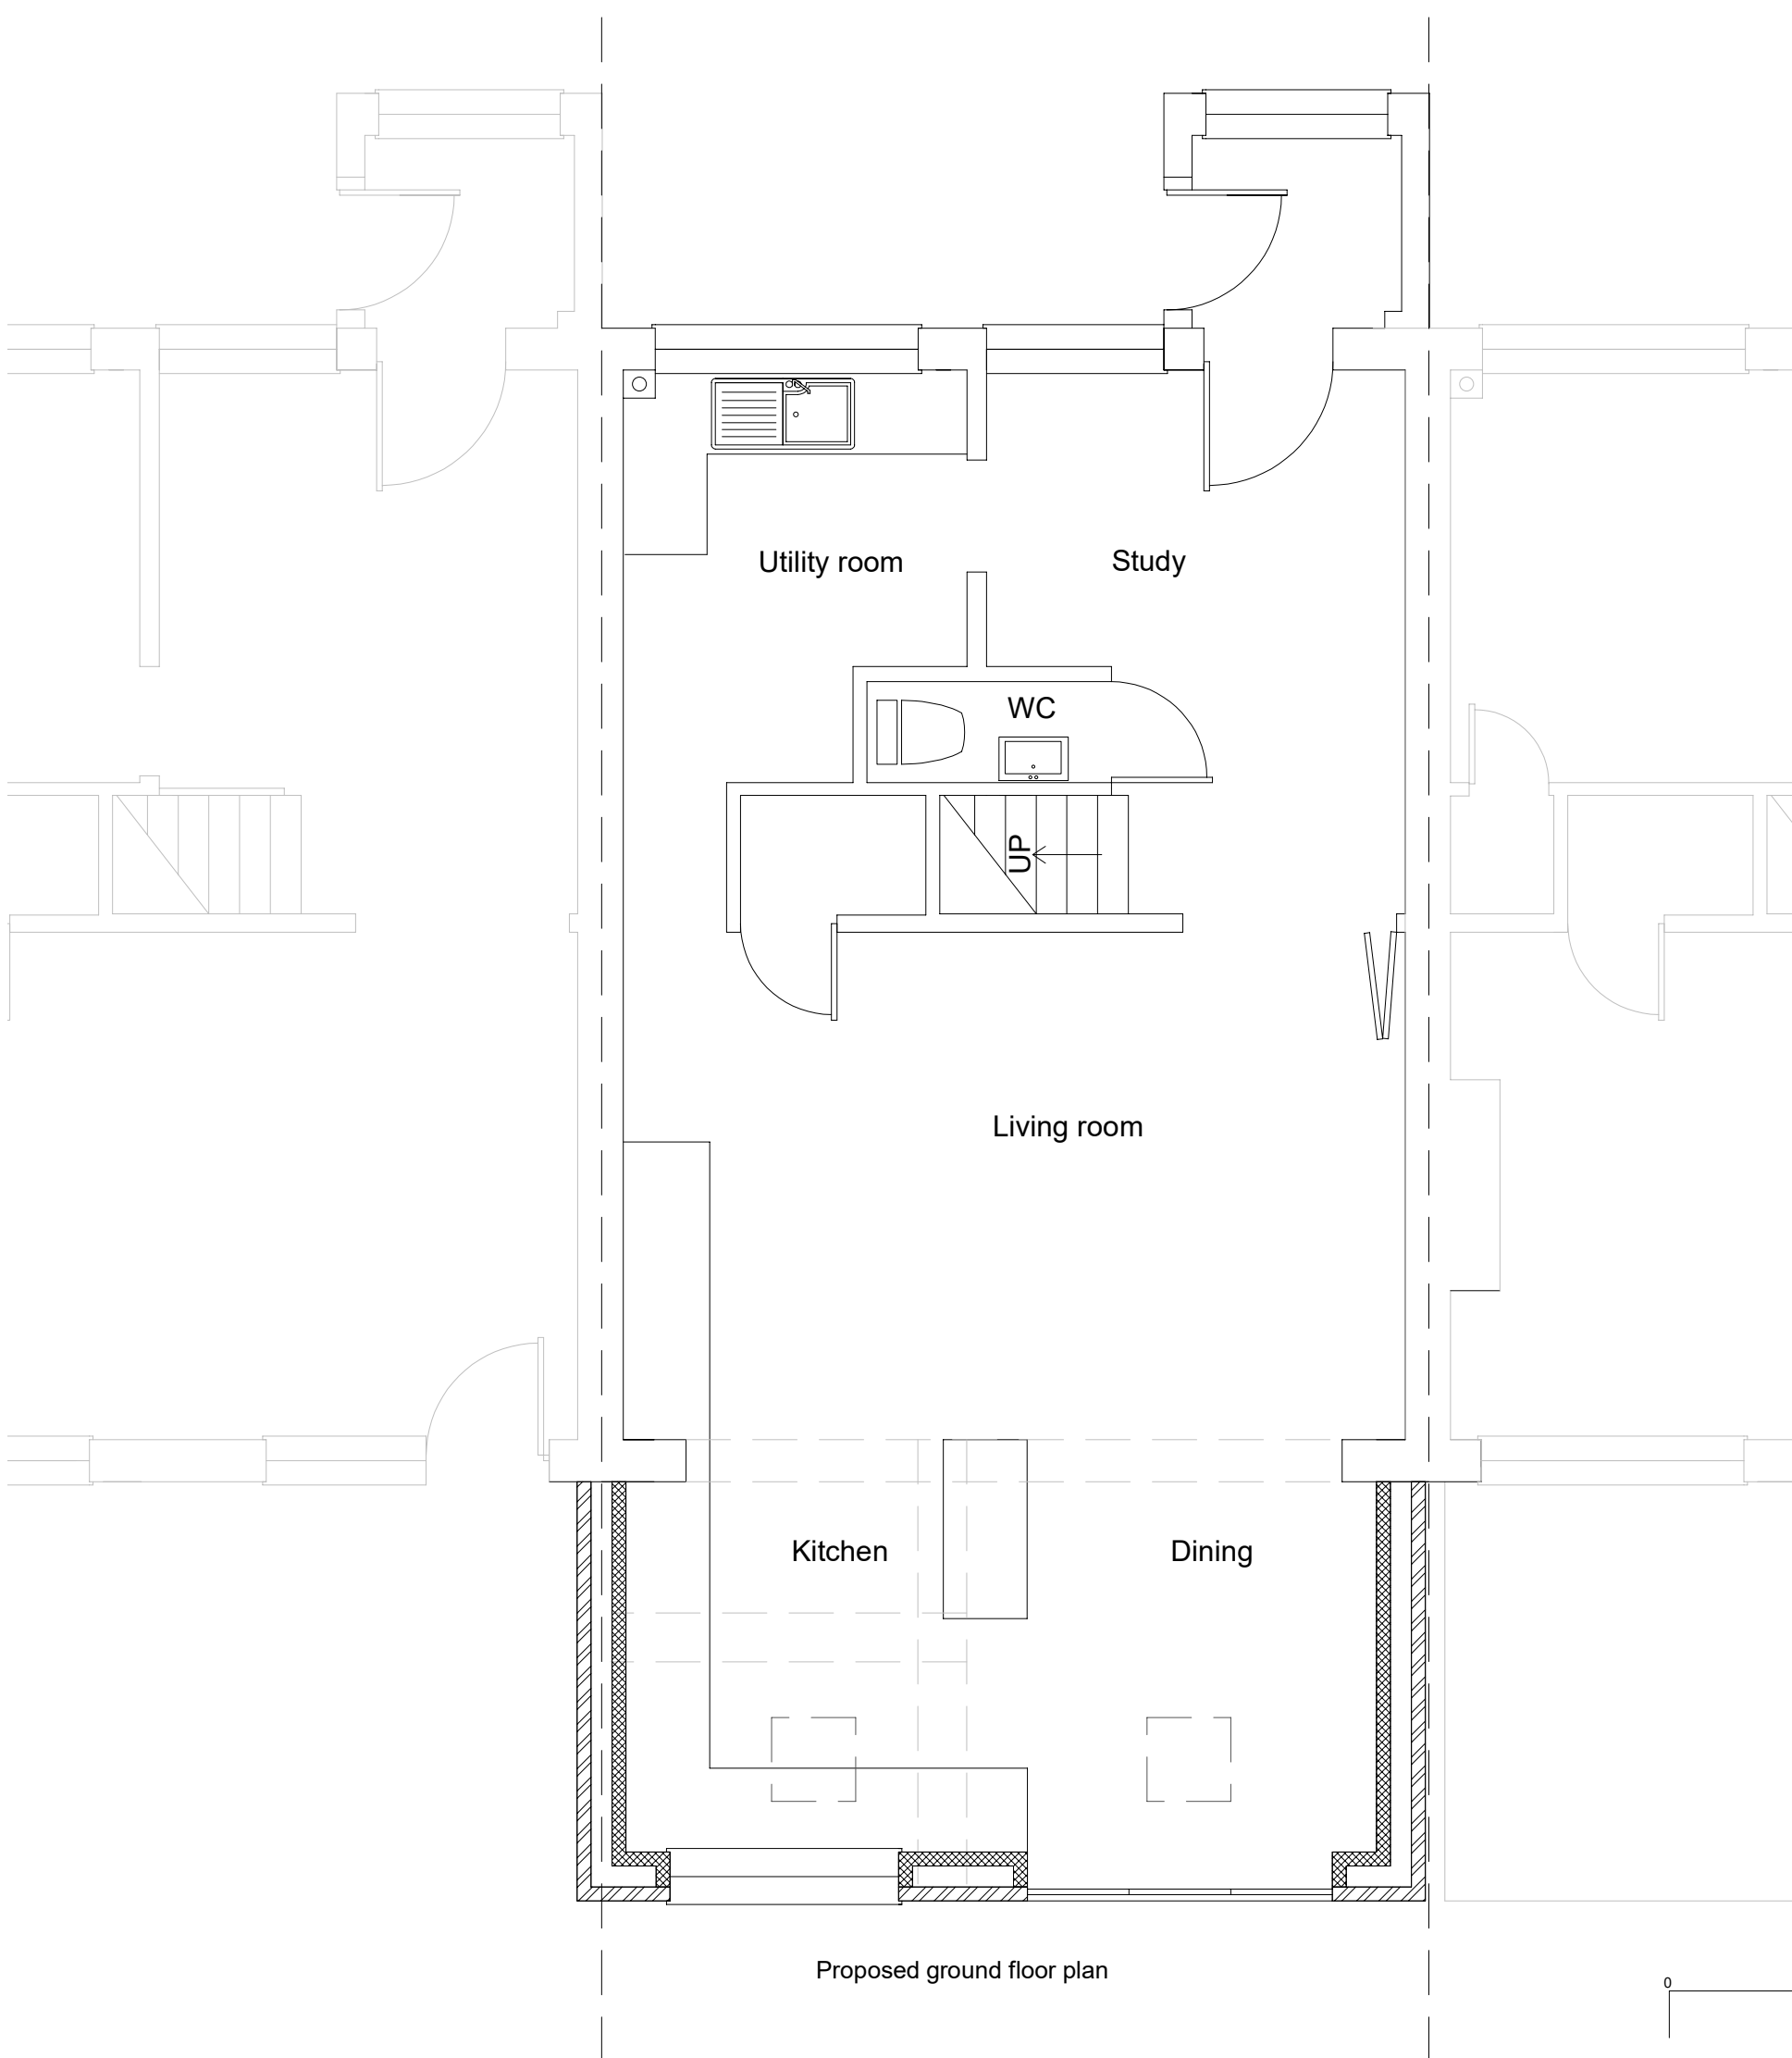

A.J.Franklin
150 Knights Croft
New Ash Green
Longfield,Kent
DA3 8HZ
07946 313853
alexandrafranklin@hotmail.com

Drawing 3 of 4 Drawn by A.Franklin

28th May 2023 Ref: AF280523MB

Client: Mr and Mrs Barrett

Site address:
2 Cedar Close
Meopham
Gravesend
DA13 0ED

Scales:
Plans 1:50/100 Elevations 1:100
Site plan 1:200 Location plan 1:1250

Proposal:
Double storey rear extension

Revisions	
Date	Description