




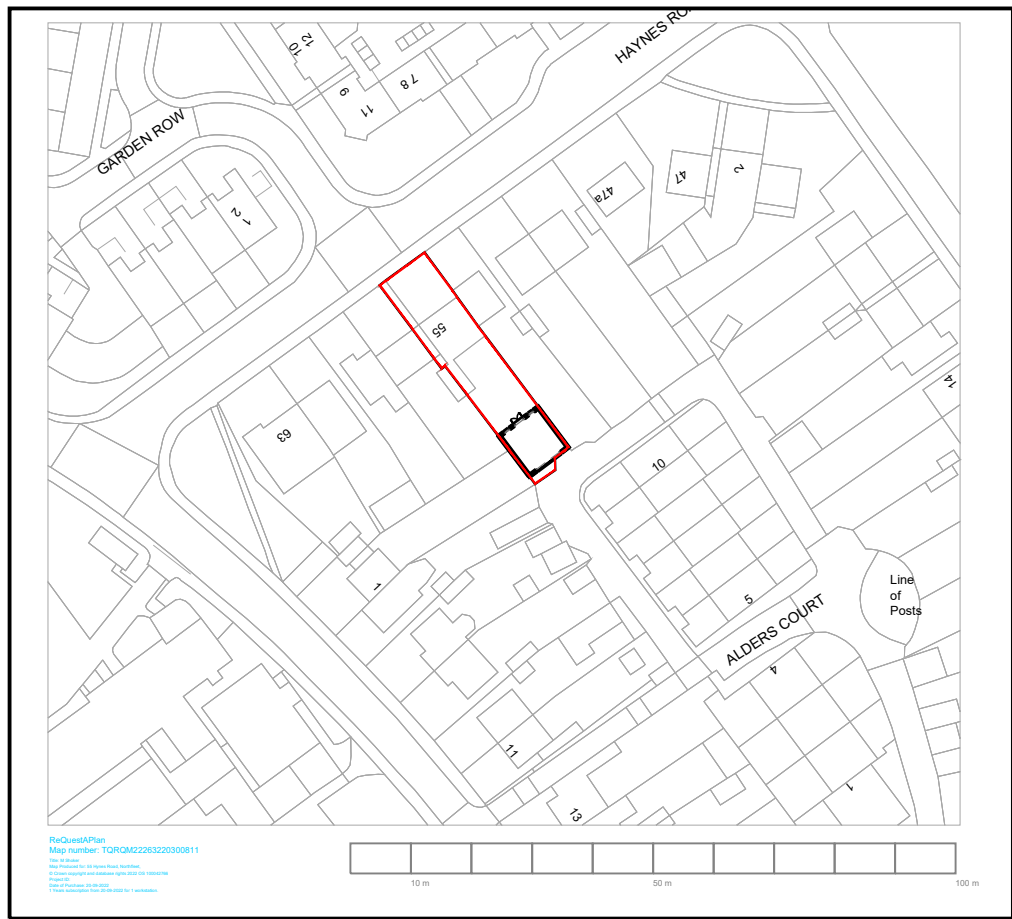


PROPOSED SITE LOCATION
PLAN @ 1:1250 SCALE

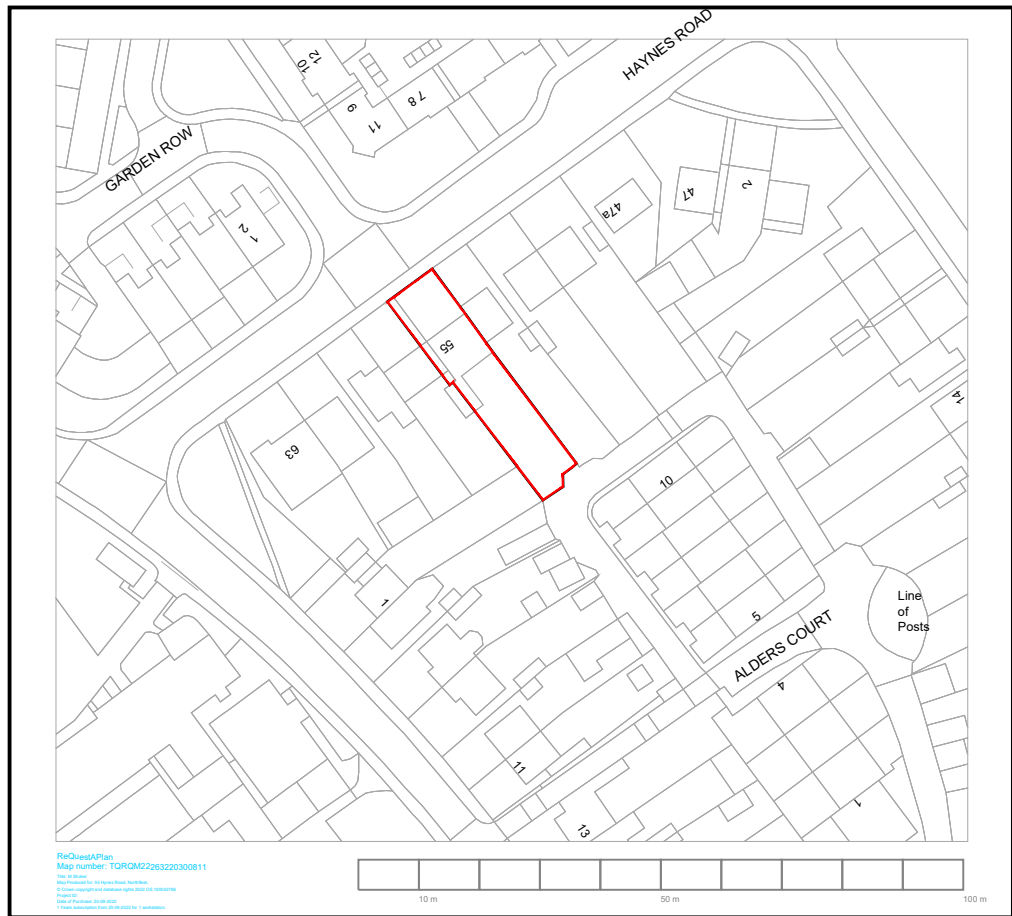


EXISTING SITE LOCATION
PLAN @ 1:1250 SCALE

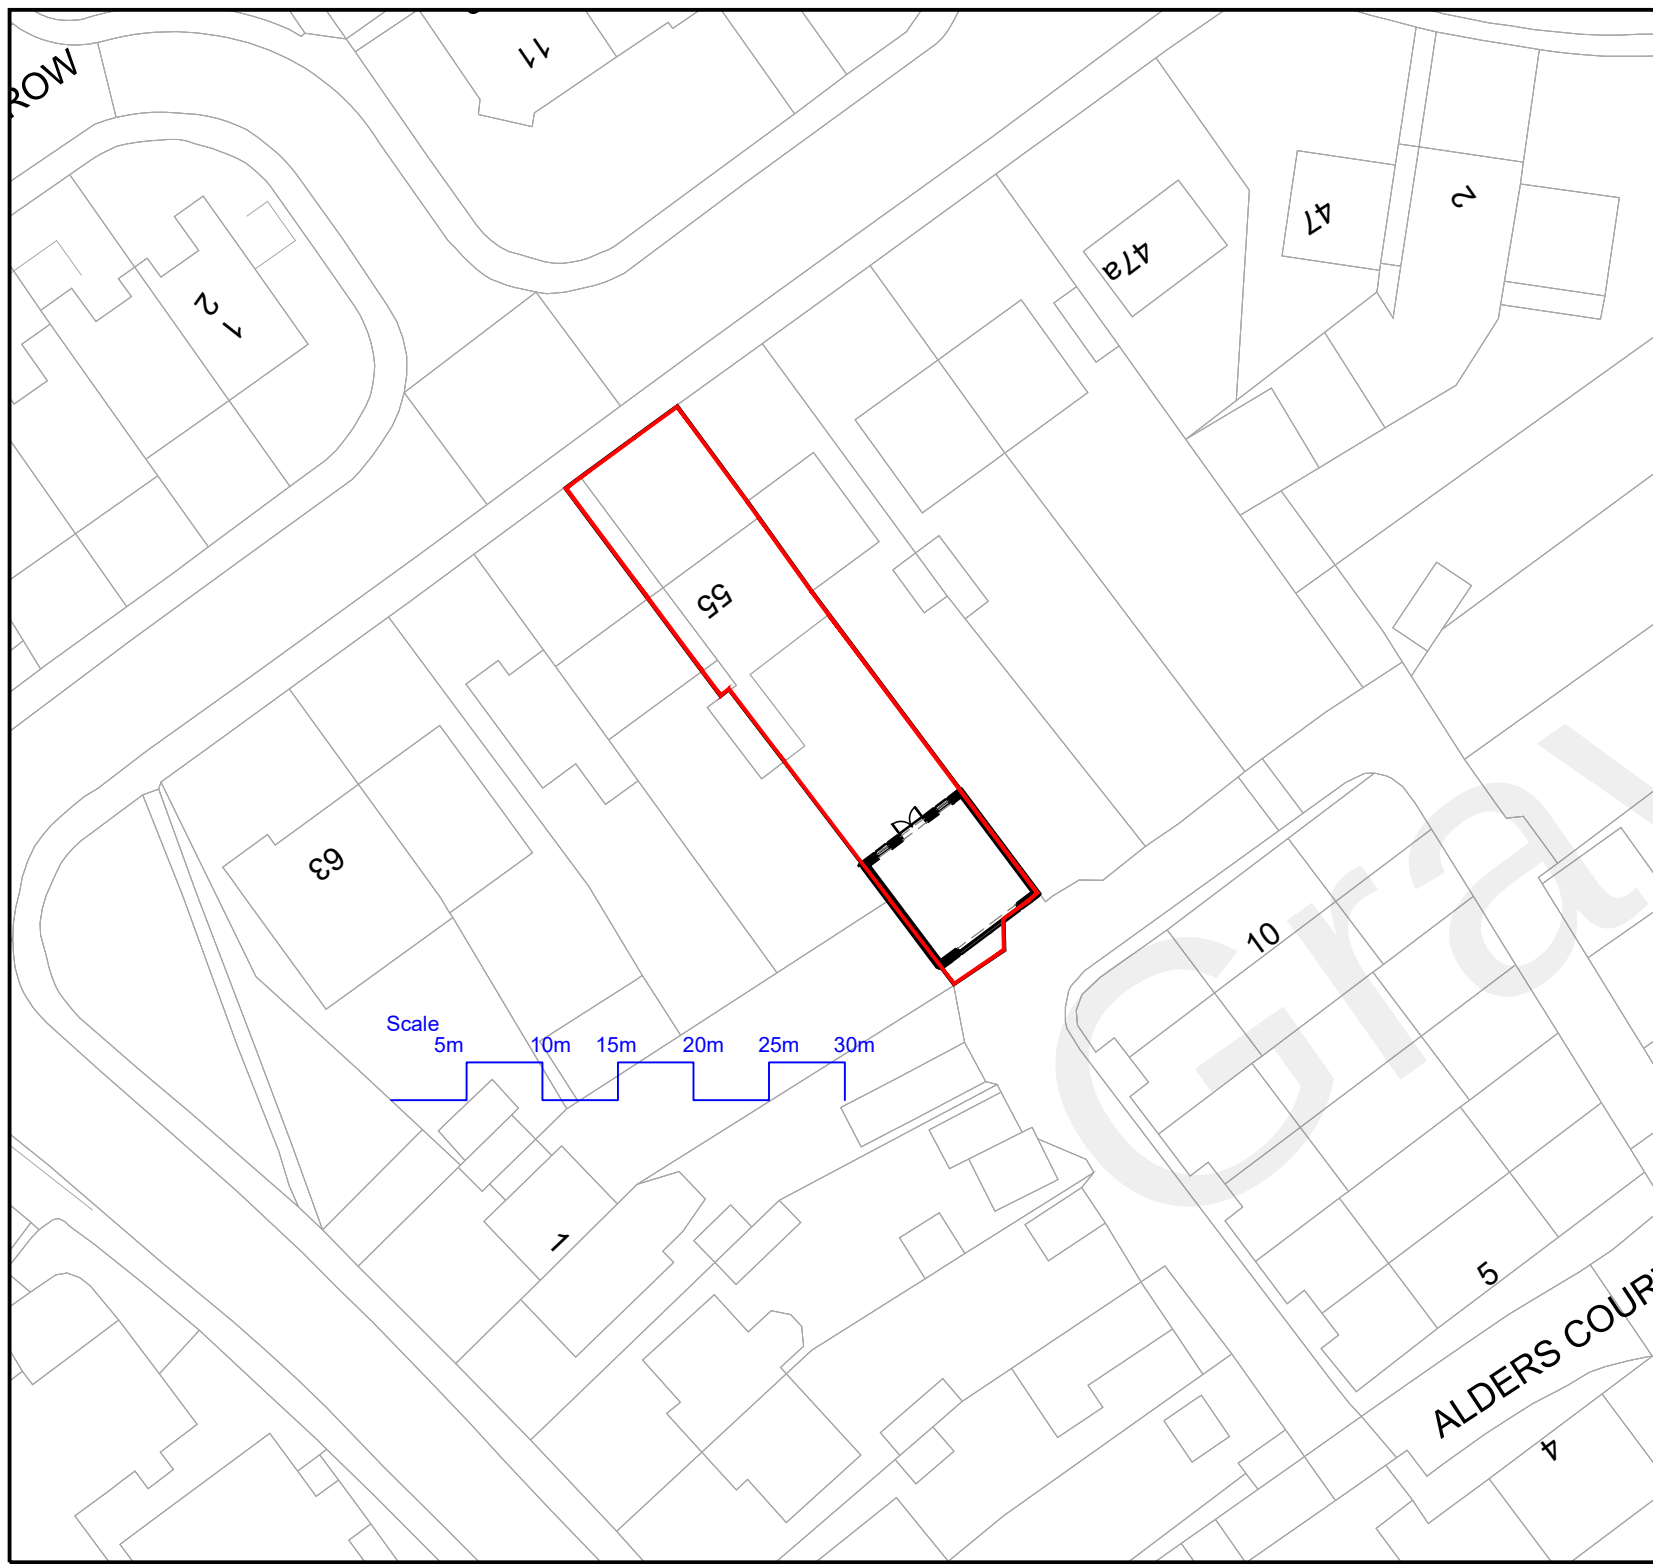


PROPOSED SITE BLOCK
PLAN @1:500 SCALE

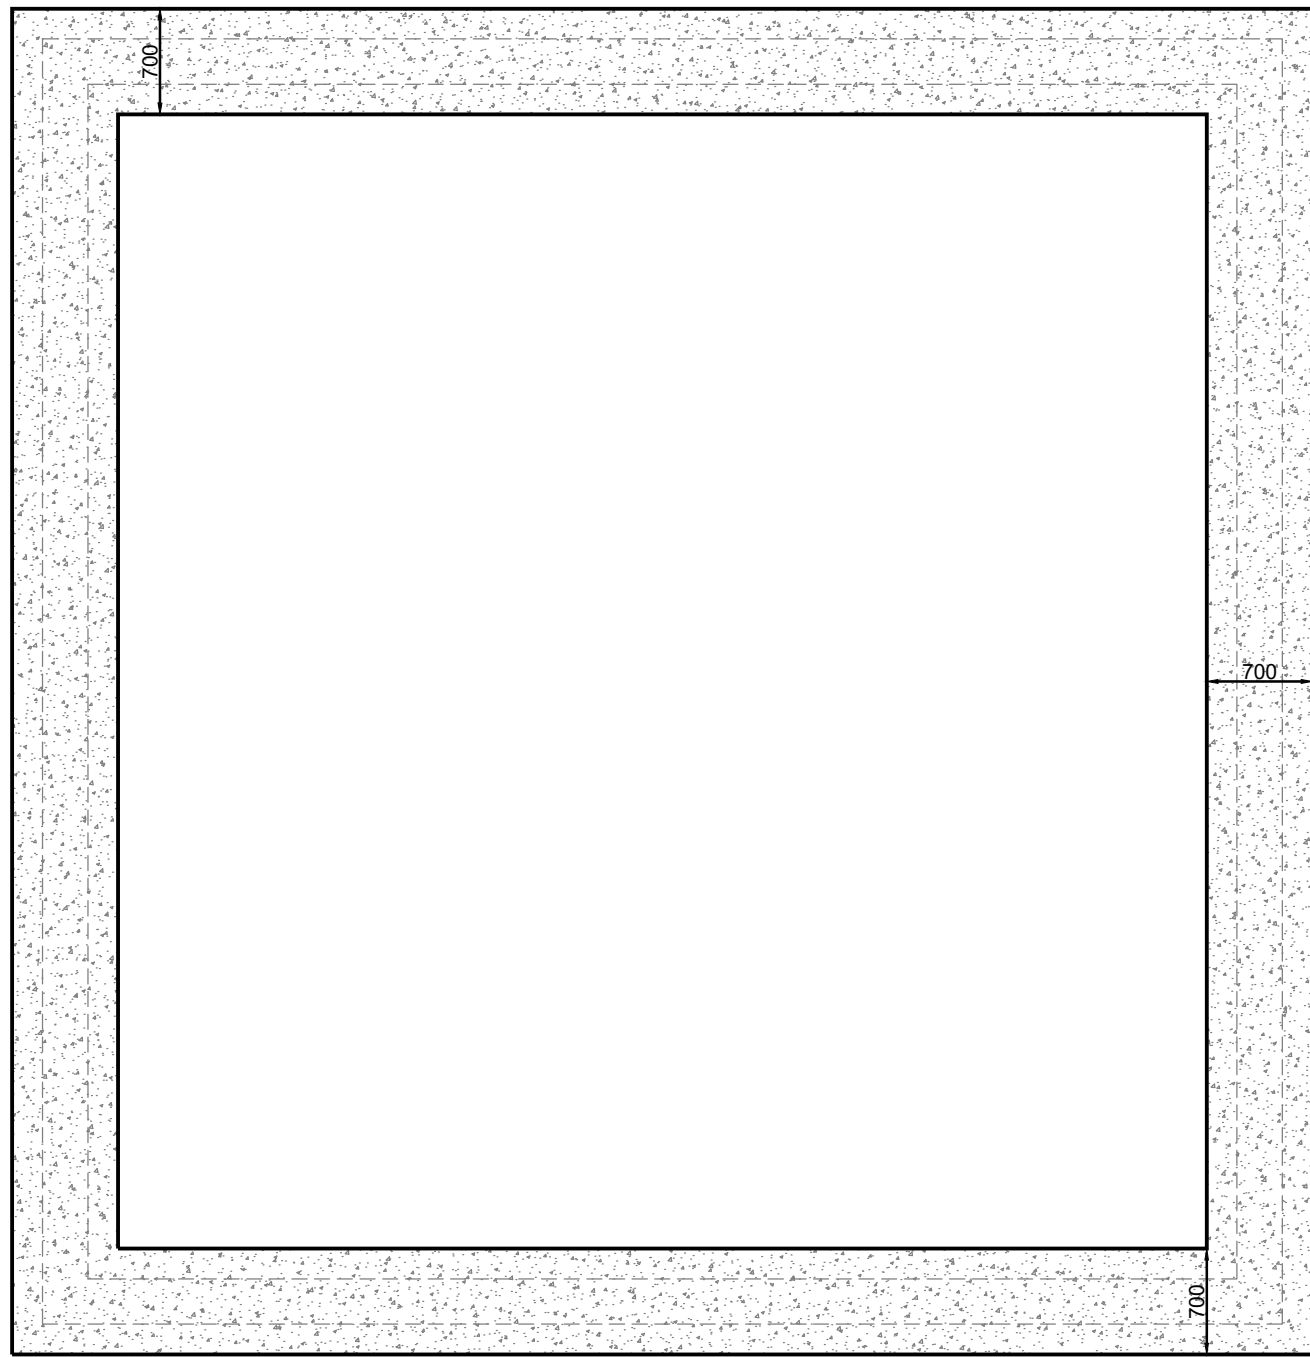


FOUNDATION PLAN @1:50
SCALE

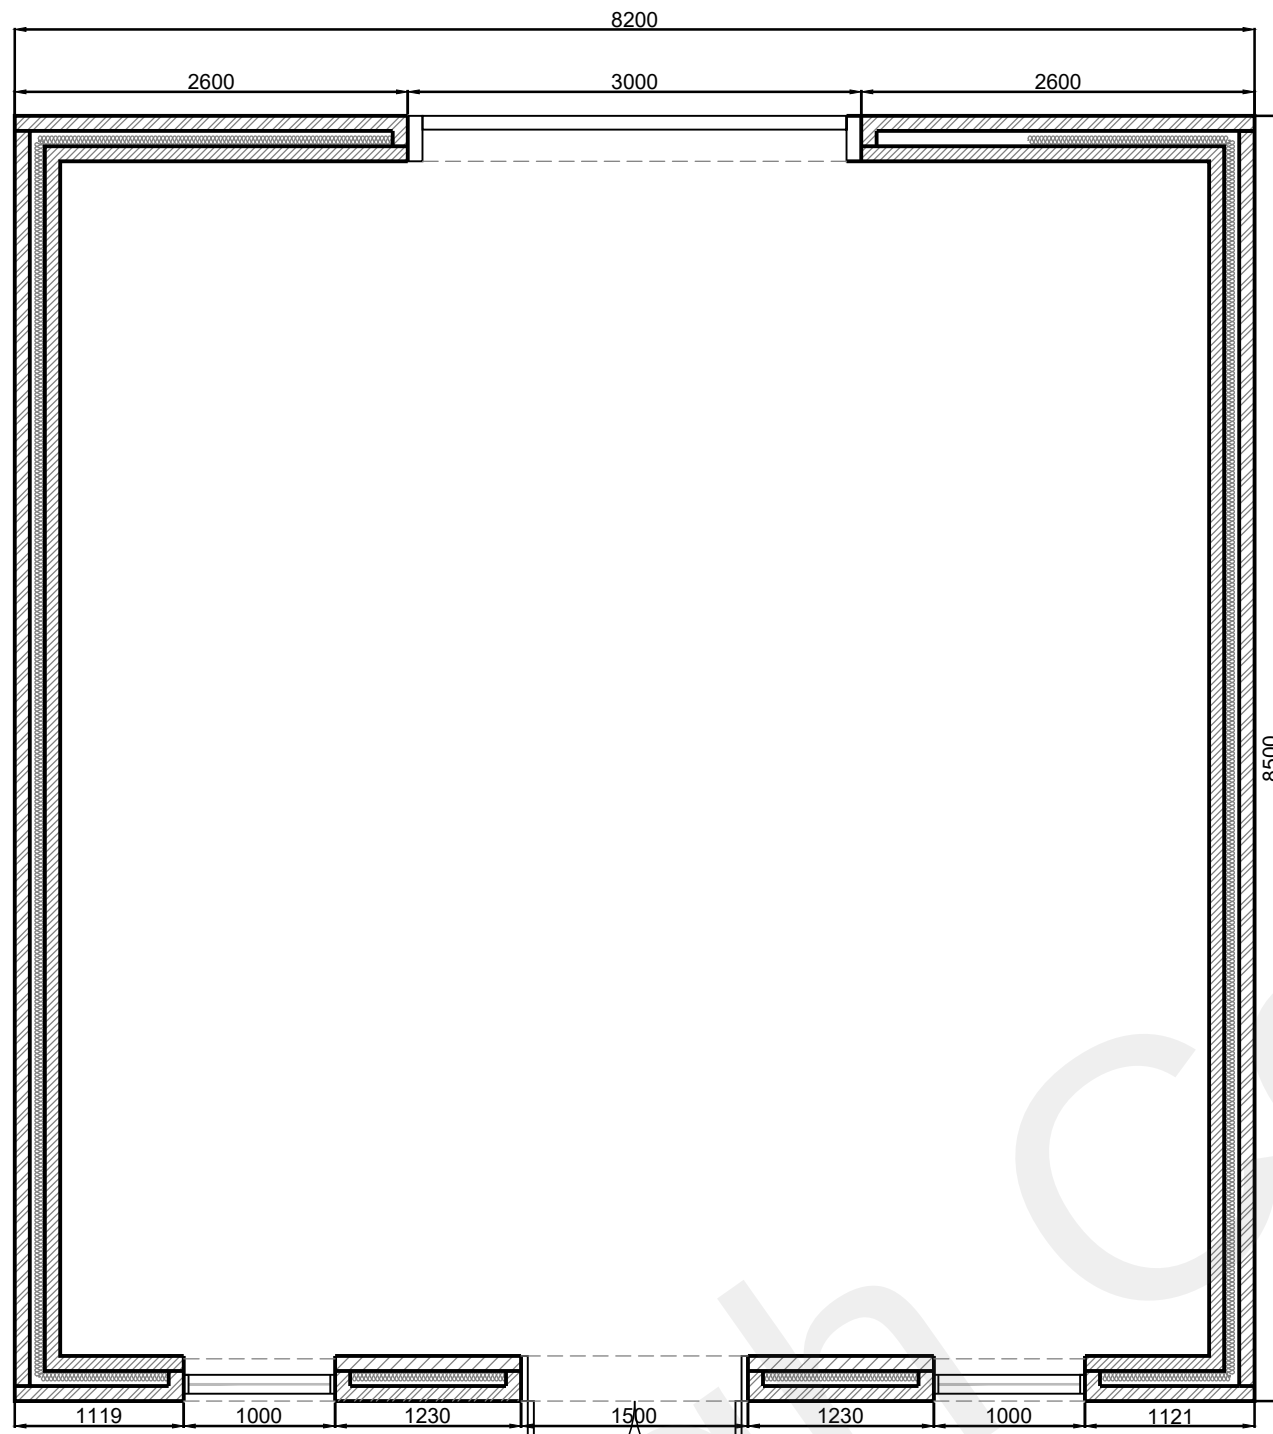


GROUND FLOOR PLAN @1:50
SCALE

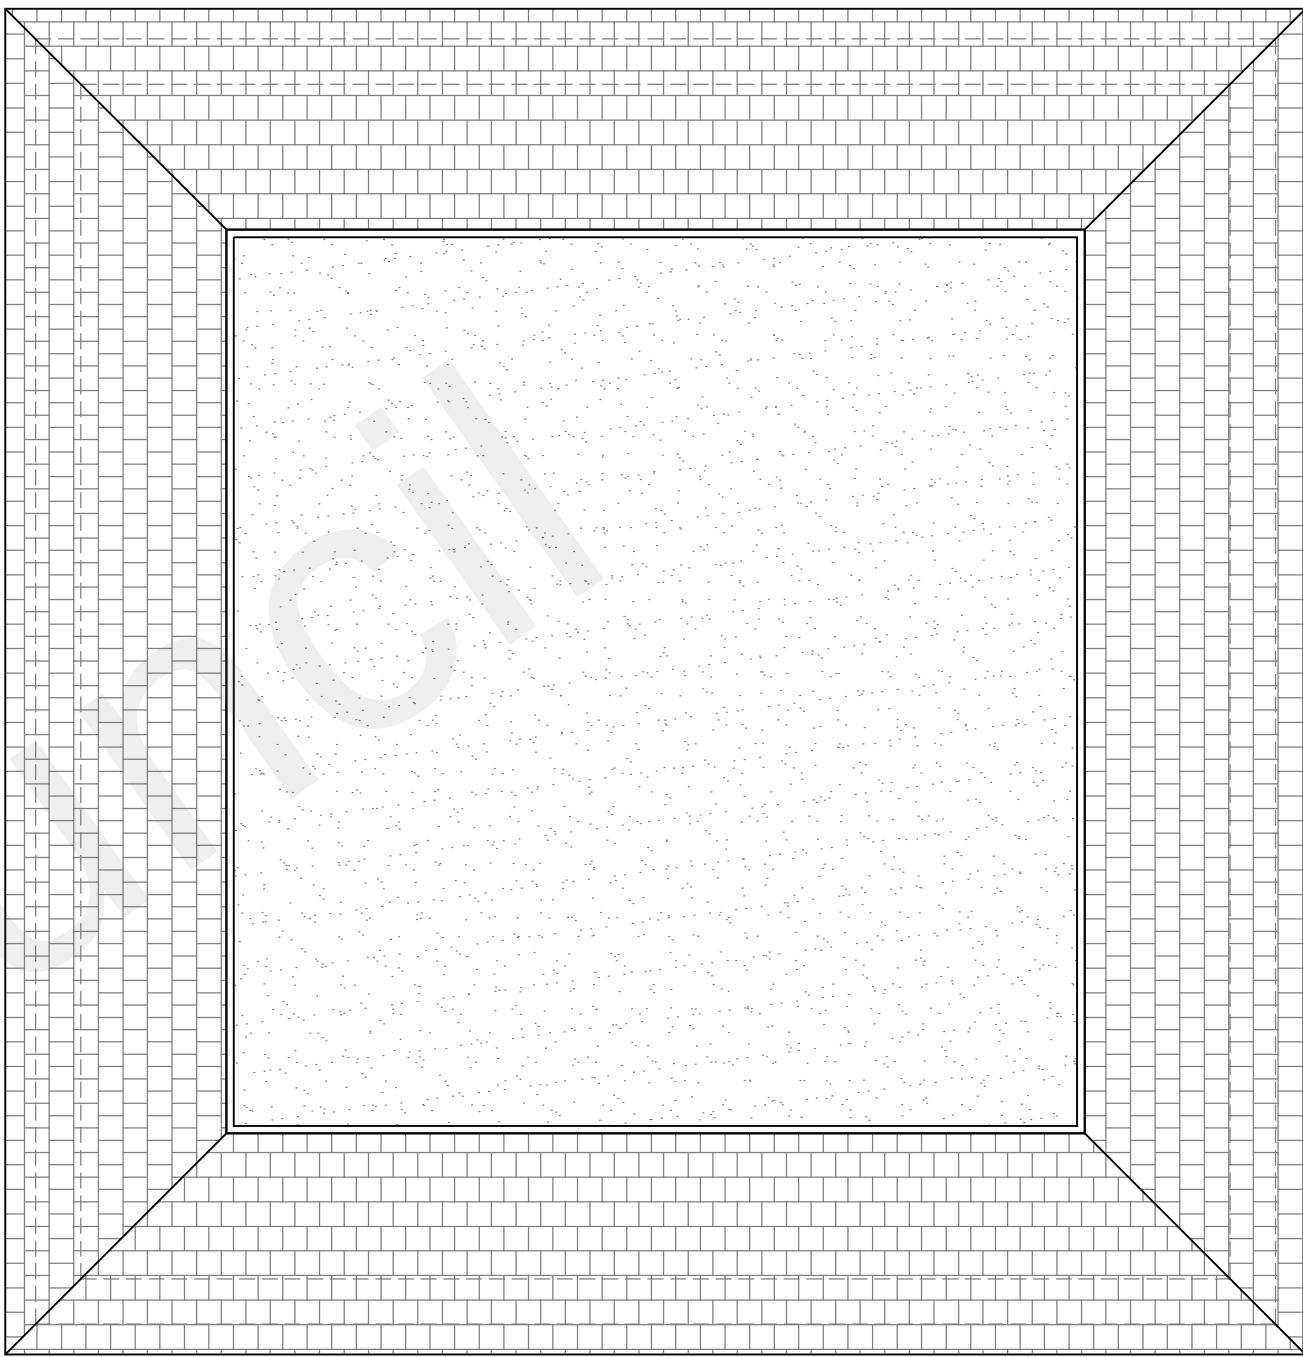


ROOF PLAN @1:50 SCALE

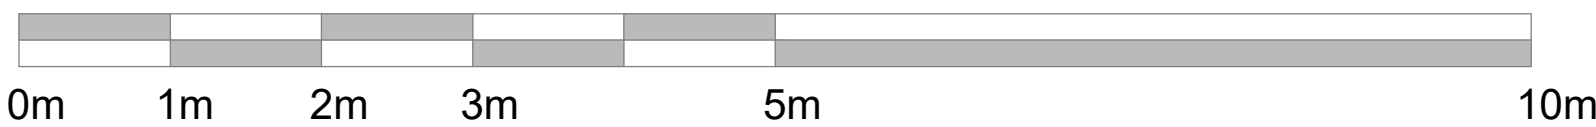


SCALE BAR

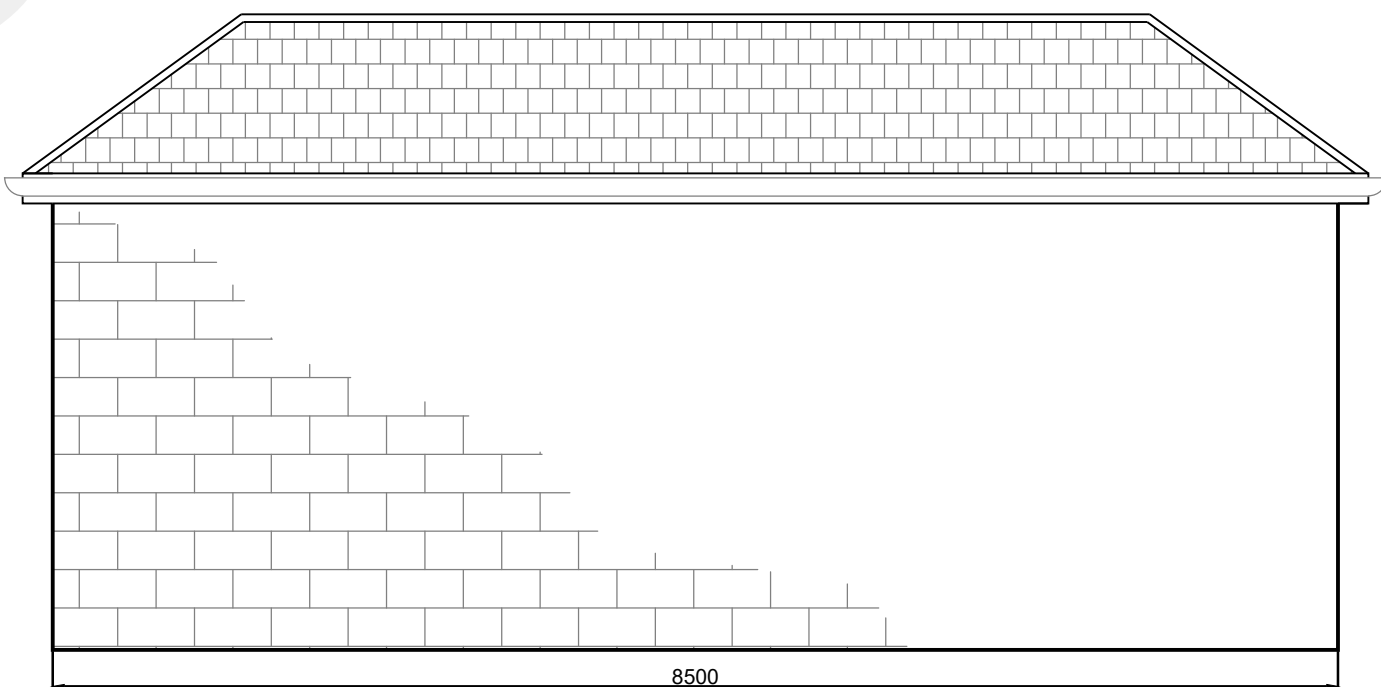


SIDE ELEVATION @1:50 SCALE

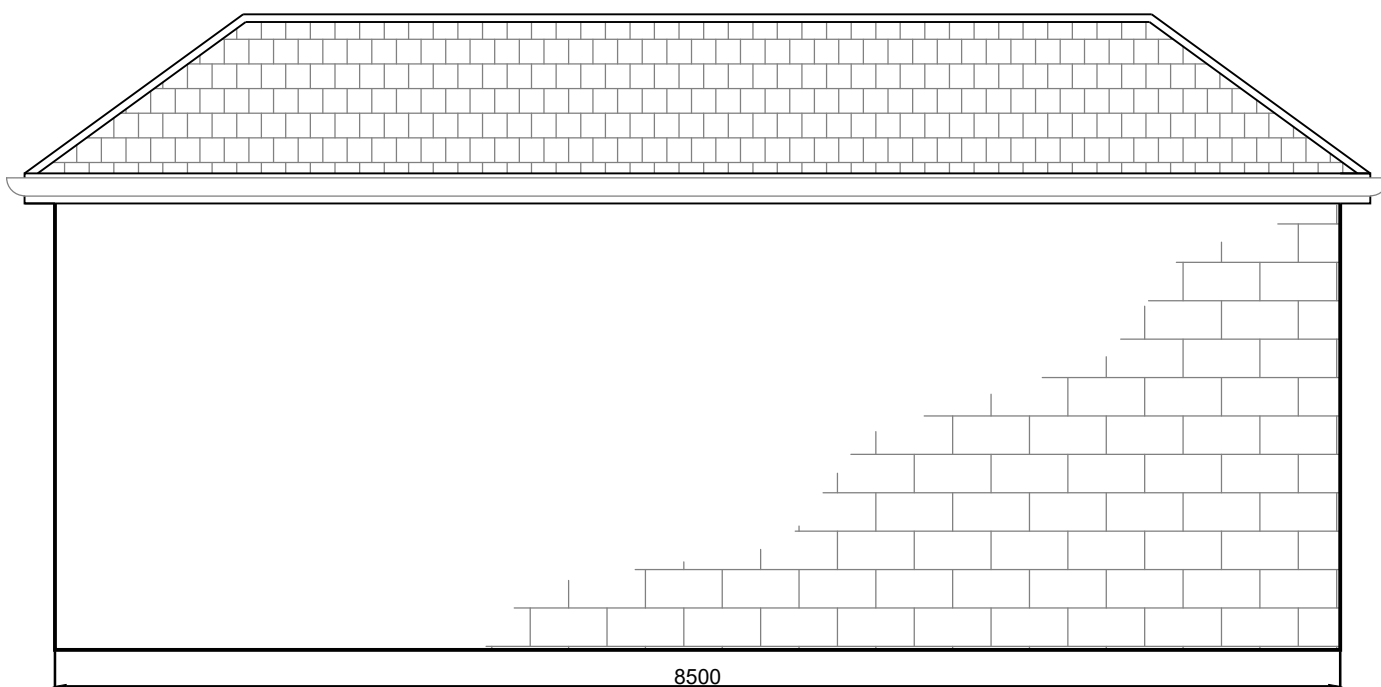

SIDE ELEVATION @1:50 SCALE

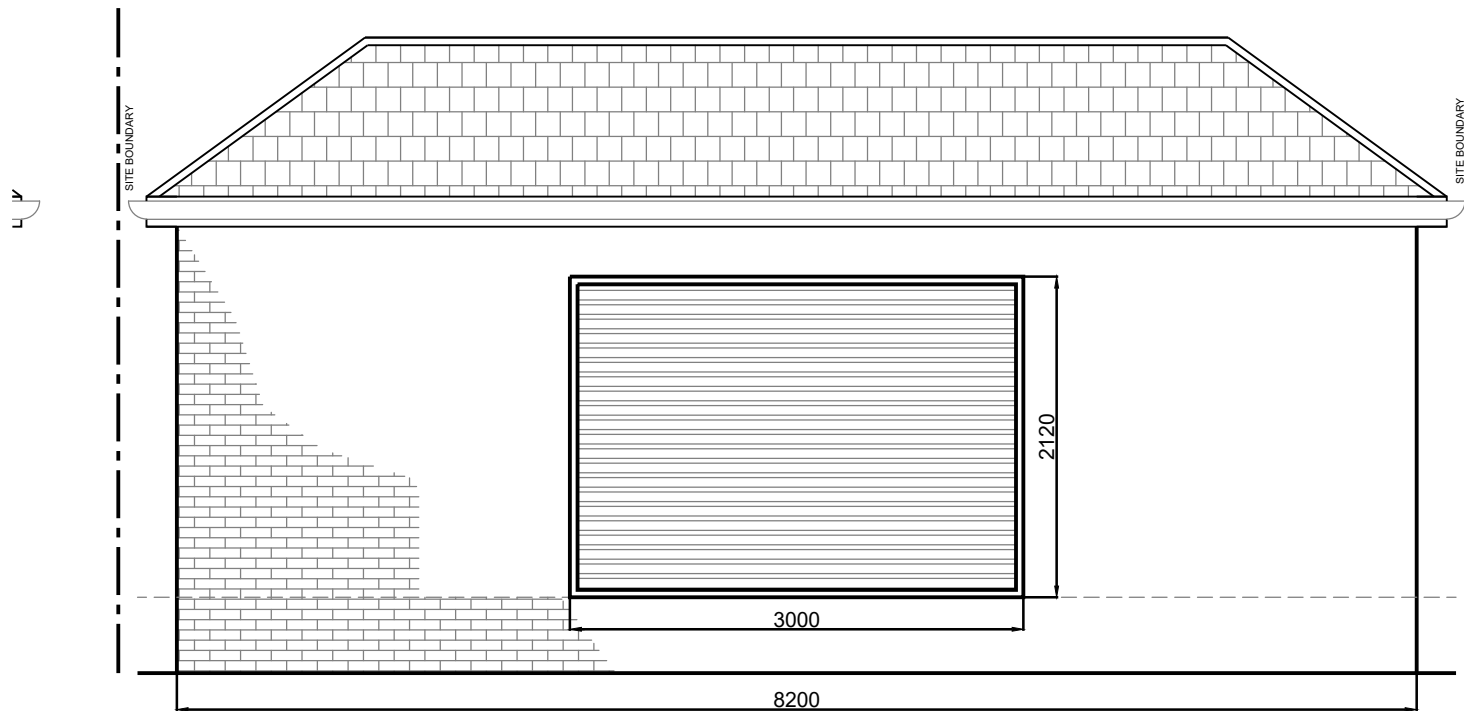

FRONT ELEVATION @1:50 SCALE

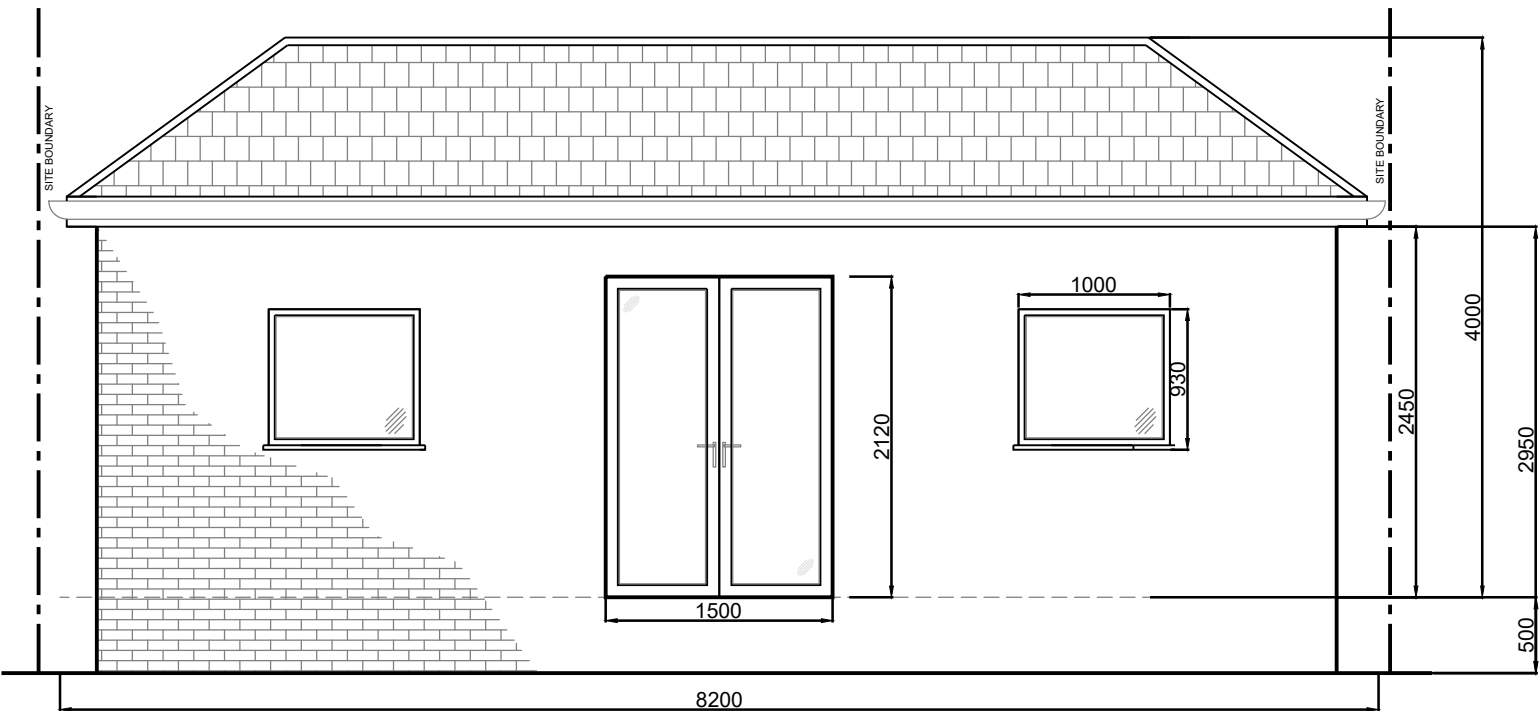

REAR ELEVATION @1:50 SCALE

- NOTES
- DO NOT SCALE FROM THIS DRAWING.
 - ALL DIMENSIONS MUST BE CHECKED ON SITE.
 - ALL RIGHTS RESERVED. NO REPRODUCTION IN ANY MATERIAL FORM IS PERMITTED WITHOUT CONSENT.
 - THIS DRAWING IS COPYRIGHT OF MHBC LLP.

client	
scales	VARIOUS @ A1
source dwg	

title	PROPOSED DETACHED DOUBLE GARAGE
project	55 HAYNES ROAD, NORTHFLEET, GRAVESEND, KENT, DA11 7HZ

revision	drawing no.	revision	date
	FA-001-501	A	
drawn	date	status	
mss	02.10.22	DRAFT	