



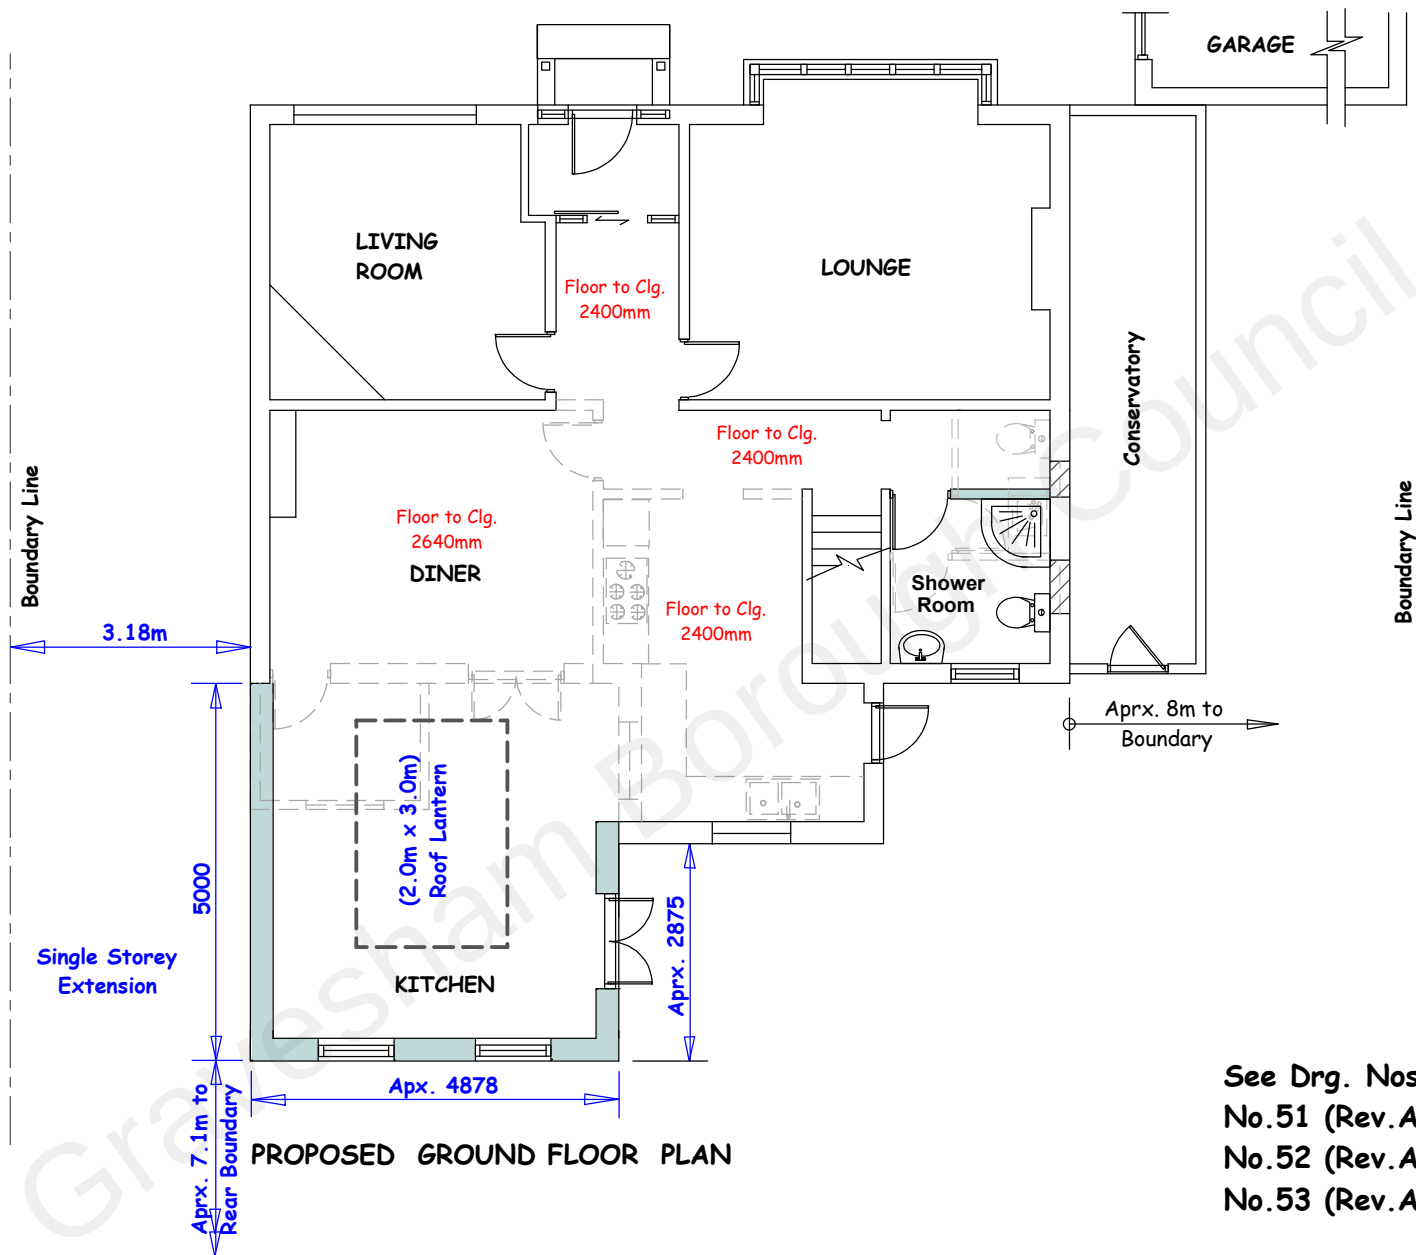

See Drg. Nos:
 No.51 (Rev.A) for PLANs
 No.52 (Rev.A) for ELEVATIONs
 No.53 (Rev.A) for BLOCK PLAN

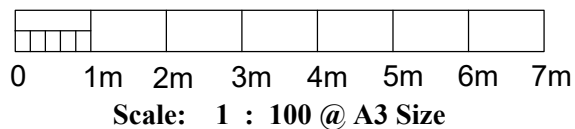

PROPOSED REAR SINGLE
STOREY EXTENSION

at
 14 Istead Rise, DA13 9JF
 Client: Mr Anthony Tomkins

Scale: 1 : 100

Date: Dec. 2022

PROPOSED GROUND FLOOR PLAN

Drawing No. AT - 14 - 55 (A)