



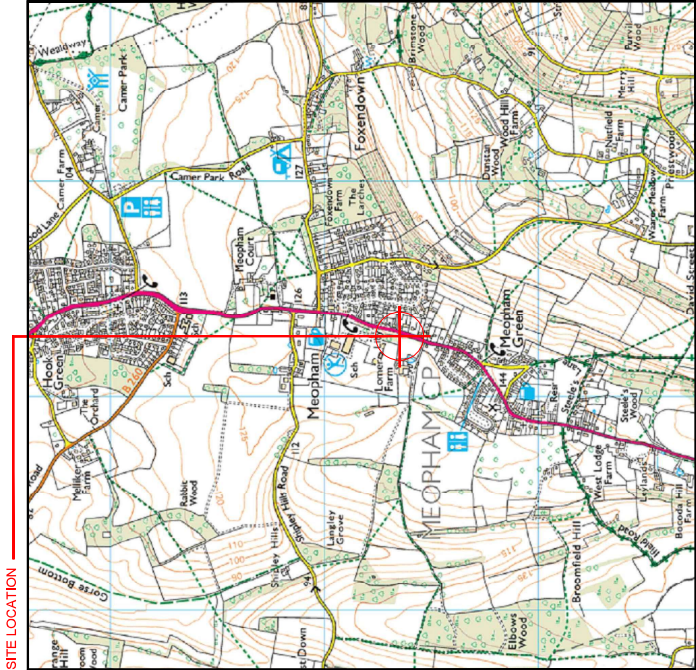

Reproduced by permission of Ordnance Survey on behalf of the Controller of His Majesty's Stationary Office
All rights reserved. © Crown Copyright licence no. 100035120



SITE PHOTOGRAPH

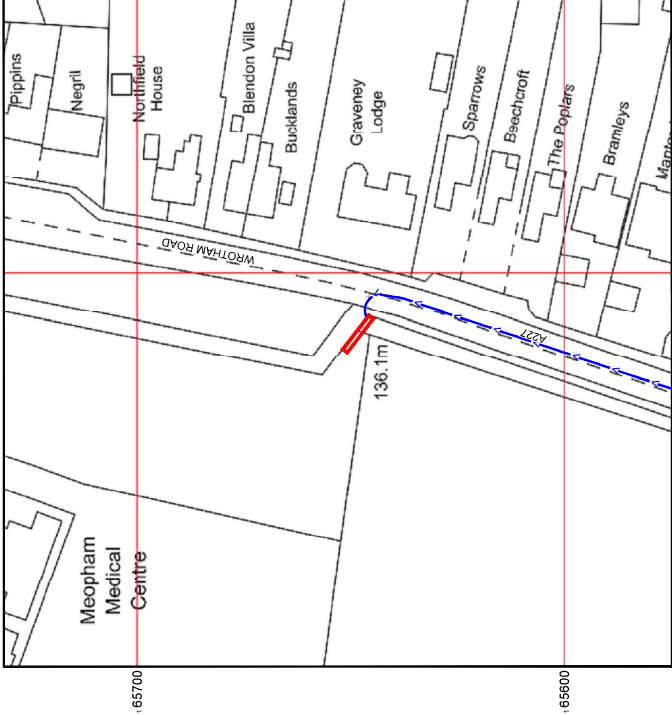

Reproduced by permission of Ordnance Survey on behalf of the Controller of His Majesty's Stationary Office
All rights reserved. © Crown Copyright licence no. 100035120




GOOGLE MAPS QR CODE

GOOGLE MAPS - <https://maps.app.goo.gl/HQYuoTn8g9Ca1ADX6>

GOOGLE STREET VIEW - <https://maps.app.goo.gl/oT3ddMS8XqhwytP7>

NOTES:

1. ALL DIMENSIONS IN MM UNLESS OTHERWISE NOTED.
- DIRECTIONS TO SITE:
- Head south-east on M20. At junction 2. At the roundabout, take the 3rd exit onto London Rd/A20. At the roundabout, take the 1st exit onto Gravesend Rd/A227. Continue to follow A227. After approx 4.5m the site is directly on your left.

 

Minor	MSLN / EET / HSG	Project	Vendor Swap	Purpose of Issue	Issue
M001	EE	General Arrangement	General Arrangement	General Arrangement	A
Date	10/06/2024	Revision / Approval Description	First Issue		
Drawn	JJ/Overall				
Checked	JP/Overall				
Approved	JP/Overall				



Hatfield Business Park
Hatfield
Hertfordshire
AL10 9BW

Tel: 01707 315000
Fax: 01707 319001

Design Consultant & Principal Contractor:



WALDON TELECOM
WEST LODGE
STATION APPROACH
WEST BYFLEET
SURREY
KT14 6NG

TEL : 01832 411011
FAX : 01832 411012

Site Name:

WROTHAM ROAD LP

Site ID:

1217930

Address:

LP OPPOSITE GRAVENEY LODGE,
WROTHAM ROAD,
GRAVESEND,
KENT,
DA13 0AH

Title:

002 SITE LOCATION PLAN

Project:

VENDOR SWAP

Purpose of Issue:

GENERAL ARRANGEMENT

EE Card ID:

17665

MSLN Card ID:

GVM062

SUK Card ID:

DA1136


Master Drawing No:

1217930_GVM062_17665_DA1136_M001_EE_VS_GA_A

Issue:

A

1. ALL DIMENSIONS IN MM UNLESS OTHERWISE NOTED.

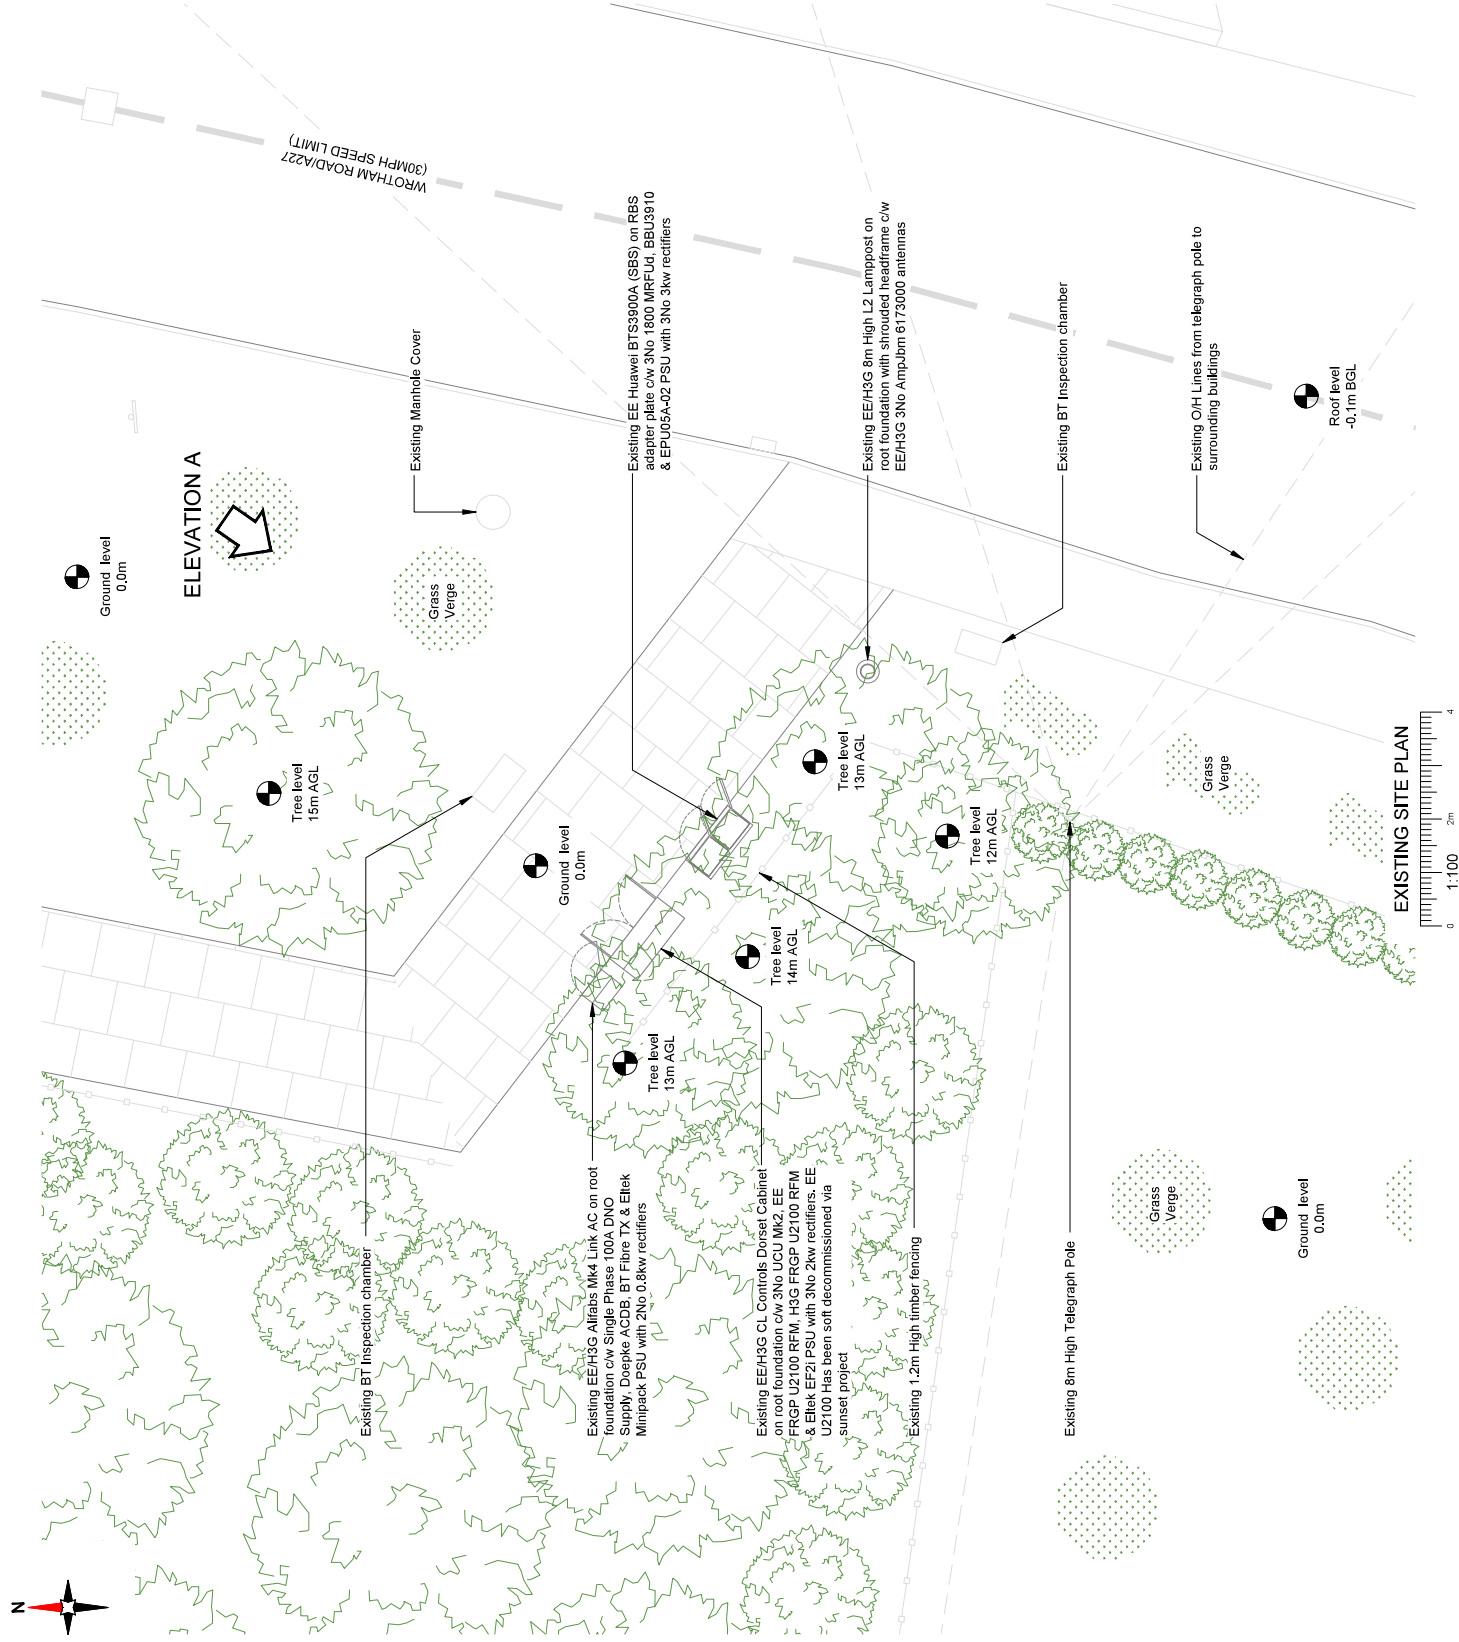

Master:	MINL / EE / H3G	Project:	Purpose of Issue	Issue
M001	EE	Vendor Swap	General Arrangement	A
Date	10/06/2024	Revision / Upgrade Description:		
Drawn:	J.Vorral	First Issue		
Checked:	C.Tangir			
Approved:	P.Hougon			



Hatfield Business Park
Hatfield
Hertfordshire
AL10 9BW

Tel: 01707 315000
Fax: 01707 319001

Design Consultant & Principal Contractor:

waldon ■
A part of **McGraw-Hill Construction**

WALDON TELECOM
WEST LODGE
STATION APPROACH
WEST BYFLEET
SURREY
KT14 6NG

TEL: 01932 411011
FAX: 01932 411012

Site Name: WROTHAM ROAD I P

Site ID: 1217930

Address: LP OPPOSITE GRAVENY LODGE,
WROTHAM ROAD,
GRAVESEND,
KENT,
DA13 0AH

100 EXISTING SITE PLAN

VENDOR SWAP

Purpose of Issue:	GENERAL ARRANGEMENT

EE Cell ID: 17665	MBNL Cell ID: GVM062	3UK Cell ID: DA1136
-----------------------------	--------------------------------	-------------------------------

Master Drawing No:

1217930_GVM062_17665_DA1136_M001_EE_VS_GA_A

A

1. ALL DIMENSIONS IN MM UNLESS OTHERWISE NOTED.

Note: Low level Huawei new V



Hartfield Business Park
Hatfield
Hertfordshire
AL10 9BW

Tel: 01707 315000
Fax: 01707 319001

—

Walden

266

WIKI LIAI

Site ID: 12179

Address: _____
_____ ID ADDRESS CBA _____

WROTHAM

KEN.

1131


150 PROPOSEL

VENDOR

GENERAL ARR

17665
EE Cell ID: C:\MCMB\MBNL Cell

Master Drawing No:

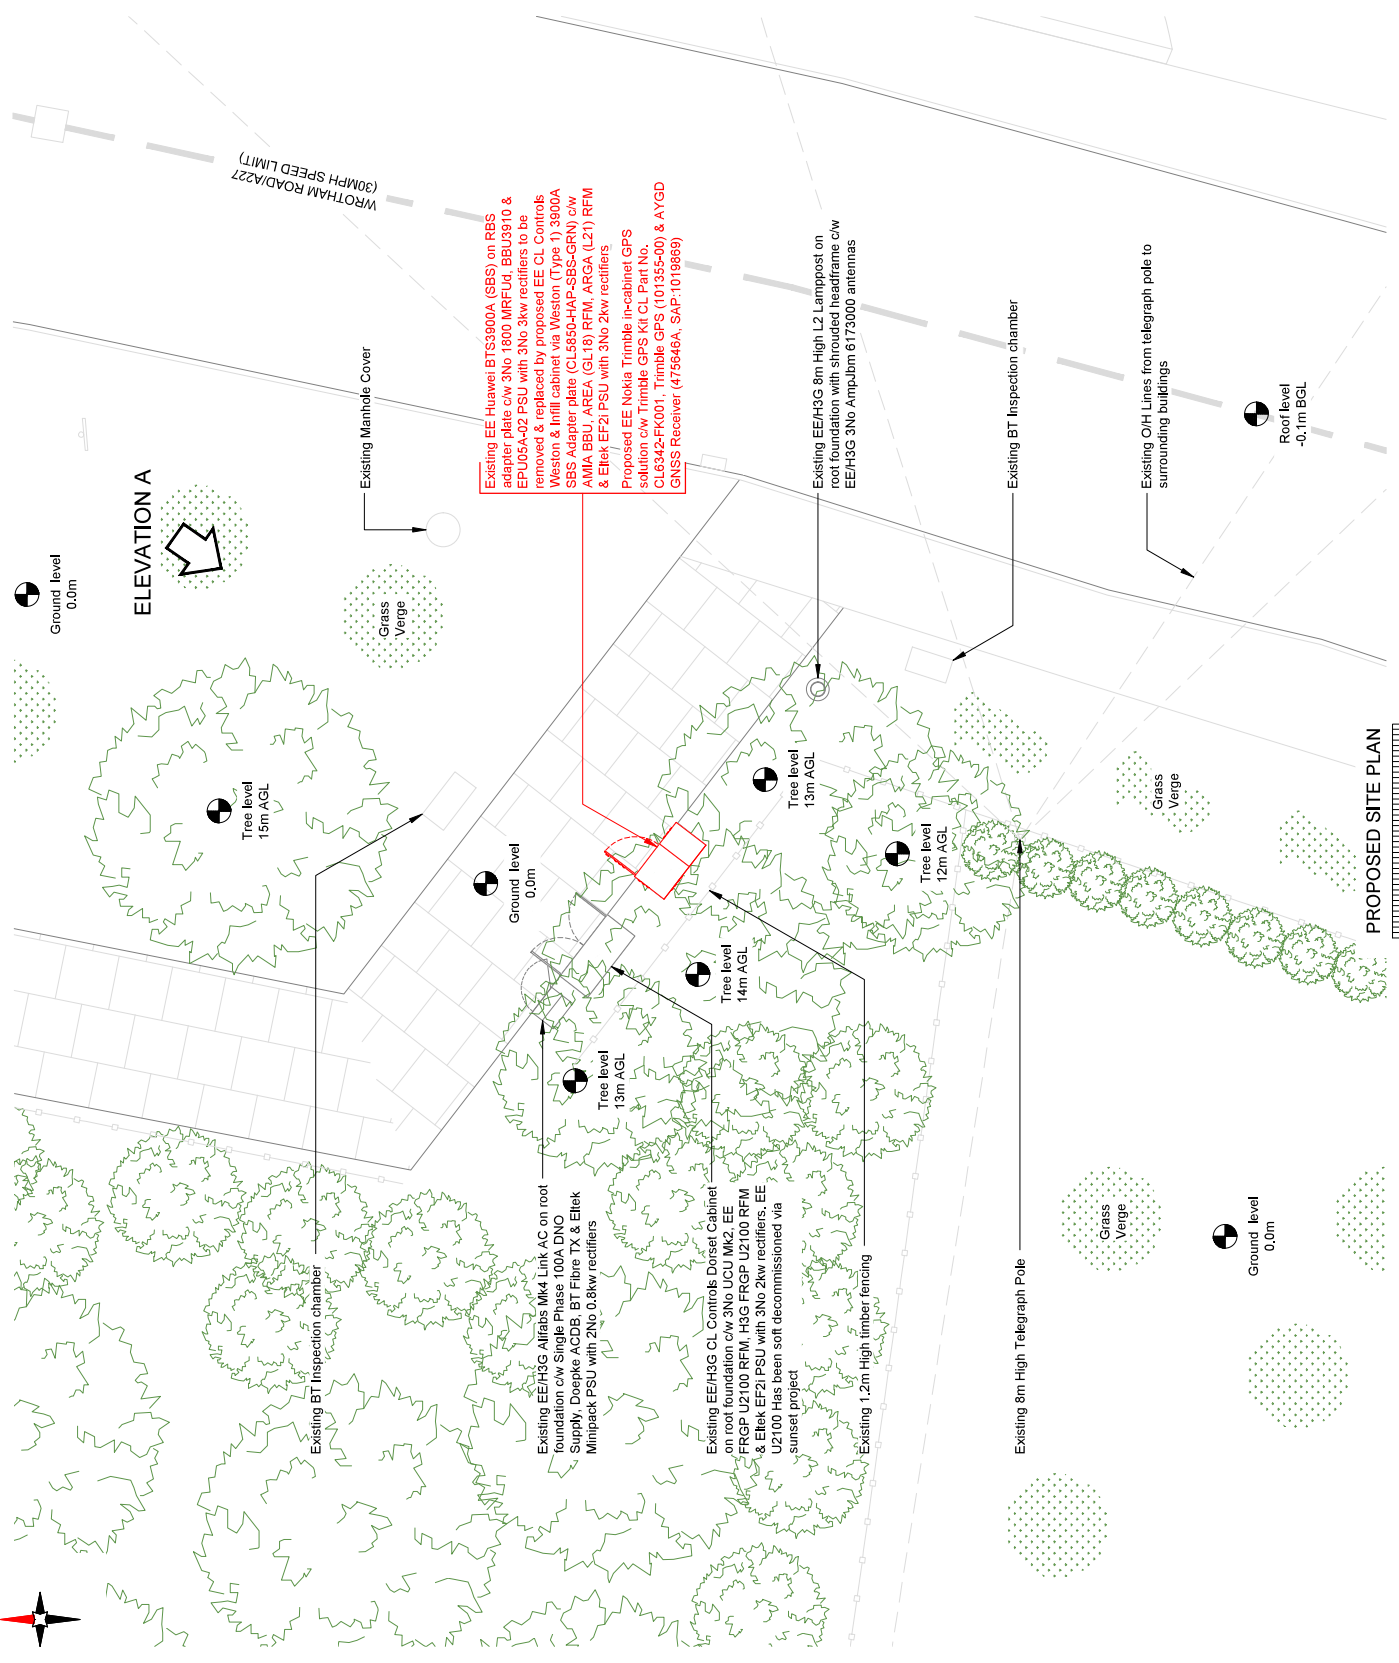

NOTES:
1. ALL DIMENSIONS IN MM UNLESS OTHERWISE NOTED.

Master	MRNL / EE / H3G	Project	Vendor Swap	Purpose of Issue	Issue
M001	EE		General Arrangement		A
Date	10/06/2024	Revision / Upgrade Description			
Drawn	JJ/Overall	First Issue			
Checked	SA/Overall				
Approved	SA/Overall				

Hafield Business Park
Hafield
Hertfordshire
AL10 9BW

11

11

Tel: 01707 315000
Fax: 01707 319001

Design Consultant & Principal Contractor:

waldon

A part of **Worloop** Services

WALDON TELECOM
WEST LODGE
STATION APPROACH
WEST BYFLEET
SURREY
KT14 6NG
TEL: 01832 411011
FAX: 01832 411012

Site Name:

WROTHAM ROAD LP

Site ID:

1217930

Address:

LP OPPOSITE GRAVENEY LODGE,
WROTHAM ROAD,
GRAVESEND,
KENT,
DA13 0AH

Title:

200 EXISTING SITE ELEVATION A

Project:

VENDOR SWAP


Purpose of Issue:

GENERAL ARRANGEMENT


EE Call ID:	MRNL Call ID:	SUK Call ID:
17665	GVM062	DA1136

Master Drawing No:
1217930_GVM062_17665_DA1136_M001_EE_V3_GA_A

Issue:
A

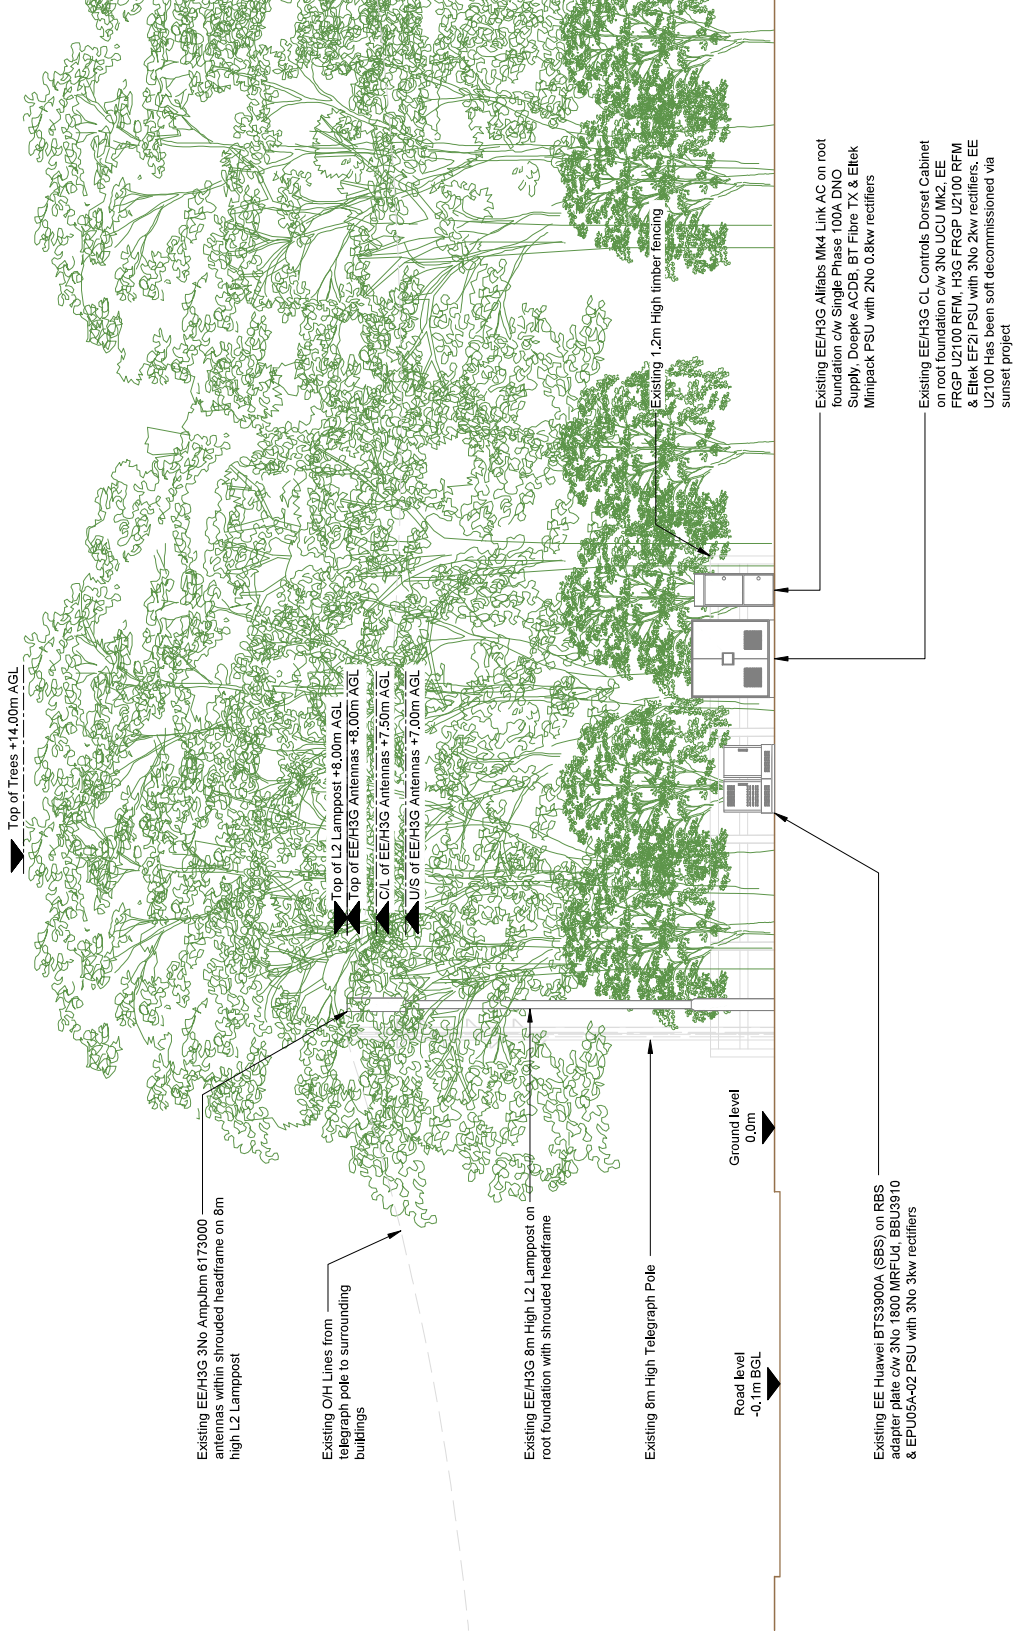

EXISTING SITE ELEVATION A

 

NOTES:
1. ALL DIMENSIONS IN MM UNLESS OTHERWISE NOTED.

Note:
Low level shrub trimming required local to existing Huawei BTS3900A (SBS) Cabinet for installation of new Weston & Infill cabinet

Master	MBNL / EE / H3G	Project	Vendor Swap	Purpose of Issue	Issue
M001	EE		General Arrangement		A
Date	10/06/2024	Revision / Upgrade Description			
Drawn	JJ/Morrell	First Issue			
Checked	SA/Robson				
Approved	SA/Robson				

Hafield Business Park

Hafield

Hertfordshire

AL10 9BW

Tel: 01707 315000

Fax: 01707 319001

waldon

A part of **Wdnet** Services

WALDON TELECOM

WEST LODGE

STATION APPROACH

WEST BYFLEET

SURREY

KT14 6NG

TEL: 01832 411011

FAX: 01832 411012

Site Name:

WROTHAM ROAD LP

Site ID:

1217930

Address:

LP OPPOSITE GRAVENEY LODGE,
WROTHAM ROAD,
GRAVESEND,
KENT,
DA13 0AH

Title:

250 PROPOSED SITE ELEVATION A

Project:

VENDOR SWAP

Purpose of Issue:

GENERAL ARRANGEMENT


EE Call ID:	MBNL Call ID	3UK Call ID
17665	GVM062	DA1136

Master Drawing No:

1217930_GVM062_17665_DA1136_M001_EE_V3_0A_A

Issue:

A

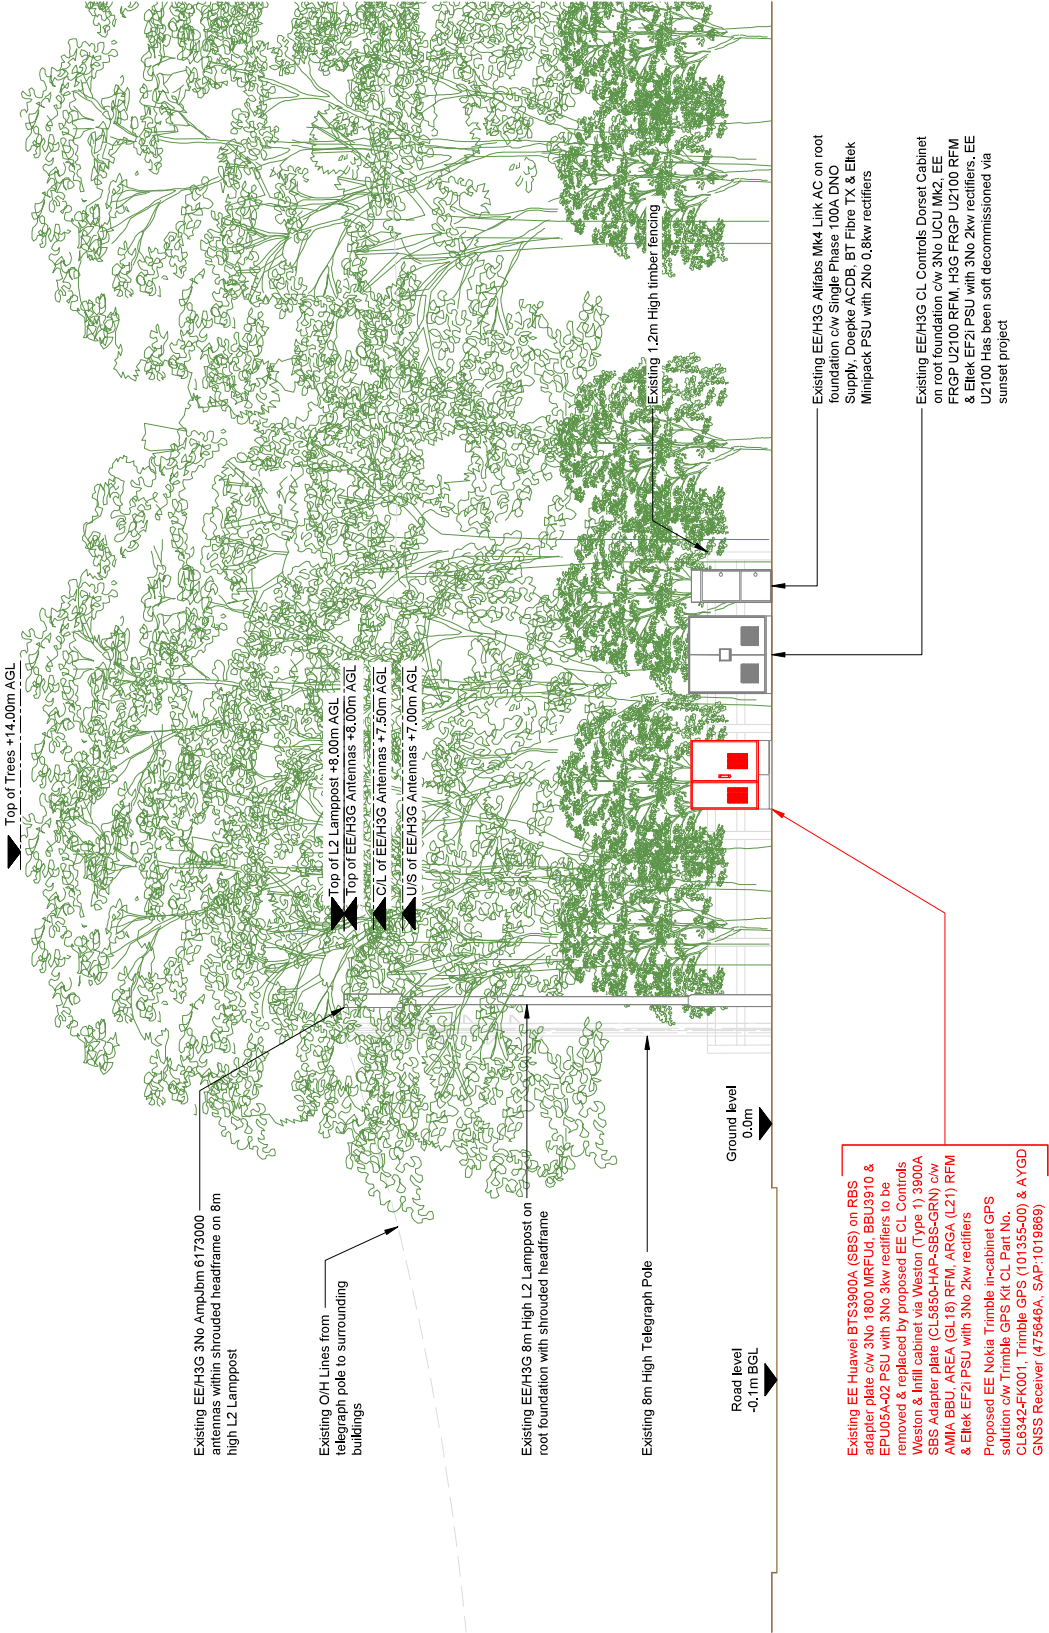

PROPOSED SITE ELEVATION A

