
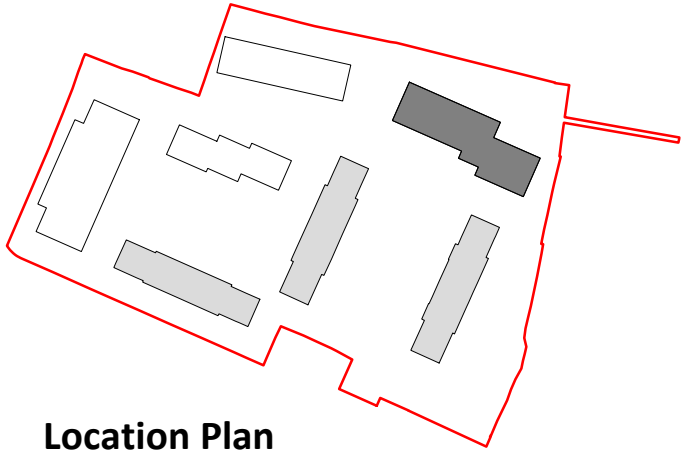


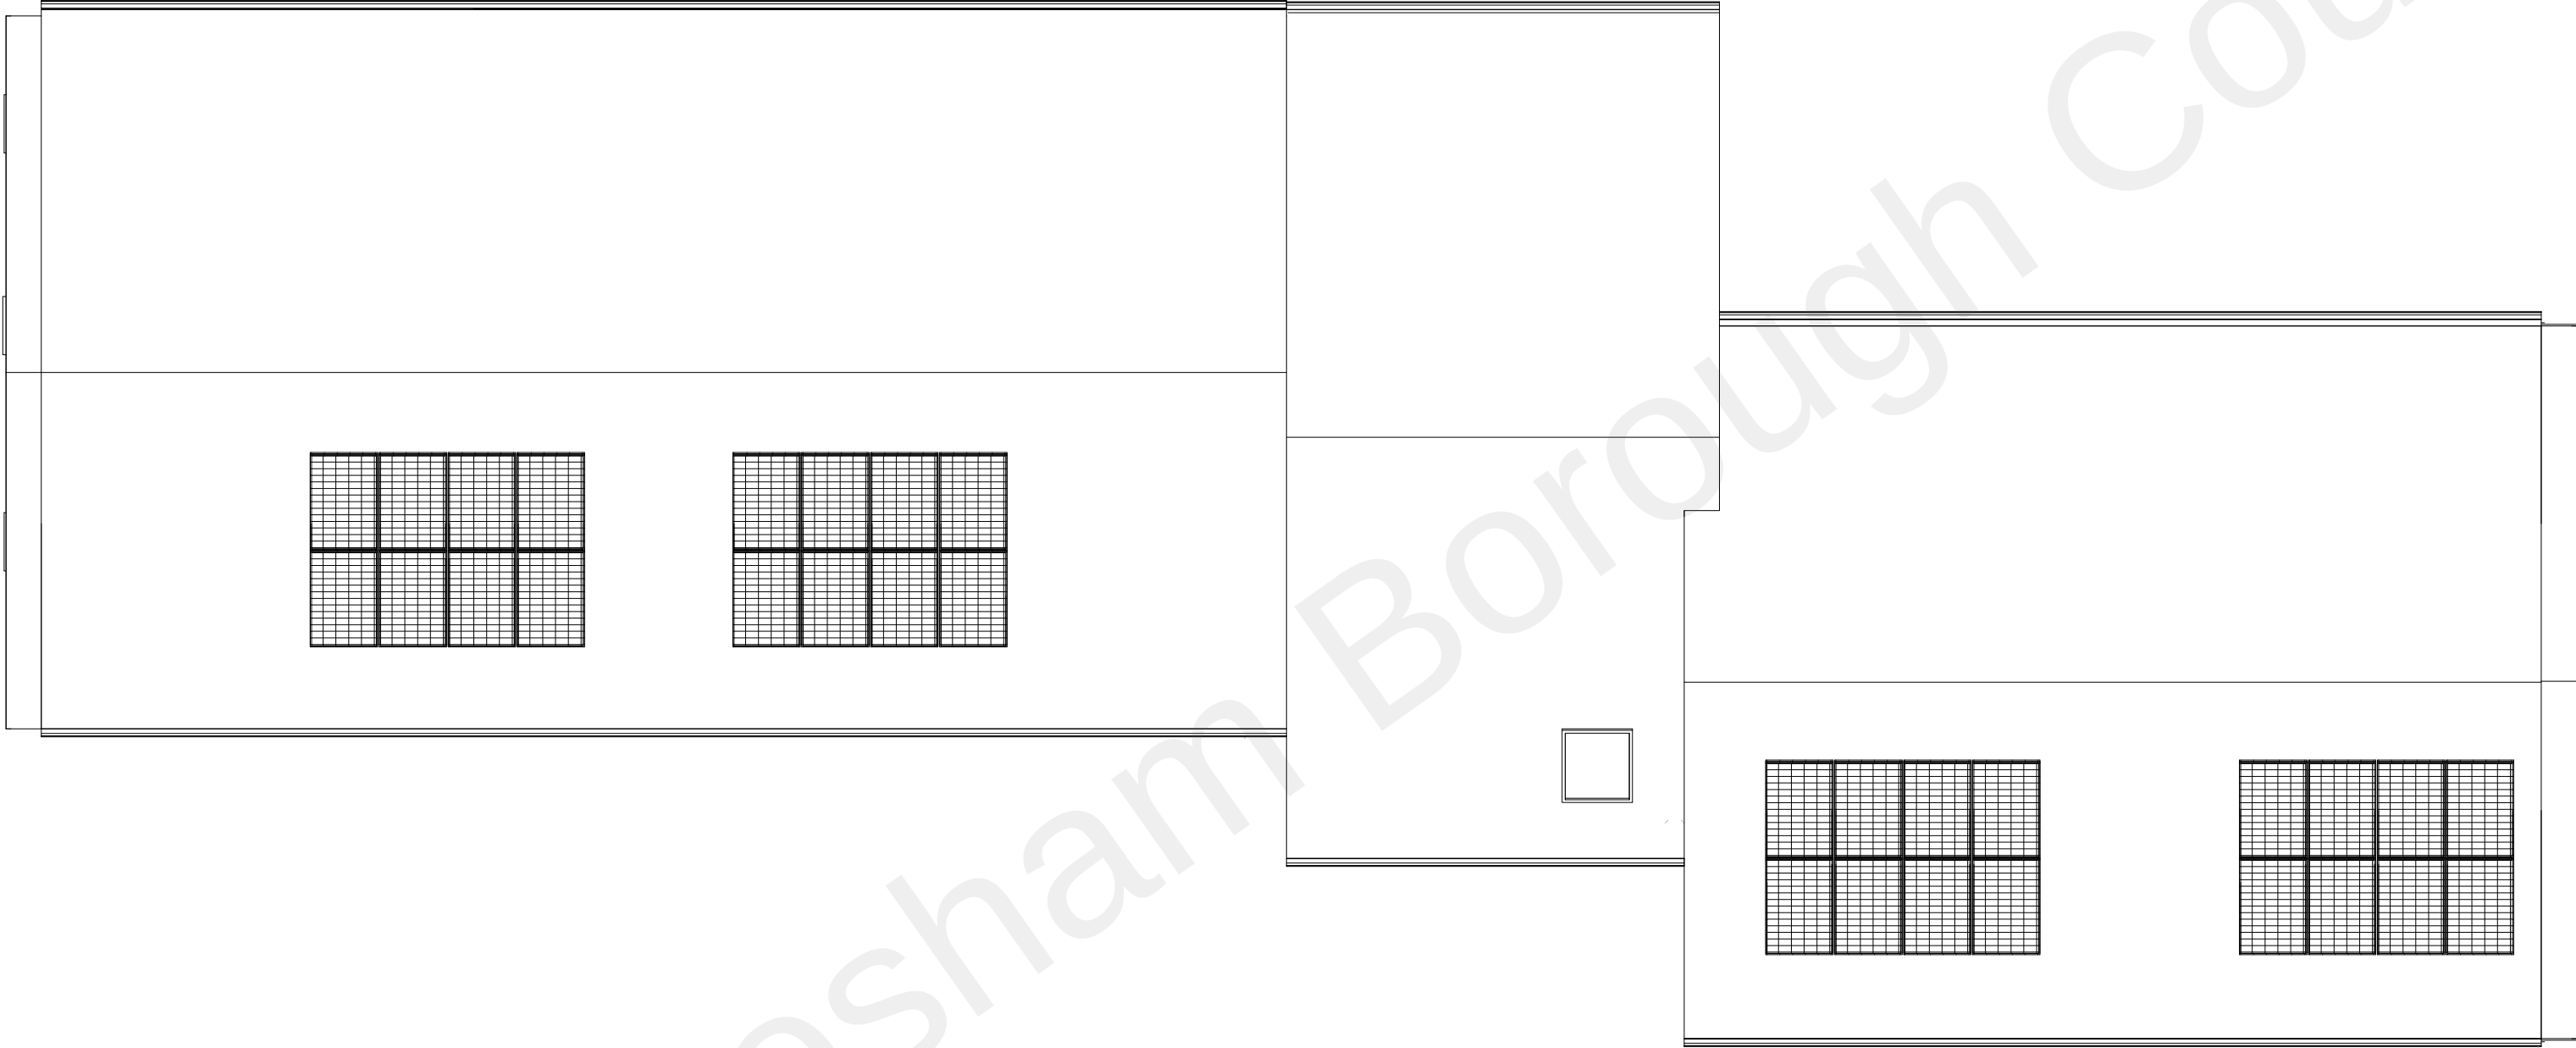

Location Plan
1 : 2000

Notes:
Do not scale. All dimensions are in millimetres unless otherwise stated. This drawing should be read in conjunction with all relevant project information and contract documentation. All dimensions to be checked prior to fabrication and or commencement of works. All works to comply with all relevant legal standards, building regulations and warranty provider requirements. Report any discrepancies, if in doubt ask.

Revisions:					
Rev	Status	Date	Description	Drm	Chkd
C01	A2	24.10.22	Planning Issue	ES	AA

Client Name: Gravesham Borough Council					
Project Name: St Columba's Close					
Drawing Name: Block B - Proposed Roof Plan					
Drawing Number: SCC-BPTW-22-03-DR-A-1043				Rev: C01	Status: A2
Project No: 20-169	RIBA Stage: -	Drawn By: ES	Scale: 1:100 @ A2		

PLANNING ISSUE

40 Norman Road,
Greenwich, London
SE10 9QX
t. 020 8293 5175
bptw.co.uk



Number of and location of Photovoltaic panels
shown indicative subject to further detail design

