



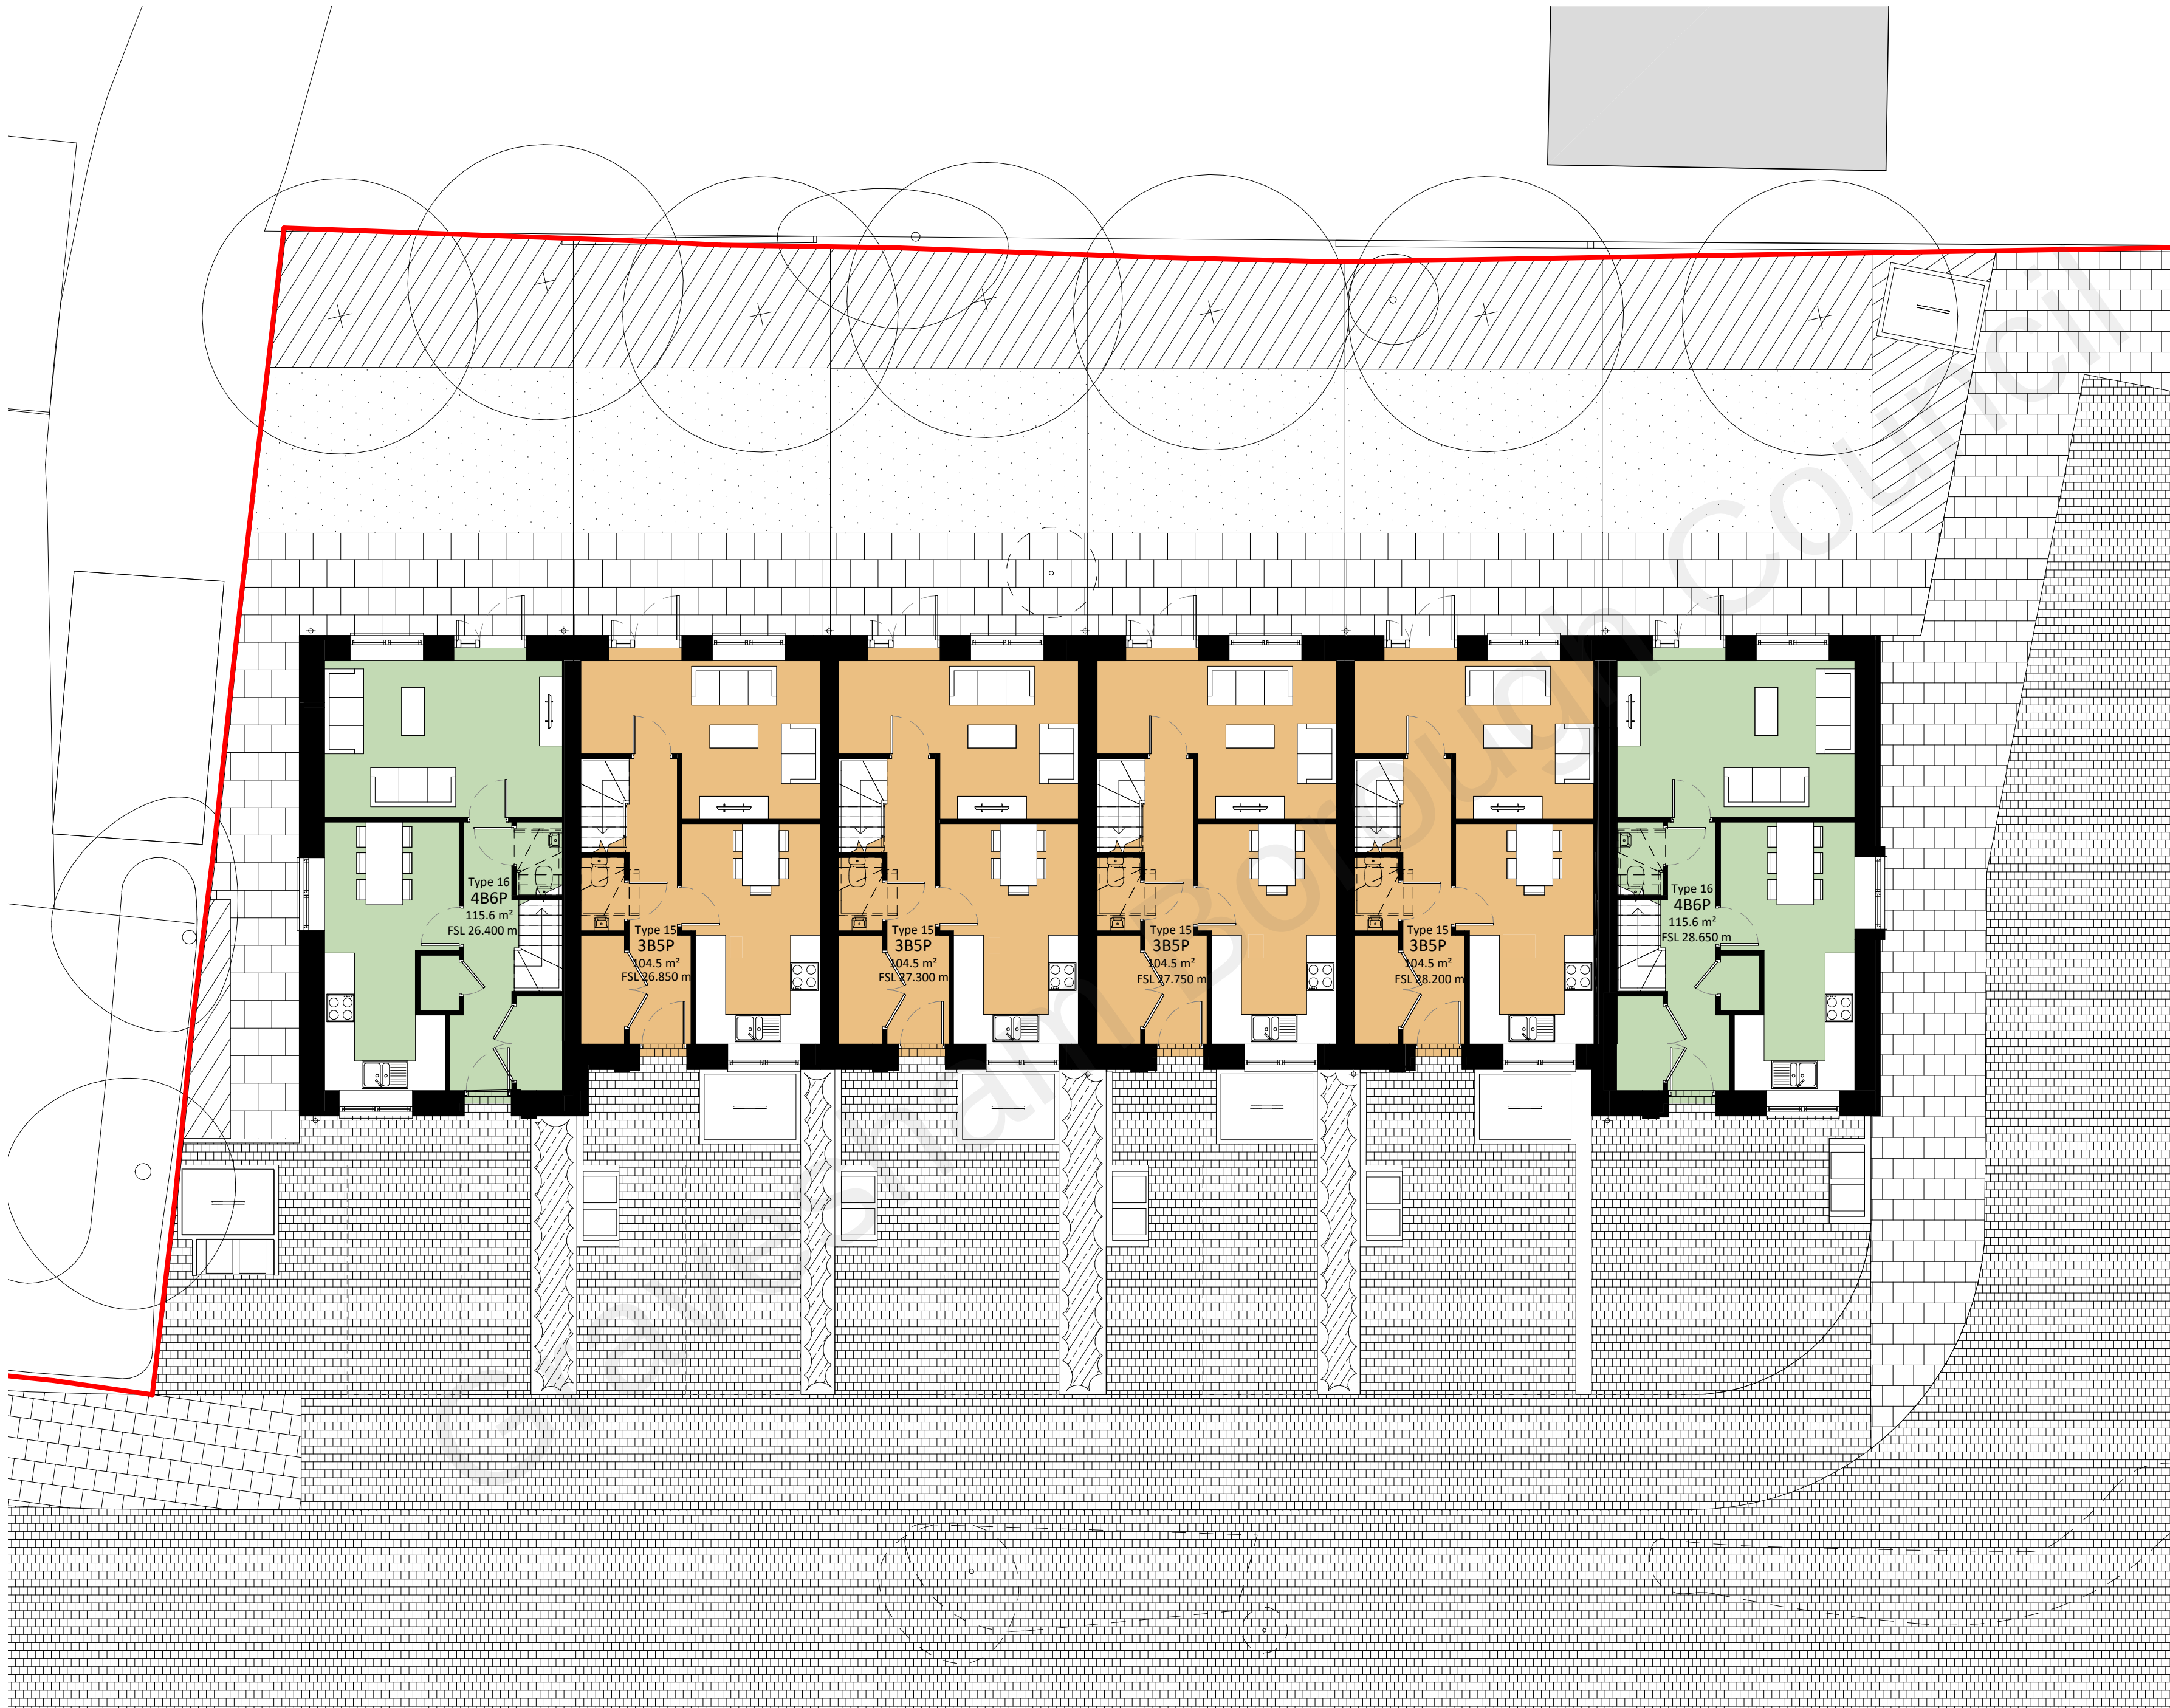

Indicative landscape shown for context
Please refer to Landscape Architect's drawings for detailed landscape proposal

Key:

- Site Boundary
- 3B5P
- 4B6P

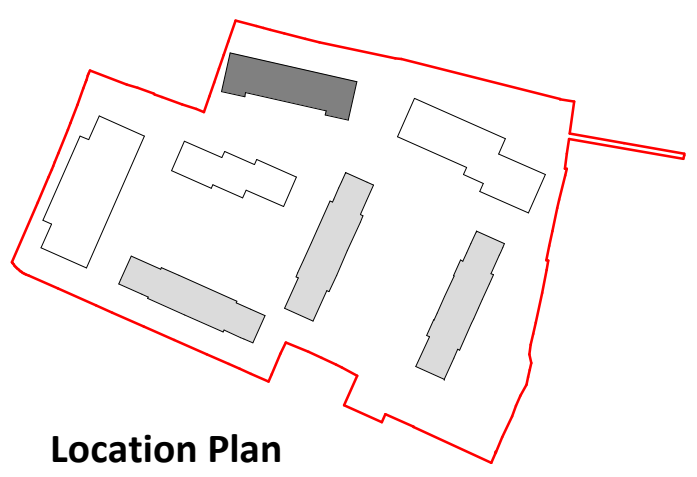

Location Plan
1 : 2000

Notes:
Do not scale. All dimensions are in millimetres unless otherwise stated. This drawing should be read in conjunction with all relevant project information and contract documentation. All dimensions to be checked prior to fabrication and or commencement of works. All works to comply with all relevant legal standards, building regulations and warranty provider requirements. Report any discrepancies, if in doubt ask.

Revisions:					Dn	Chkd
Rev	Status	Date	Description			
C01	A2	24.10.22	Planning Issue		ES	AA

Client Name:
Gravesham Borough Council

Project Name:
St Columba's Close

Drawing Name:
Terrace T01 - Proposed Ground Floor Plan

Drawing Number:
SCC-BPTW-19-00-DR-A-1010

Project No:
20-169

RIBA Stage:
-

Drawn By:
HLB

Rev:
C01

Status:
A2

Scale:
1:100 @ A2

PLANNING ISSUE

40 Norman Road,
Greenwich, London
SE10 9QX
t 020 8293 5175
bptw.co.uk

**BP
TW**

