



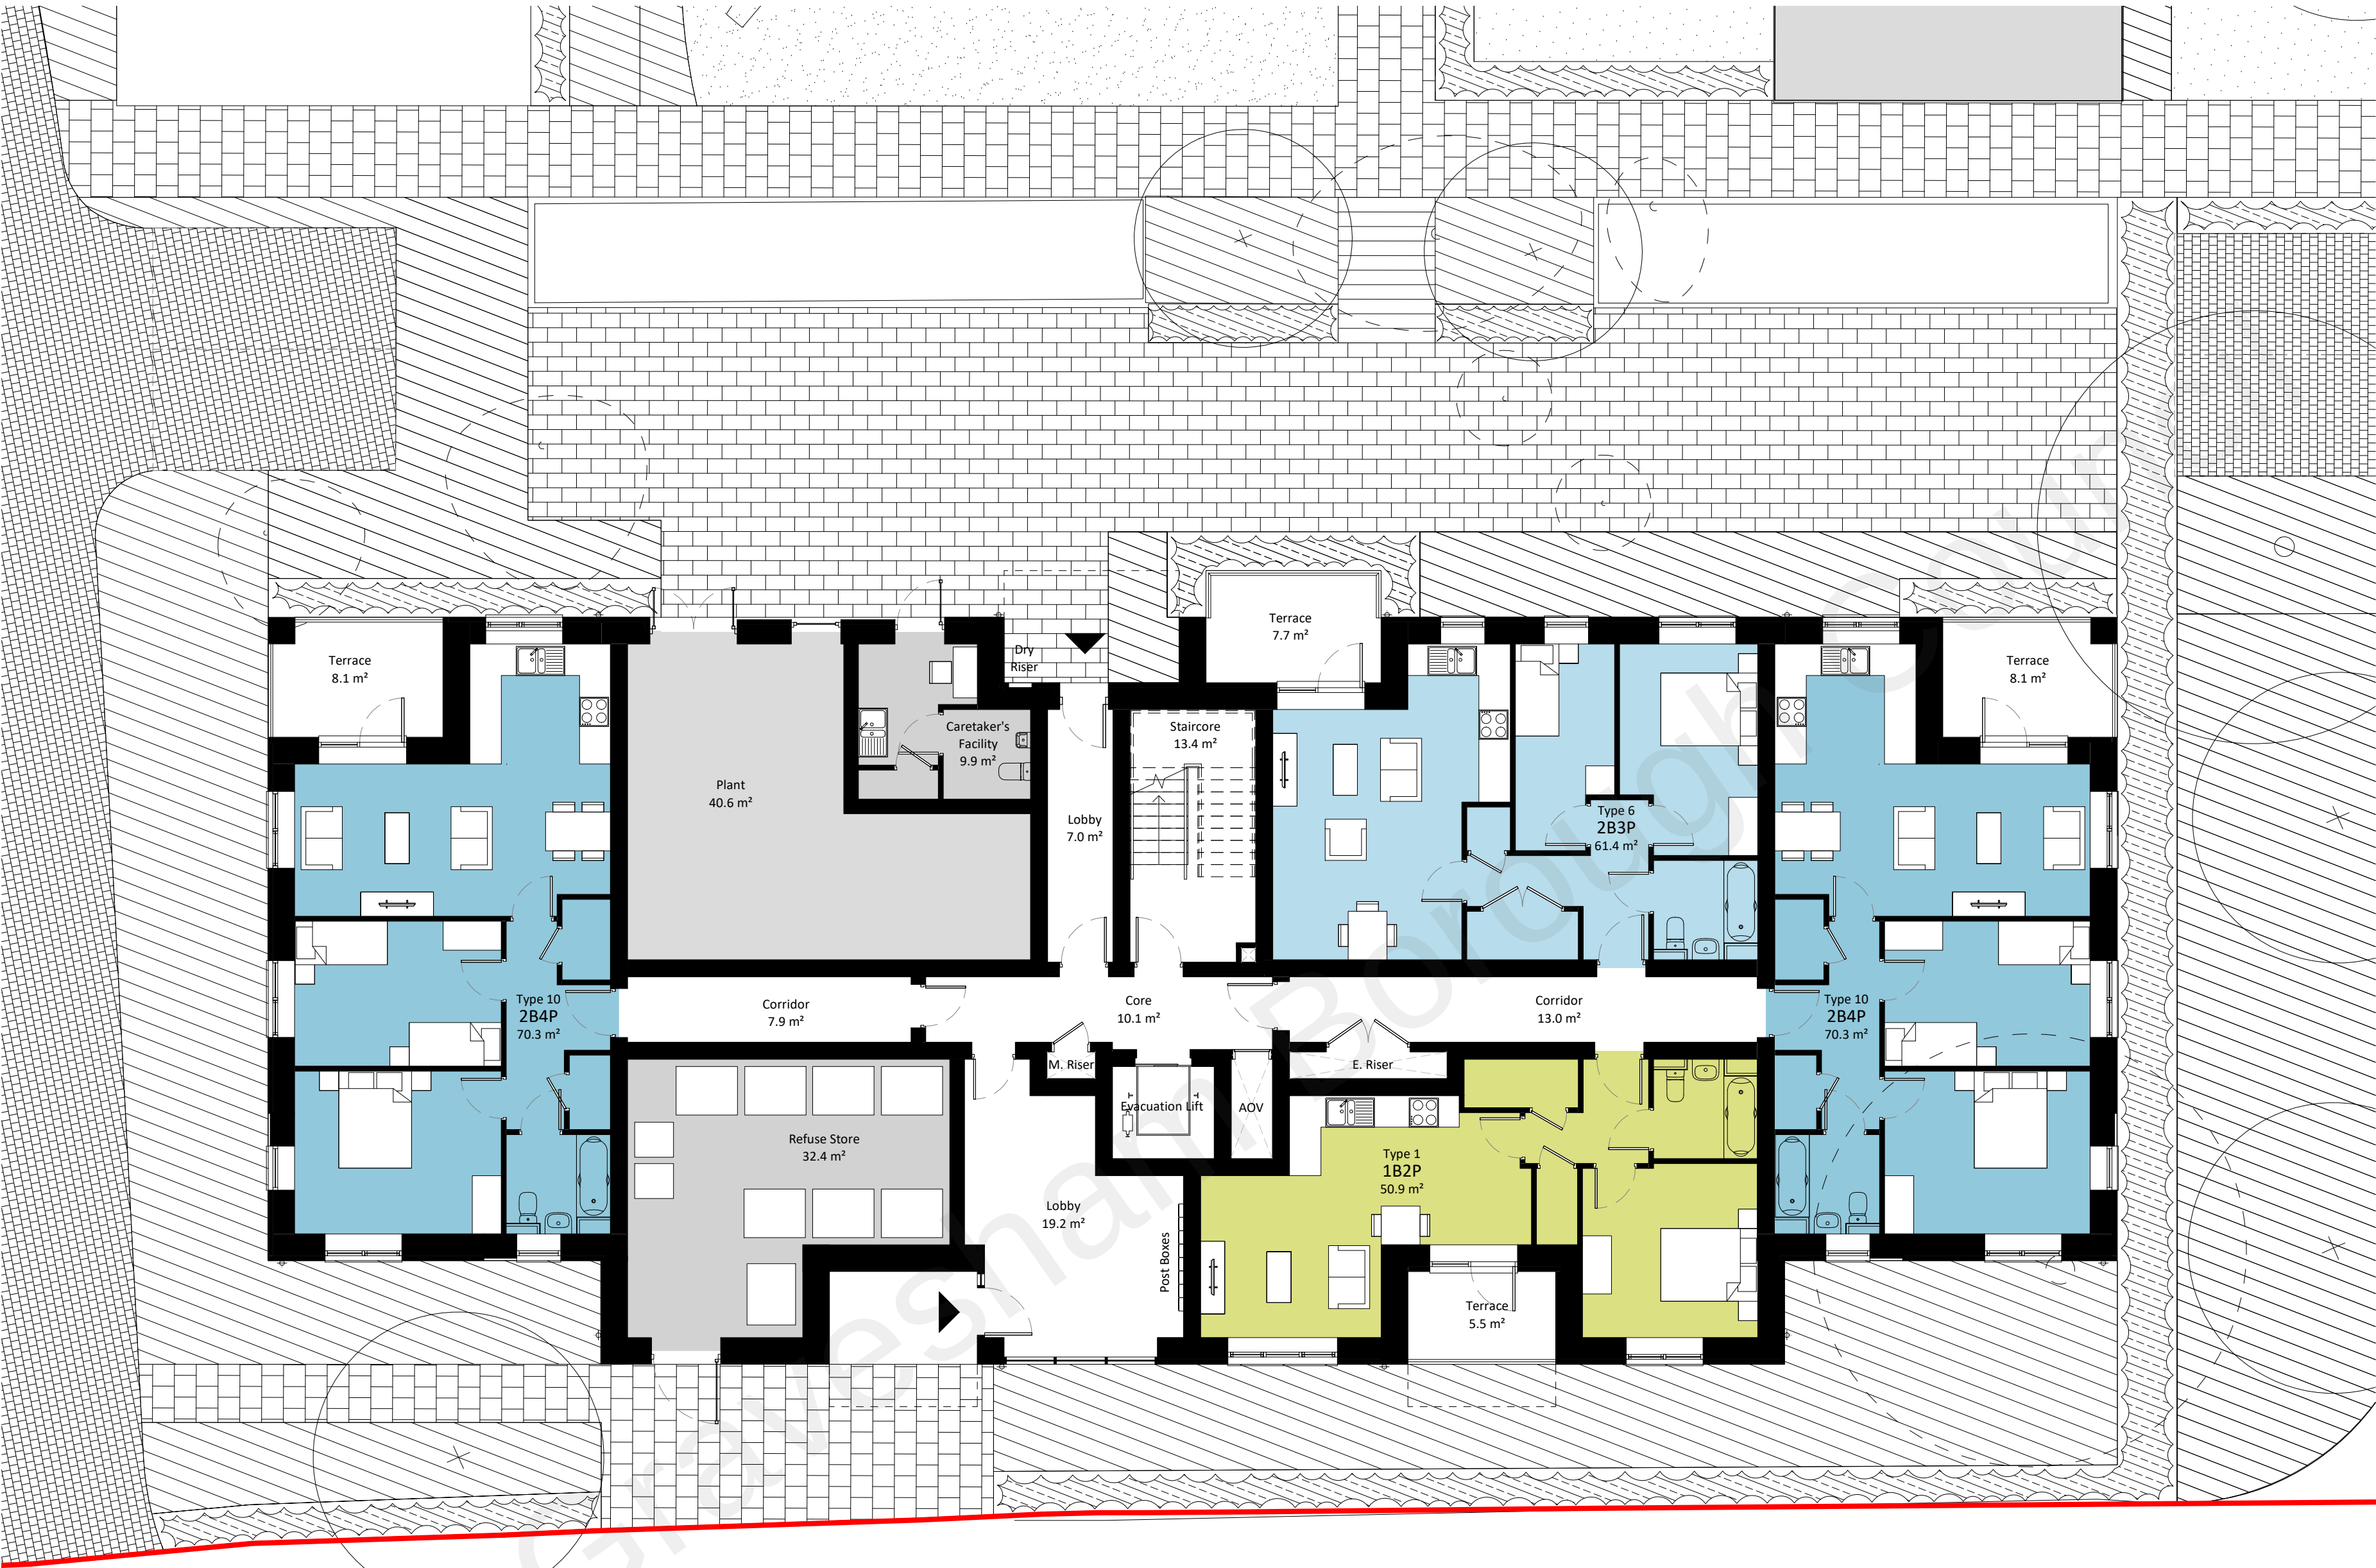

Key:

- Site Boundary
- 1B2P
- 2B3P
- 2B4P
- 3B5P
- Ancillary

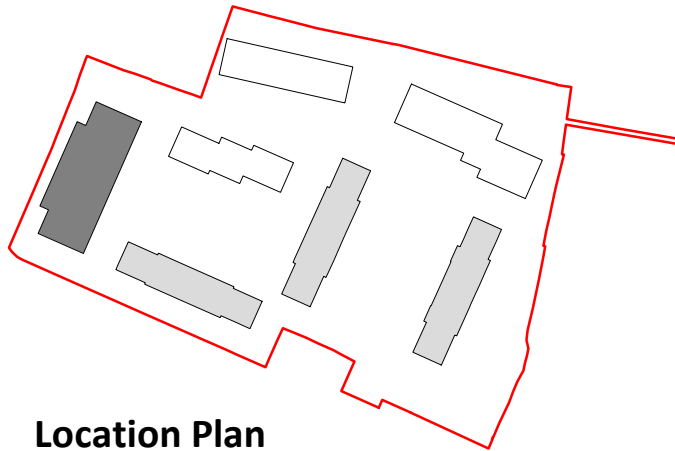

Location Plan

1 : 2000

Notes:
Do not scale. All dimensions are in millimetres unless otherwise stated. This drawing should be read in conjunction with all relevant project information and contract documentation. All dimensions to be checked prior to fabrication and or commencement of works. All works to comply with all relevant legal standards, building regulations and warranty provider requirements. Report any discrepancies, if in doubt ask.

Revisions:					
Rev	Status	Date	Description	Drm	Chkd
C01	A2	24.10.22	Planning Issue	ES	AA

Client Name:				
Gravesham Borough Council				
Project Name:				
St Columba's Close				
Drawing Name:				
Block A - Proposed Ground Floor Plan				
Drawing Number:			Rev:	Status:
SCC-BPTW-21-00-DR-A-1030			C01	A2
Project No:	RIBA Stage:	Drawn By:	Scale:	
20-169	-	HLB	1:100 @ A2	
PLANNING ISSUE				
40 Norman Road, Greenwich, London SE10 9QX t. 020 8293 5175 bptw.co.uk				

Indicative landscape shown for context
Please refer to Landscape Architect's drawings for detailed landscape proposal

