







SIDE (NORTH) ELEVATION
(1:100)

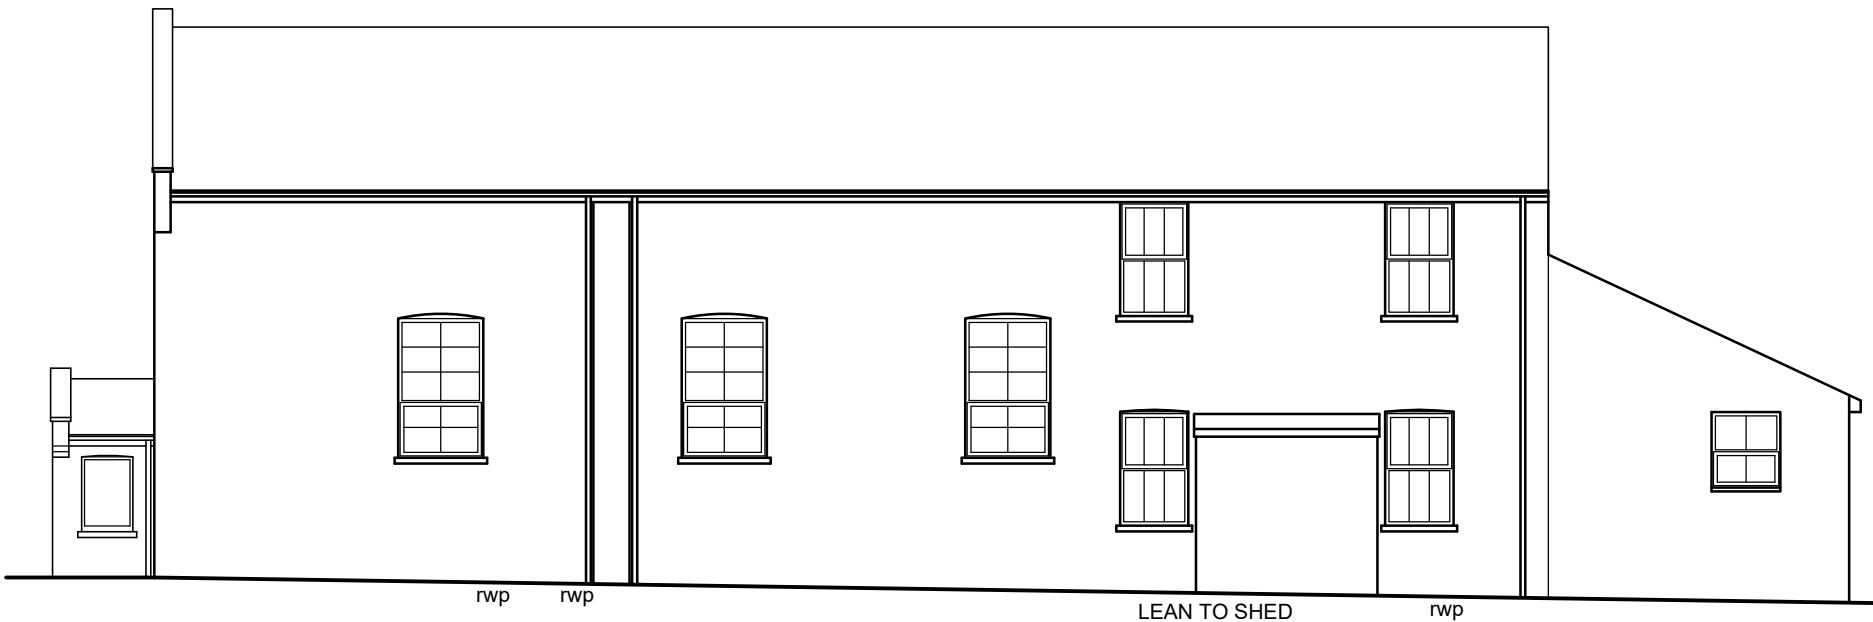

FRONT (EAST) ELEVATION
(1:100)

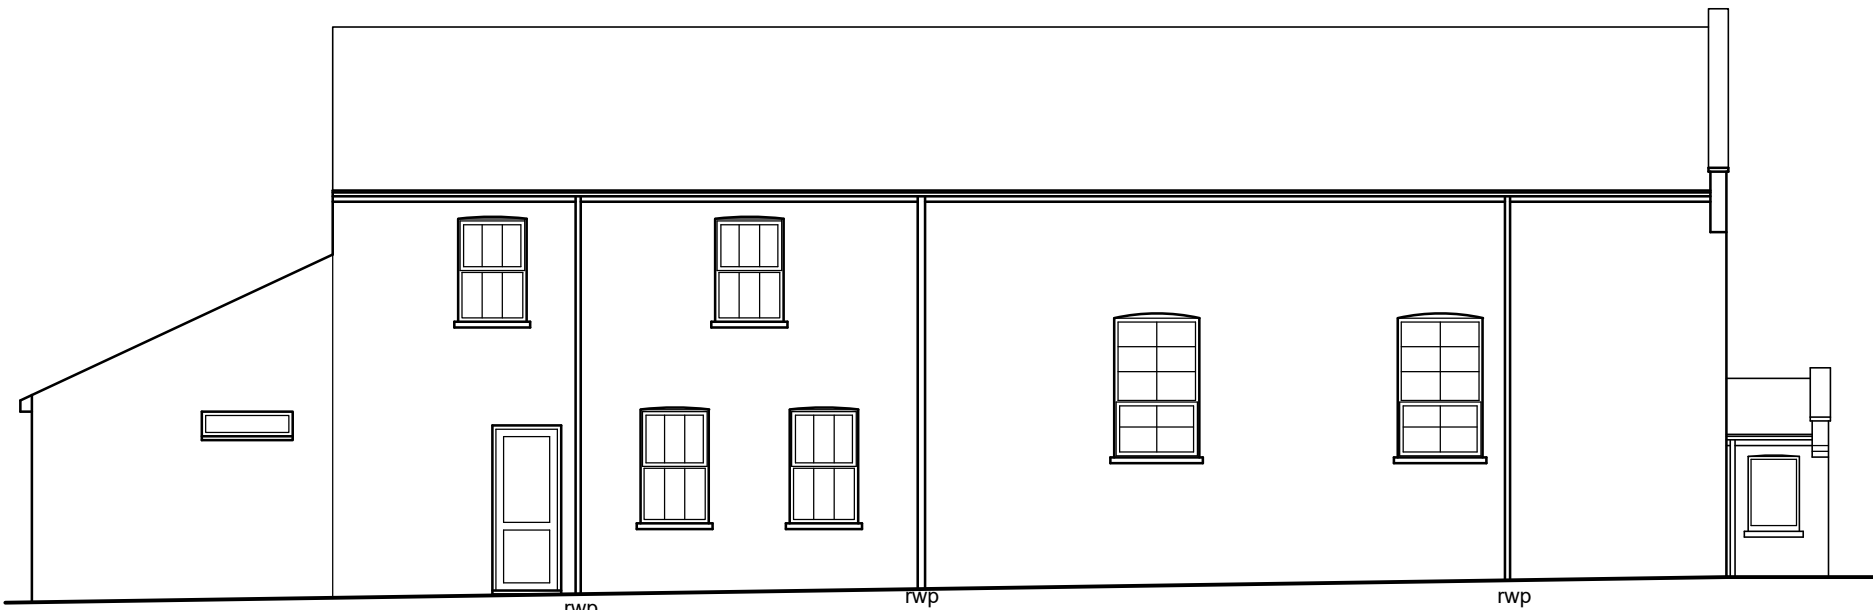

SIDE (SOUTH) ELEVATION
(1:100)

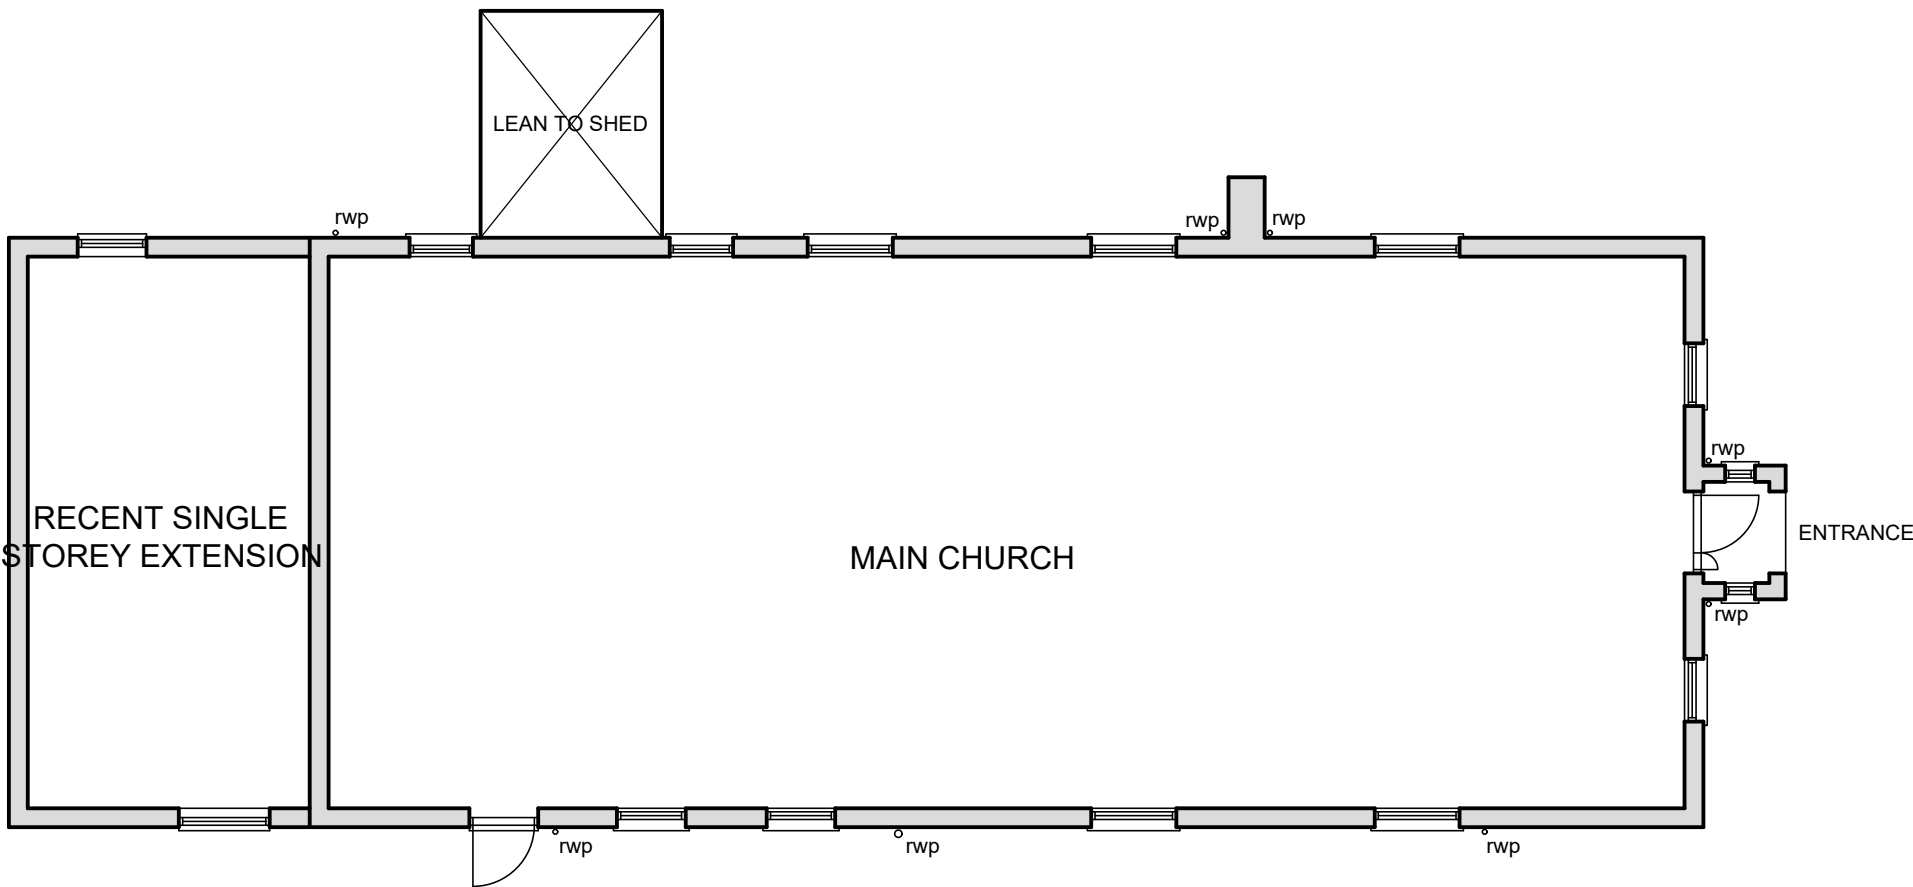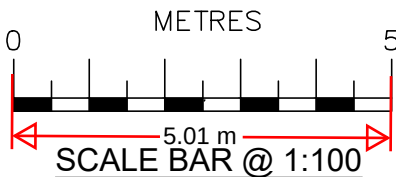

GROUND FLOOR PLAN
(1:100)

Date	No	Revision
Penfold Project Services Epmarket, Wrotham Road, Meopham, Kent, DA13 0JH Telephone: 01474 816690 e-mail: apenfold448@btinternet.com		
Job Title:	MEOPHAM GREEN CHURCH WROTHAM ROAD MEOPHAM KENT DA13 0QA	
Dwg Title:	PLANS & ELEVATIONS AS EXISTING	
Scale:	1:100 @ A2	
Dwg No.:	01	
Date:	March 2024	