
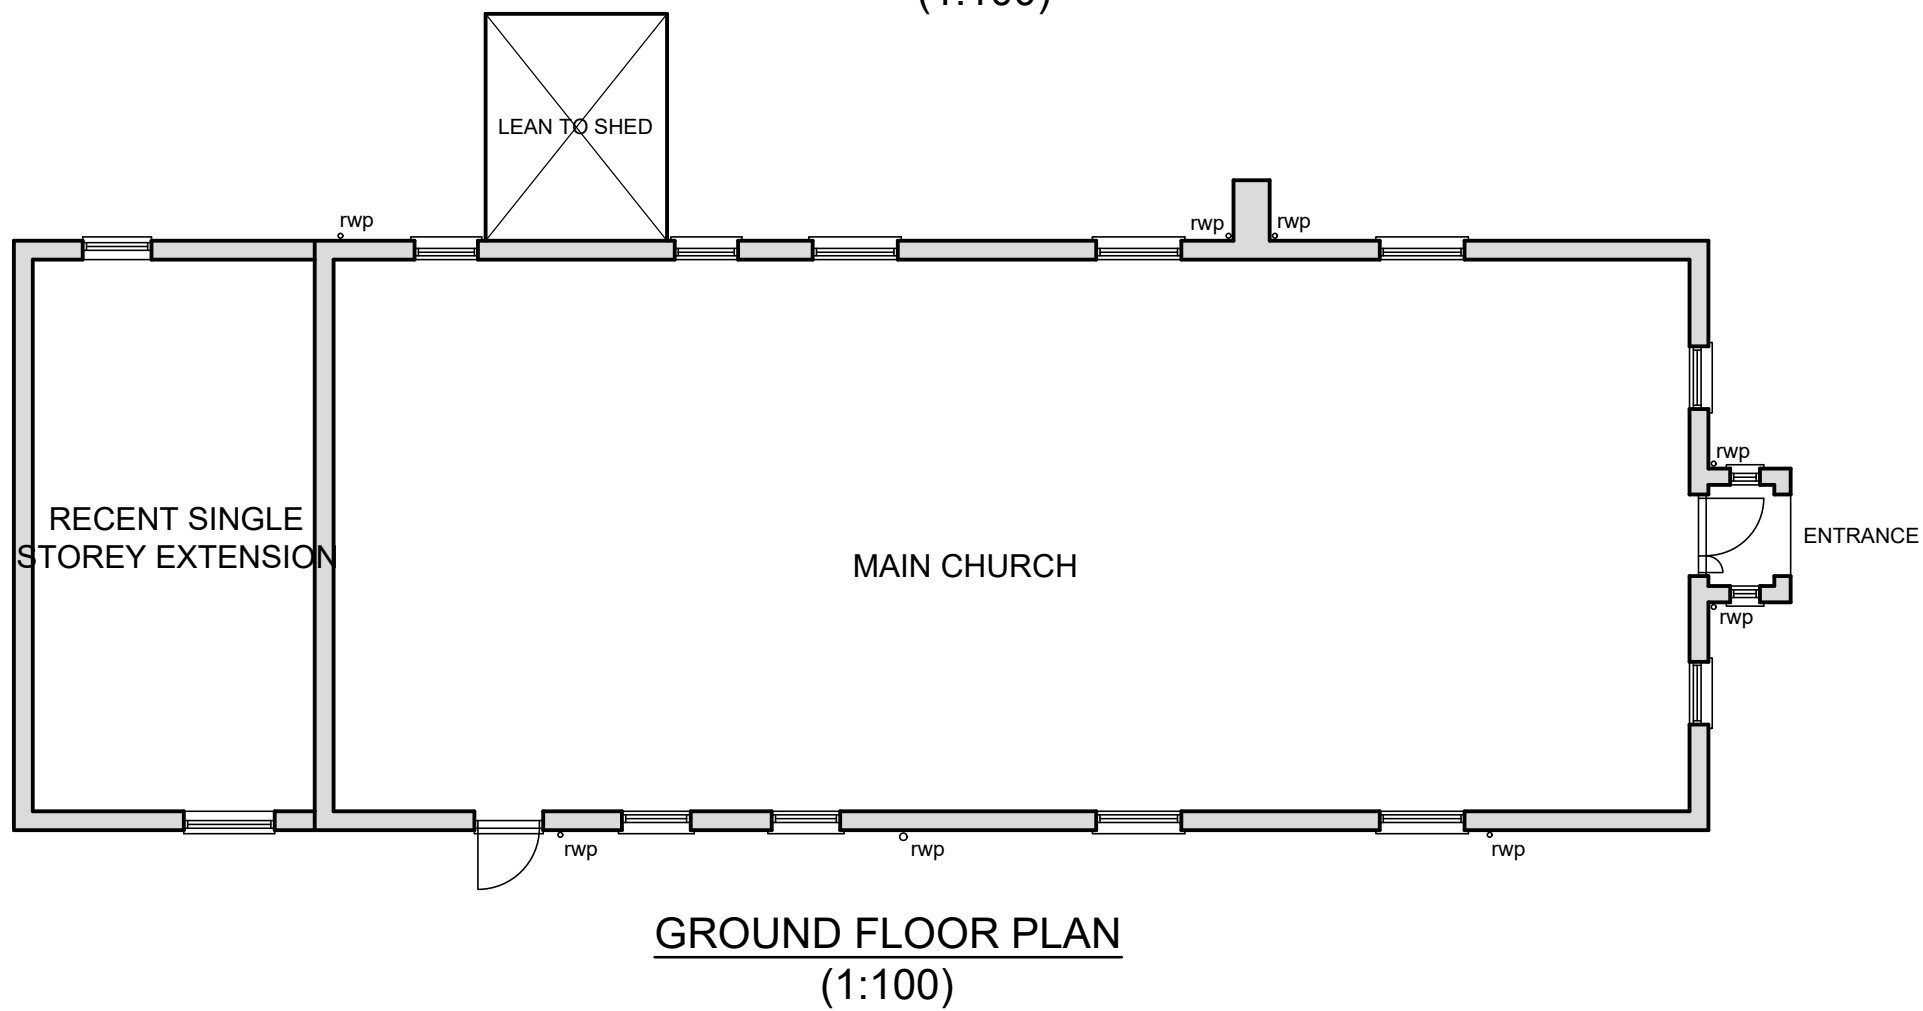


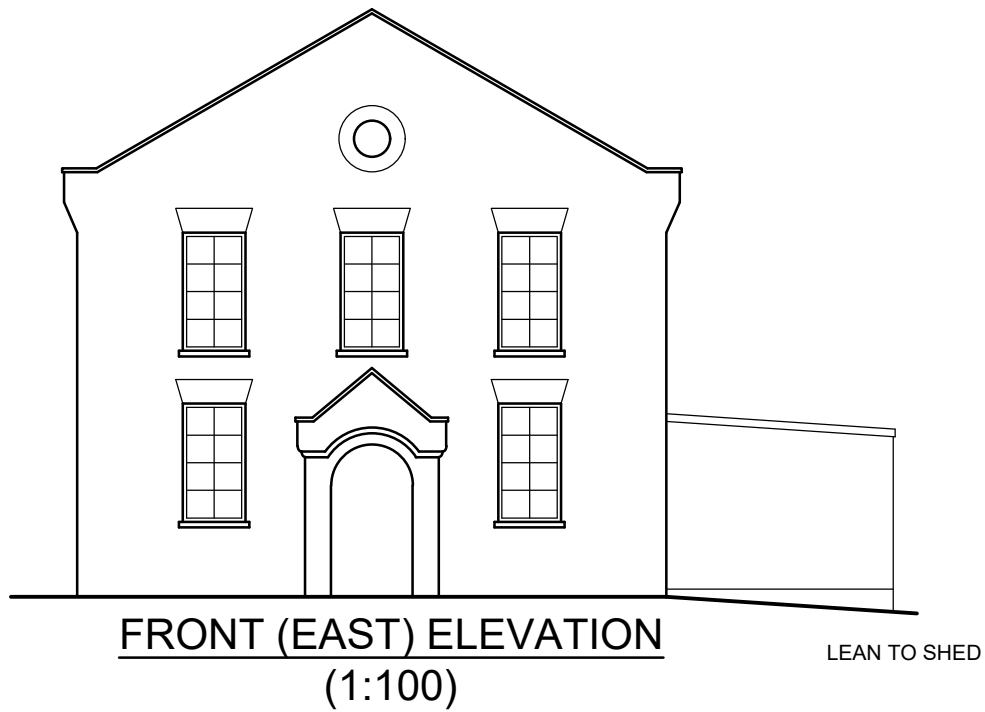

This drawing is protected by copyright and must not be copied or reproduced without the written consent of Penfold Project Services

REPAIR WORKS

GENERAL

- The areas for removal will firstly have an eco friendly paint softener applied and then the layers will be removed using the DOFF Integra paint removal system, which is approved by English Heritage and works by using just water, heated to 150 degrees C at the nozzle applied with low to medium pressure.

FRONT (EAST) ELEVATION


- A modern polymer type paint has been applied over existing brick facade but is now flaking.
- The existign brickwork has been repointed using sand/cement based mortar
- The existing paint finish will be removed using removal system described above
- Areas of loose of failing mortar will be removed and brickwork repointed using pointing lime mortar with a heritage approved brushed aggregate finish

SIDE (SOUTH) ELEVATION

- A sand/cement based render has been applied to the whole elevation.
- The render has been struck with ashlar pointing and a paint finish
- Photgraphic evidence indicates that this elevation has been render for a number of decades
- Probably due to disproportionate movement, the render is now damaged with areas of cracking and delminating from the brickwork wall.
- The existing render will be removed (not including recent rear extension) and a new lime mortar based render will be applied to the same area.

SIDE (NORTH) ELEVATION

- A modern polymer type paint, as that to the front elevation, has been applied over a previously applied bitumen paint.
- The paint finish is now flaking as the front elevation
- The existing paint finish will be removed using removal system described above
- Areas of loose of failing mortar will be removed and brickwork repointed using pointing lime mortar with a heritage approved brushed aggregate finish

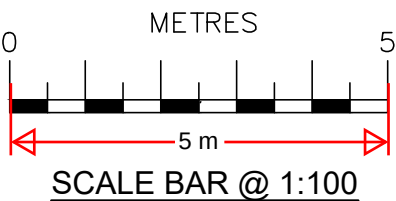

Date	No	Revision
Penfold Project Services		
Epmarket, Wrotham Road, Meopham, Kent, DA13 0JH Telephone: 01474 816690 e-mail: apenfold448@btinternet.com		
Job Title:	MEOPHAM GREEN CHURCH WROTHAM ROAD MEOPHAM KENT DA13 0QA	
Dwg Title:	PLANS & ELEVATIONS AS PROPOSED	
Scale:	1:100 @ A2	
Dwg No.:	02	
Date:	March 2024	