





00 Existing Front Elevation
1 : 50

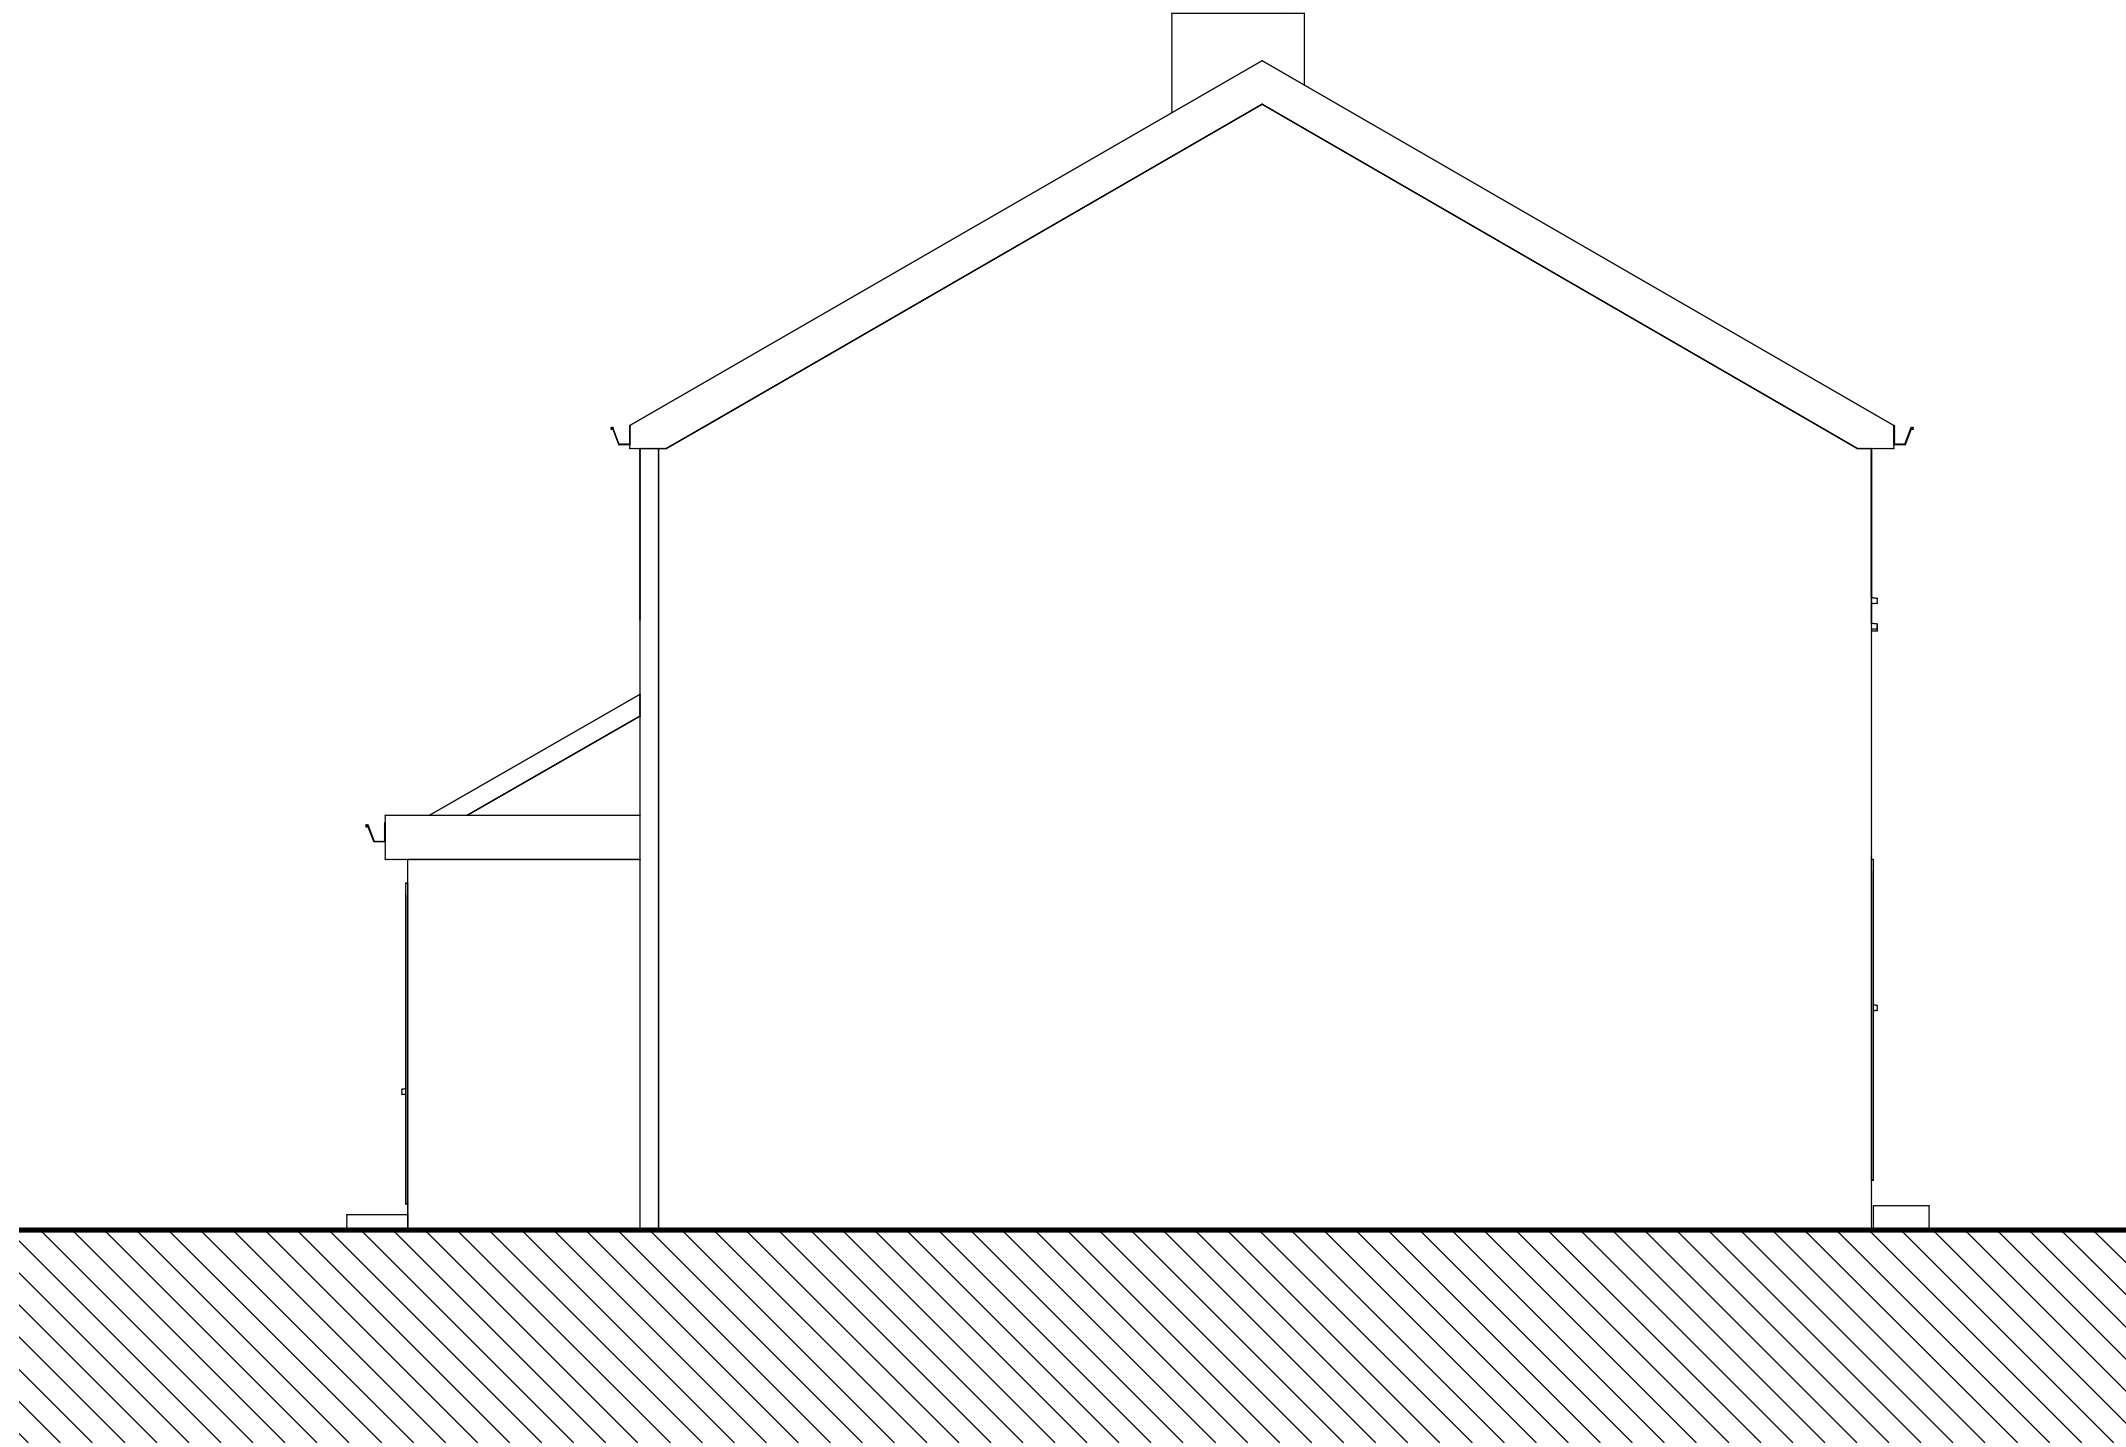

00 Existing Side Elevation (North)
1 : 50





00 Existing Rear Elevation
1 : 50

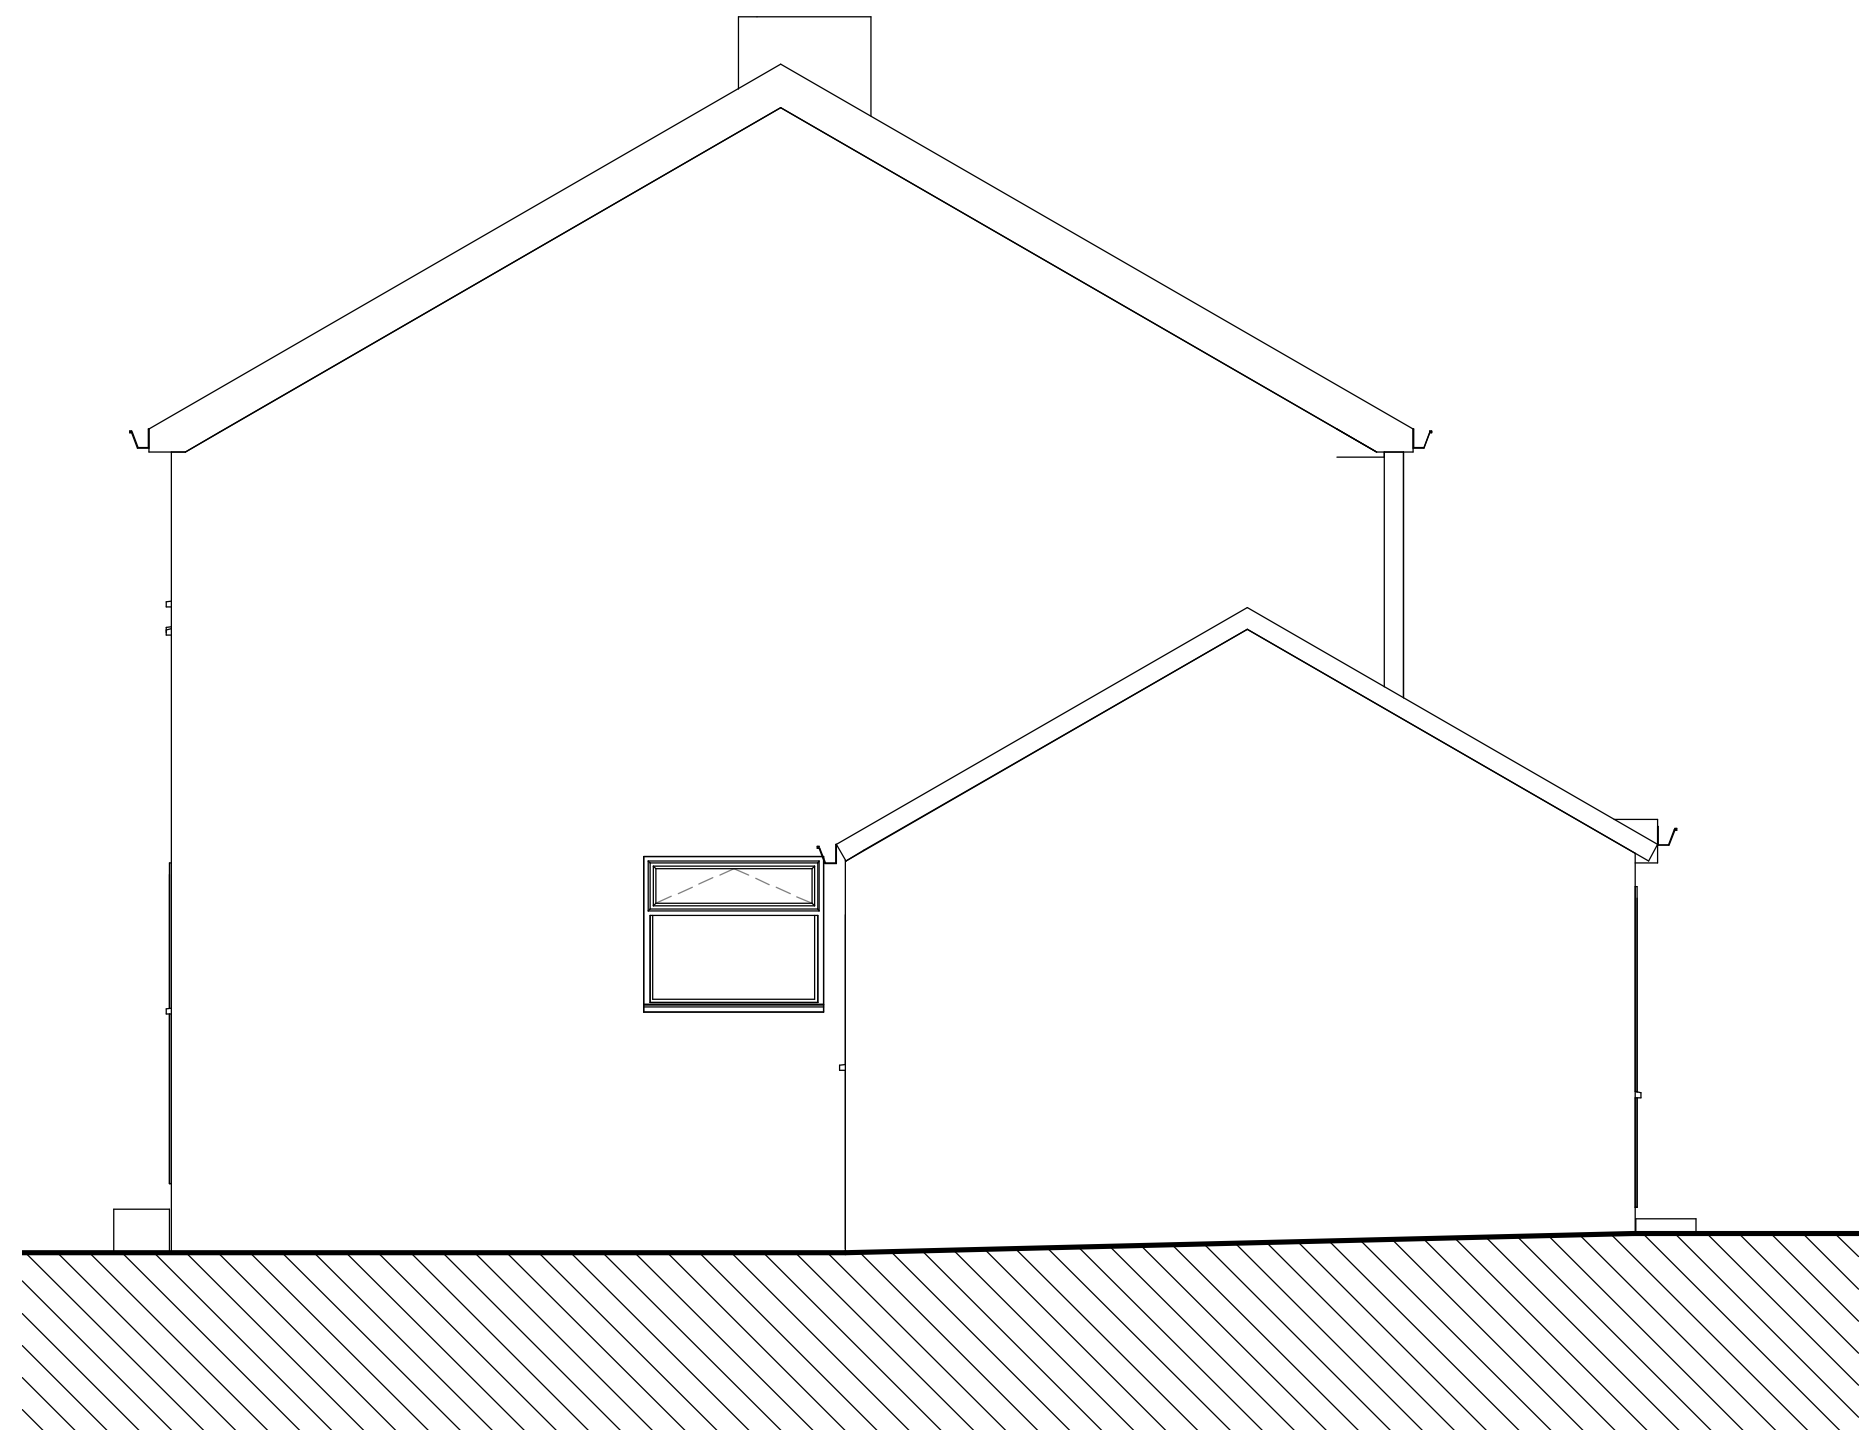

00 Existing Side Elevation (South)
1 : 50

Notes: This drawing is copyright. Do not reproduce without written permission from author

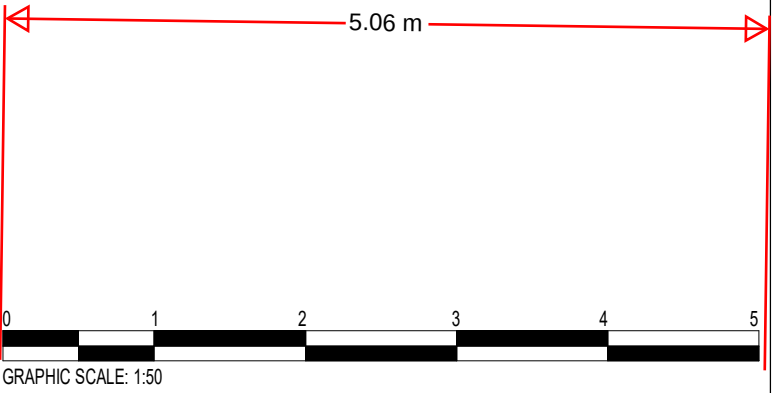

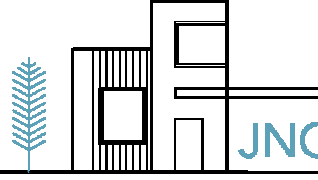 JNC ARCHITECTURE RESIDENTIAL ARCHITECTURE & DESIGN info@jncarchitecture.co.uk Tel: 07718 840689		
Project Seathwaite, Higham		
Drawing Title Existing Elevations		
Scale (@ A1) 1 : 50	Date Feb 24	Rev
Drawing Number PL04		
Drawing Status Planning		
All dimensions, levels and site conditions to be checked prior to construction. Use figured dimensions		