




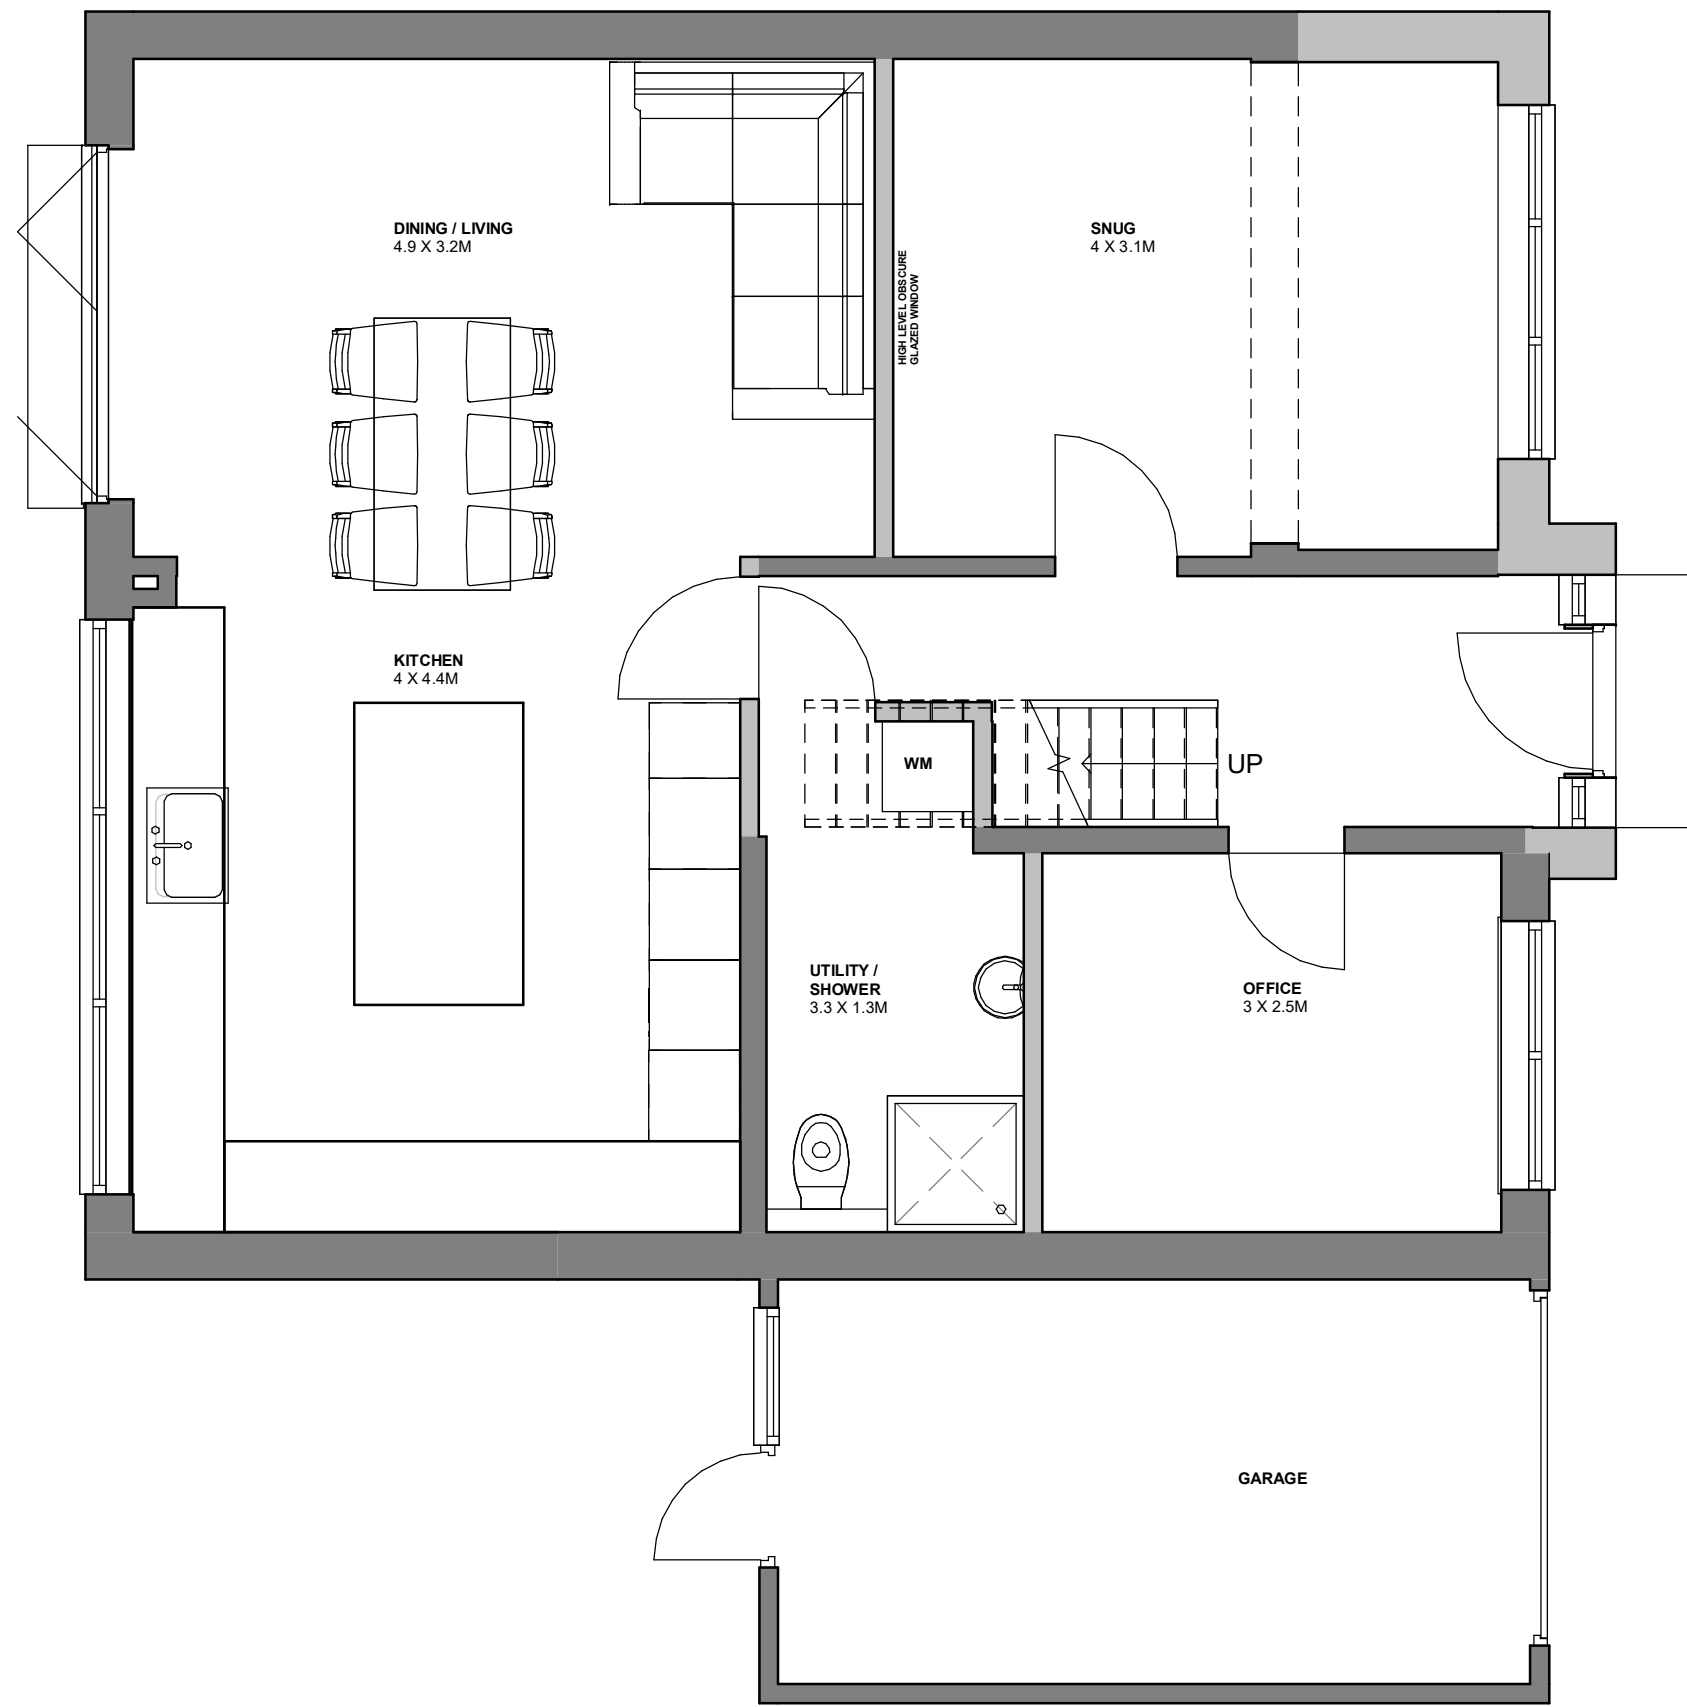

01 Proposed Ground Floor
1 : 50

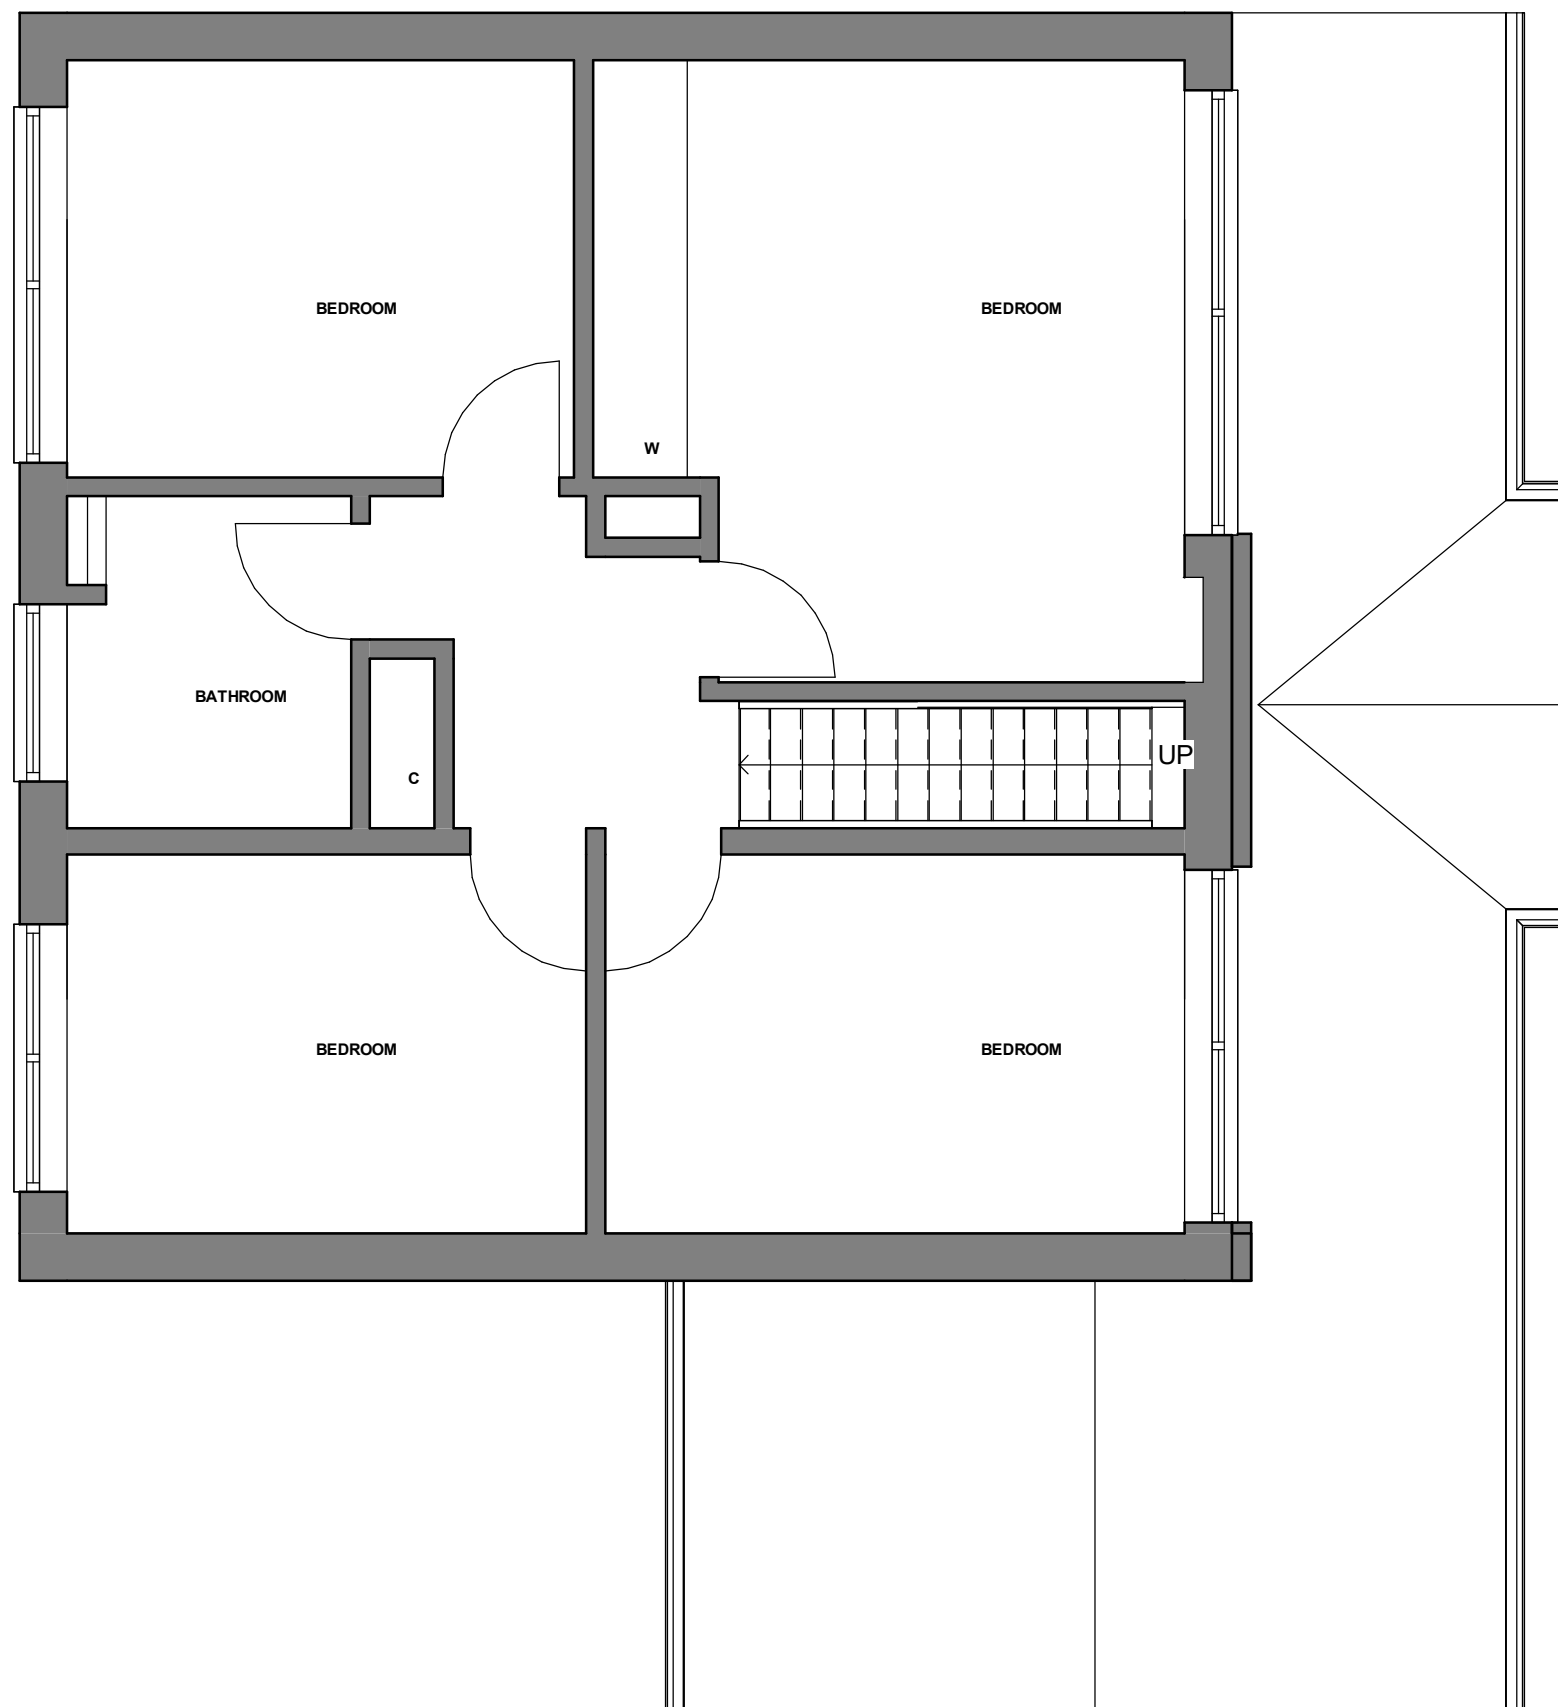



01 Proposed First Floor
1 : 50

 

01 Proposed Roof Plan (unchanged)
1 : 50

Notes: This drawing is copyright. Do not reproduce without written permission from author

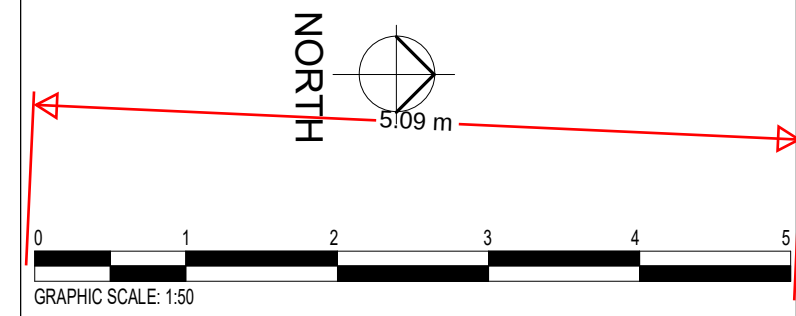

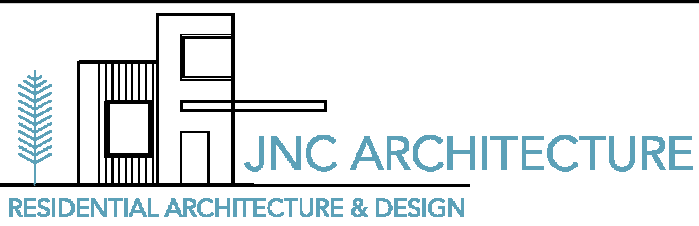 JNC ARCHITECTURE RESIDENTIAL ARCHITECTURE & DESIGN info@jncarchitecture.co.uk Tel: 07718 840689		
Project Seathwaite, Higham		
Drawing Title Proposed Plans		
Scale (@ A1) 1 : 50	Date March 24	Rev
Drawing Number PL05		Rev
Drawing Status Planning		
All dimensions, levels and site conditions to be checked prior to construction. Use figured dimensions		