


Notes: This drawing is copyright. Do not reproduce without written permission from author

MATERIAL SCHEDULE

- 1 - Matching facing brick
- 2 - UPVC window
- 3 - Composite modern front door
- 4 - Fascia, gutters and RWP to match existing
- 5 - Matching roof tiles
- 6 - Bi-folding door to match




01 Proposed Front Elevation
1 : 50

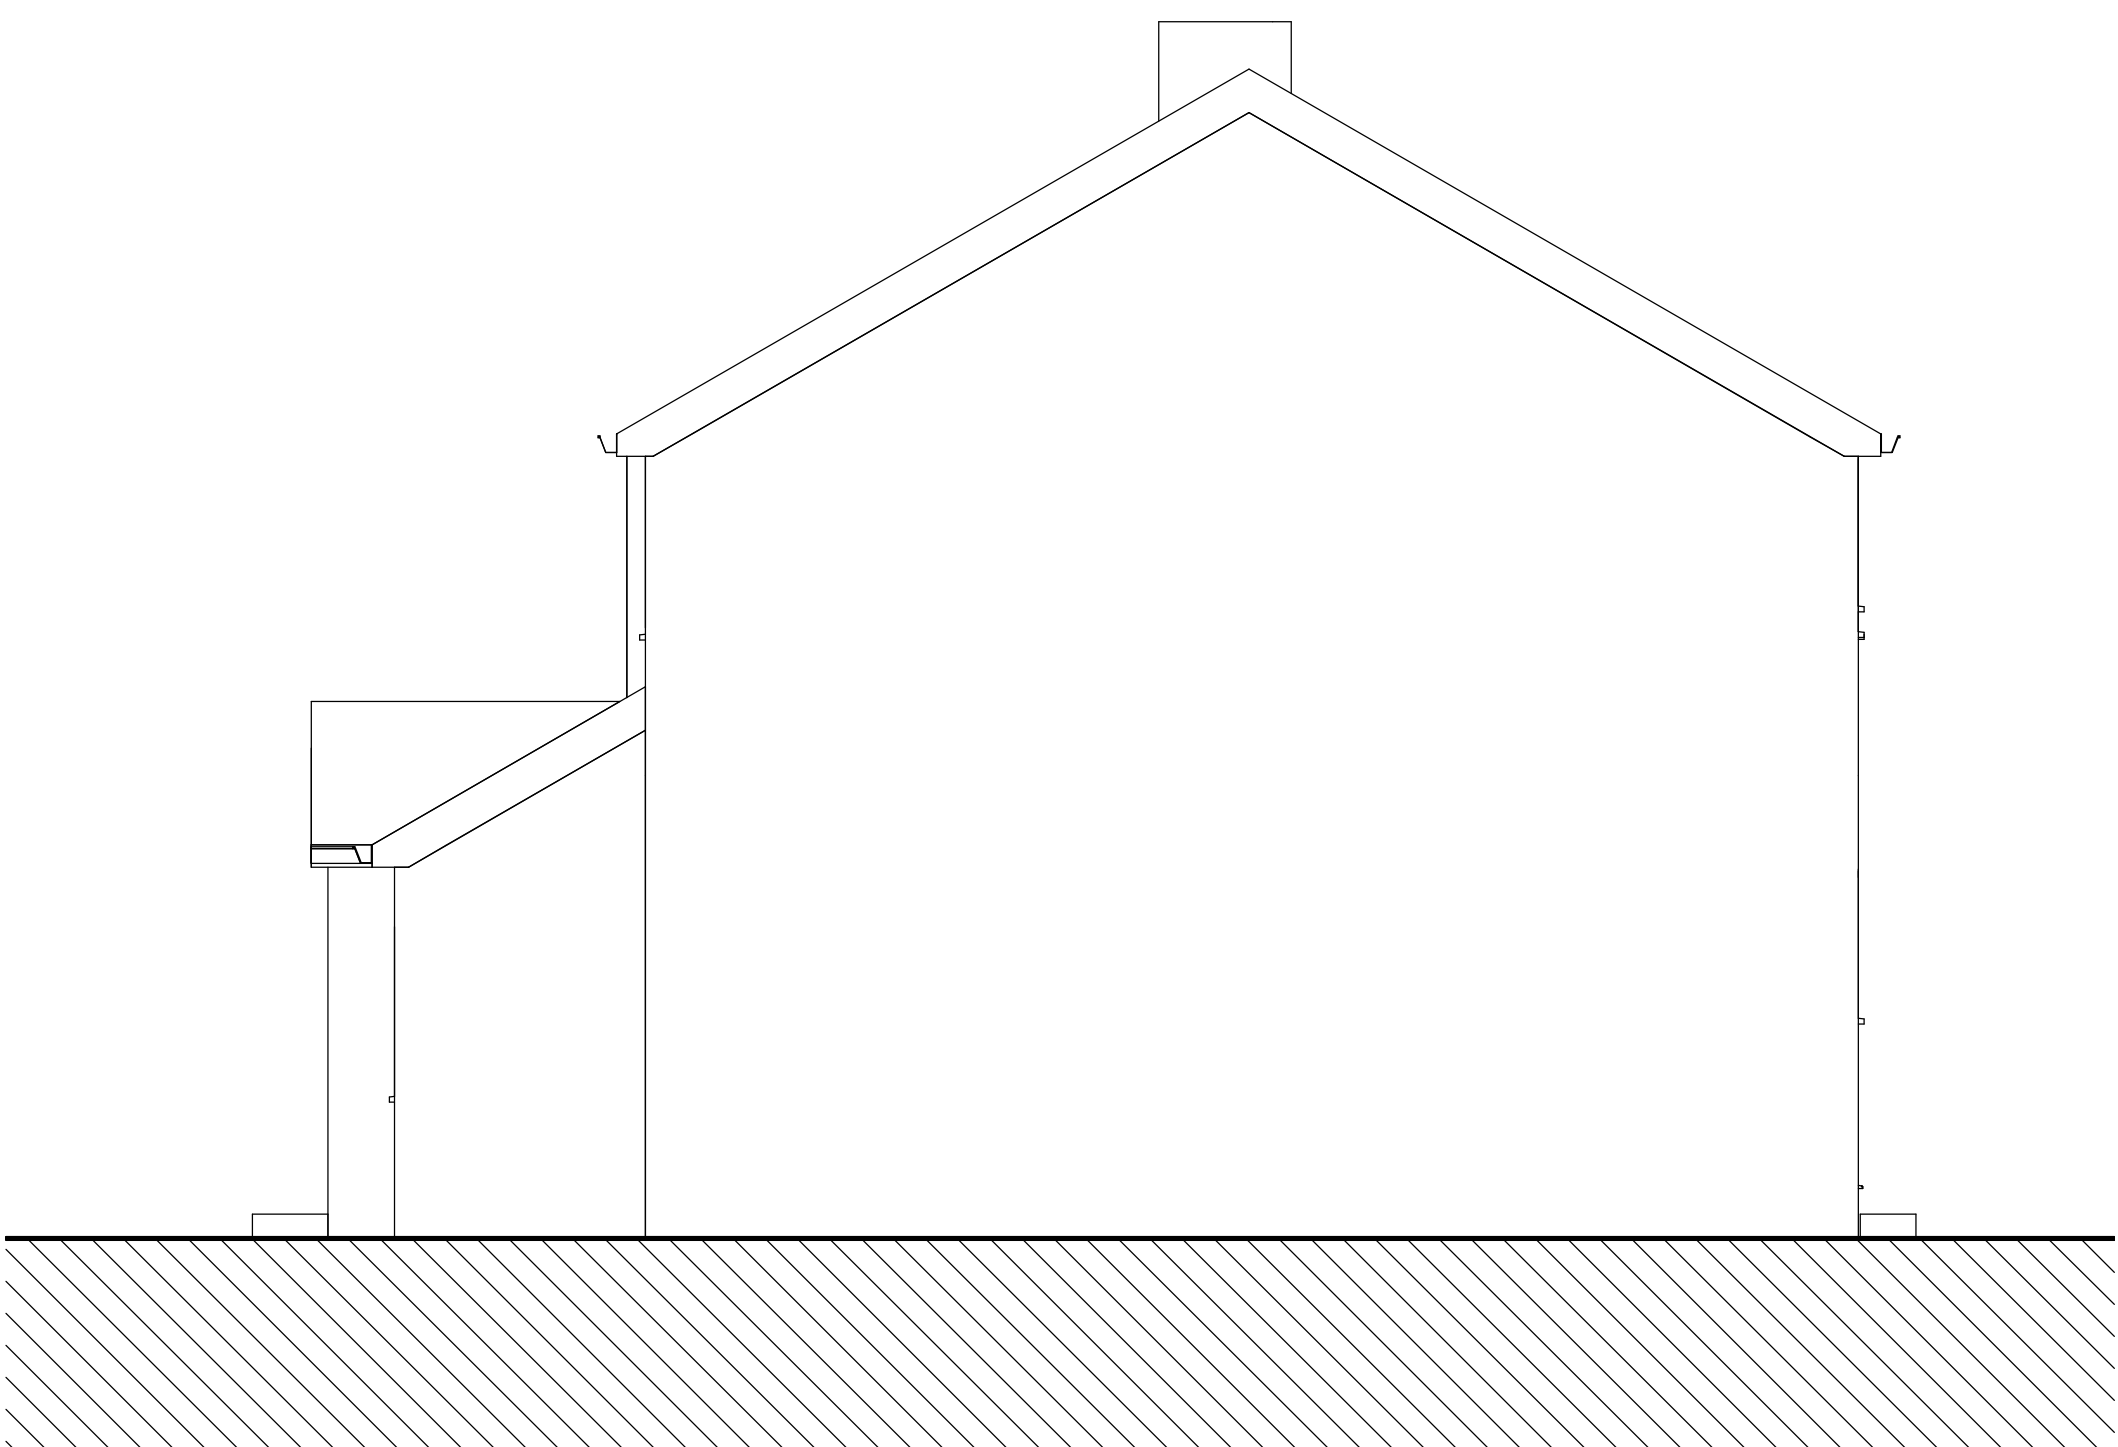


01 Proposed Side Elevation (North)
1 : 50




01 Proposed Rear Elevation
1 : 50

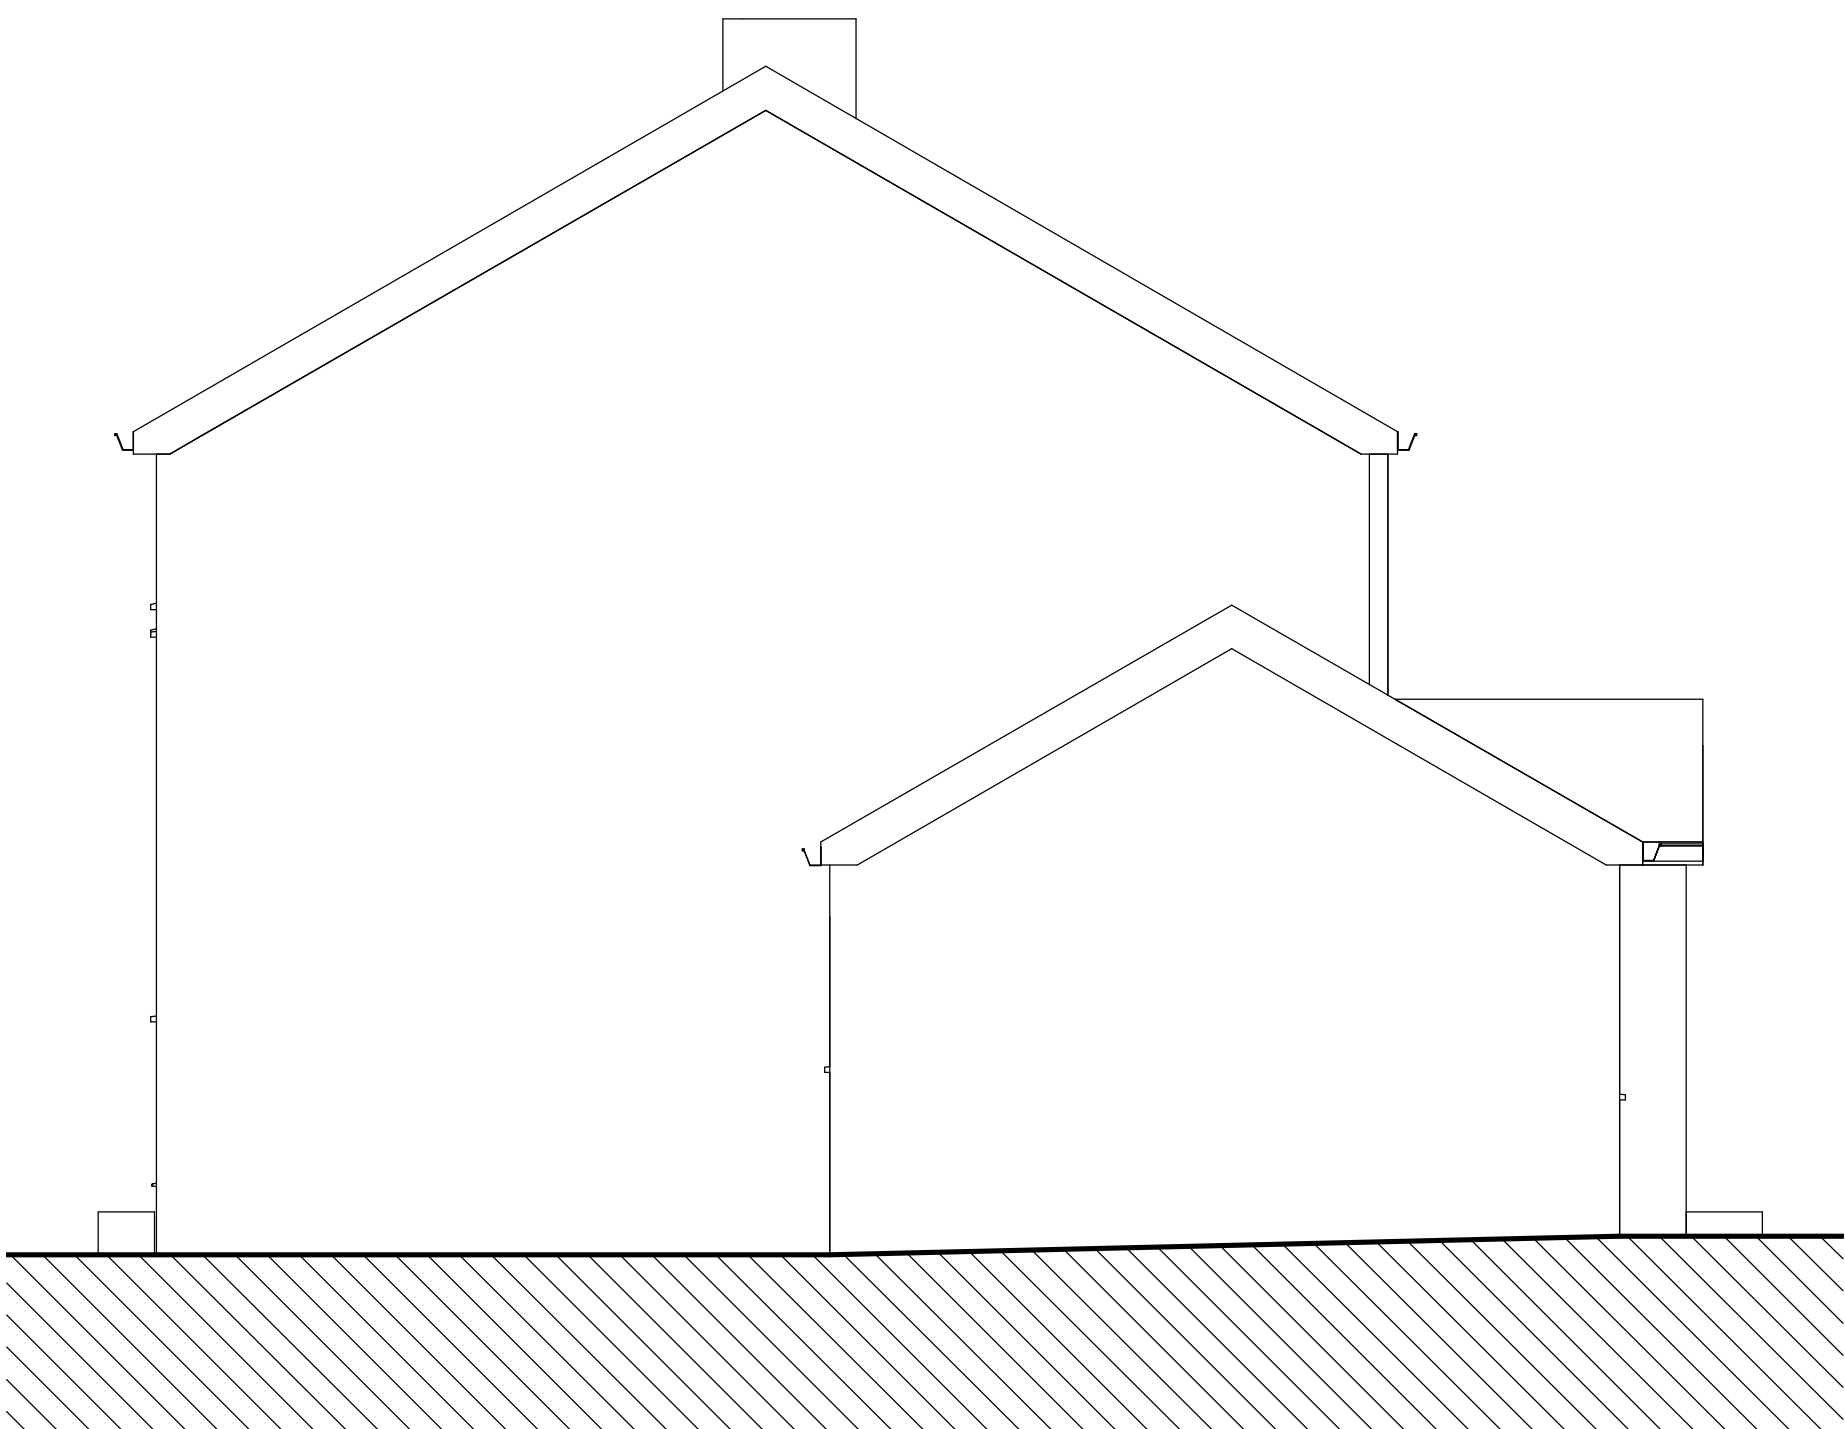

01 Proposed Side Elevation (South)
1 : 50

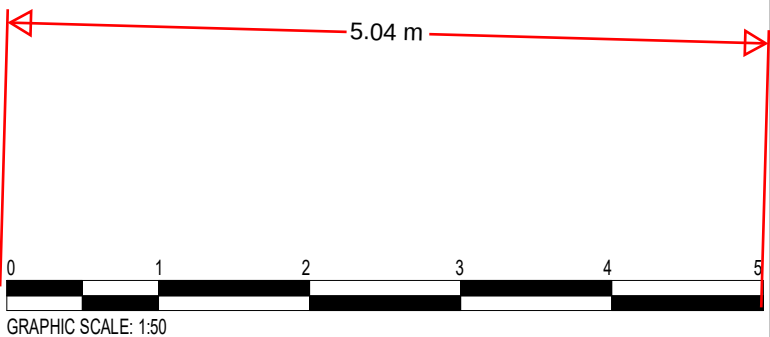

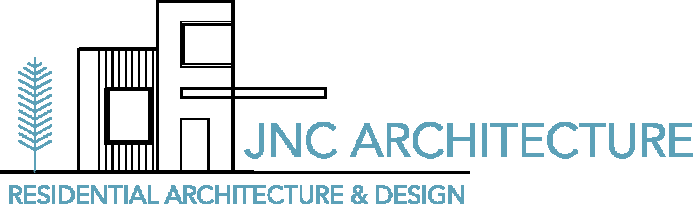 RESIDENTIAL ARCHITECTURE & DESIGN info@jncarchitecture.co.uk Tel: 07718 840689		
Project Seathwaite, Higham		
Drawing Title Proposed Elevations		
Scale (@ A1) 1 : 50	Date March 24	Rev
Drawing Number PL06		Rev
Drawing Status Planning		
All dimensions, levels and site conditions to be checked prior to construction. Use figured dimensions		