

NOTES
Do not scale

Verify all dimensions on site before commencing any work or preparing any shop drawings

All building materials, components and workmanship to comply with the appropriate Public Health Acts, Building Regulations, British & European Standards and Codes of Practice and to the appropriate manufacturers recommendations.

For all specialist work see relevant drawings

All schemes to be set out completely including buildings, roads, drainage and levels prior to the commencement of works

Sites to be checked against Land Registry plans and any necessary Easements to be established

Any discrepancies, errors or omissions to be reported to the architect for further instructions before commencement of works

K		
J		
H		
G		
F		
E		
D		
C		
B		
A	27.03.2024	Planning Issue
		LW
Date	Revisions	By

D

A

C

Architects

21 Stone Street, Gravesend, Kent, DA11 0NP
Tel: 01474 566996 Fax: 01474 320374
Design@DACarchitects.co.uk

Project Title

388 Rochester Road
Gravesend
Kent
DA12 4TT

Client


Mr Jasbir Bhangle

Drawing Title


Floor Plans
and Elevations
As Existing

Scale	Date	Drawn By
1:100 @ A1	10.03.2023	LW


Project No.	Dwg. No.	Rev.
5423	D-05	A

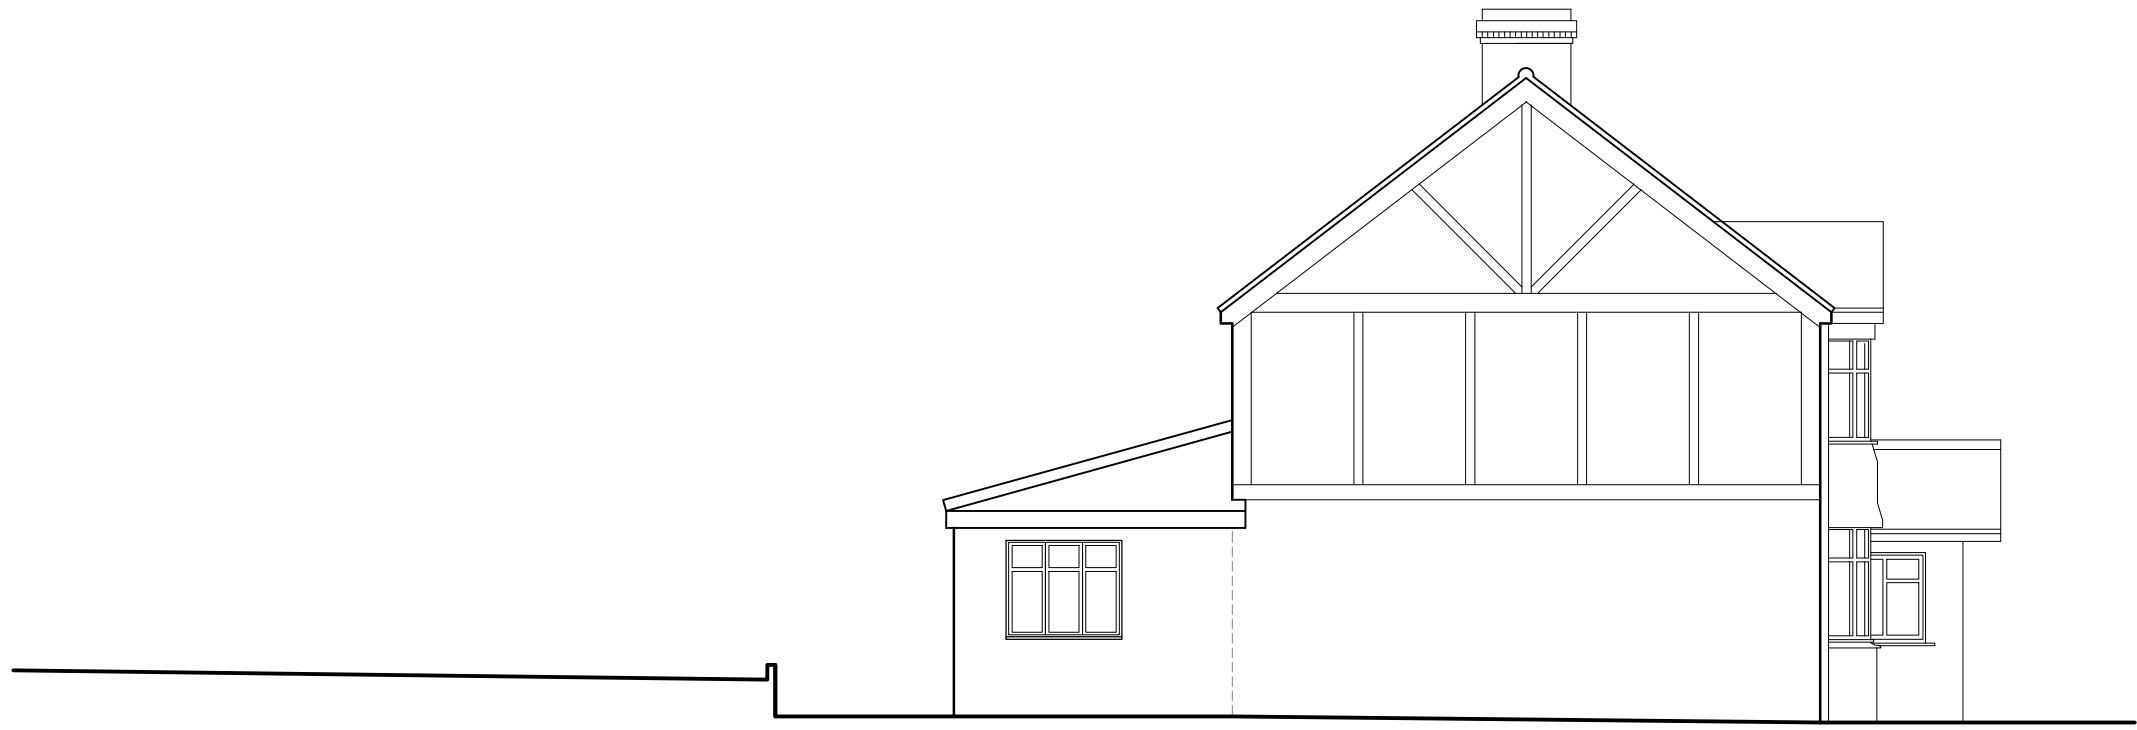

Side Elevation (E)
As Existing

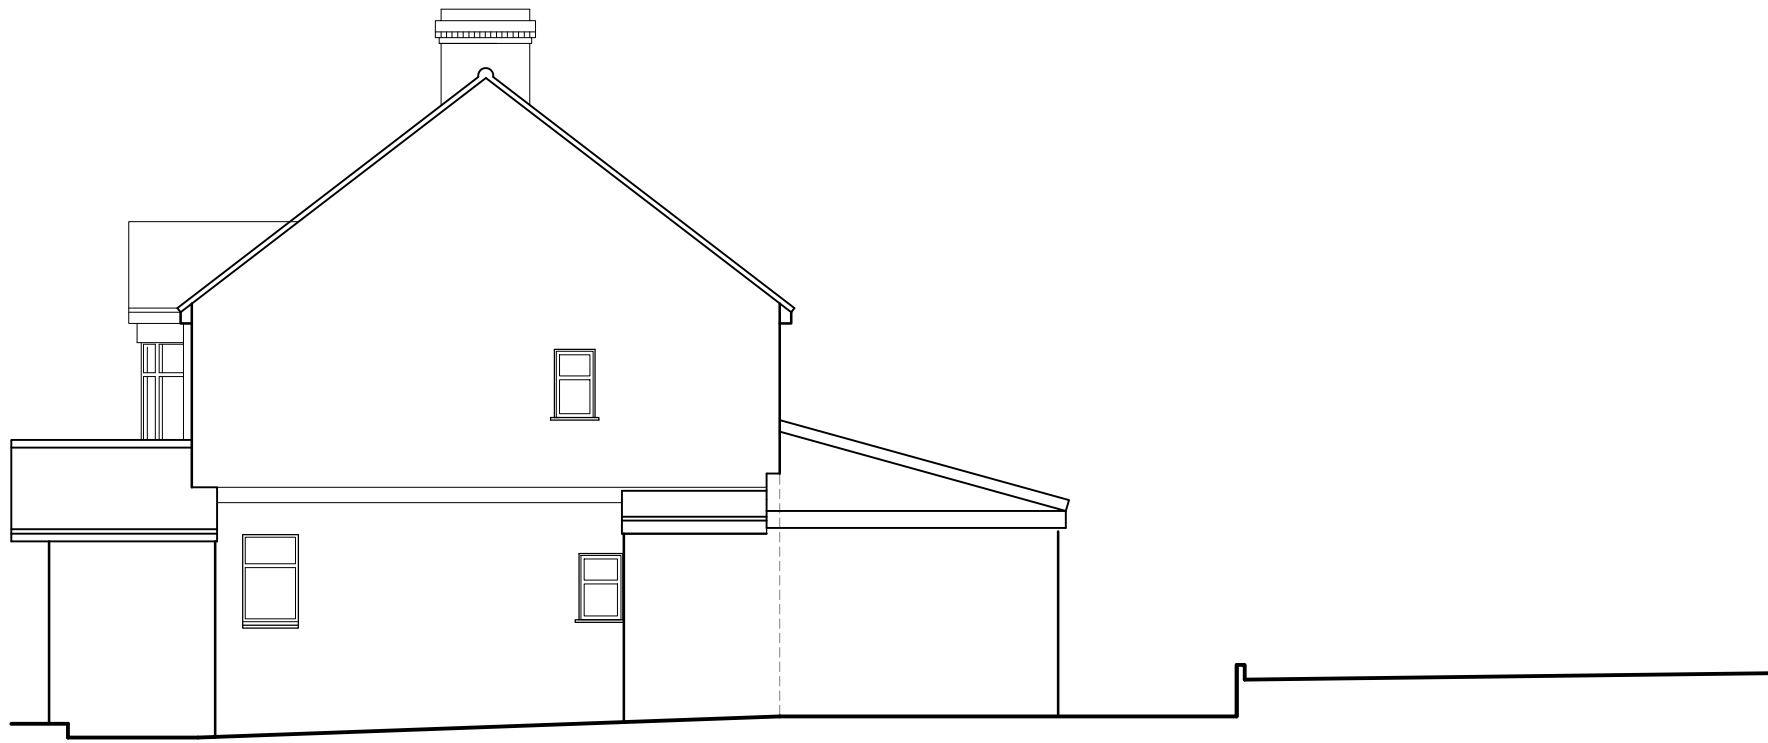


Side Elevation (W)
As Existing

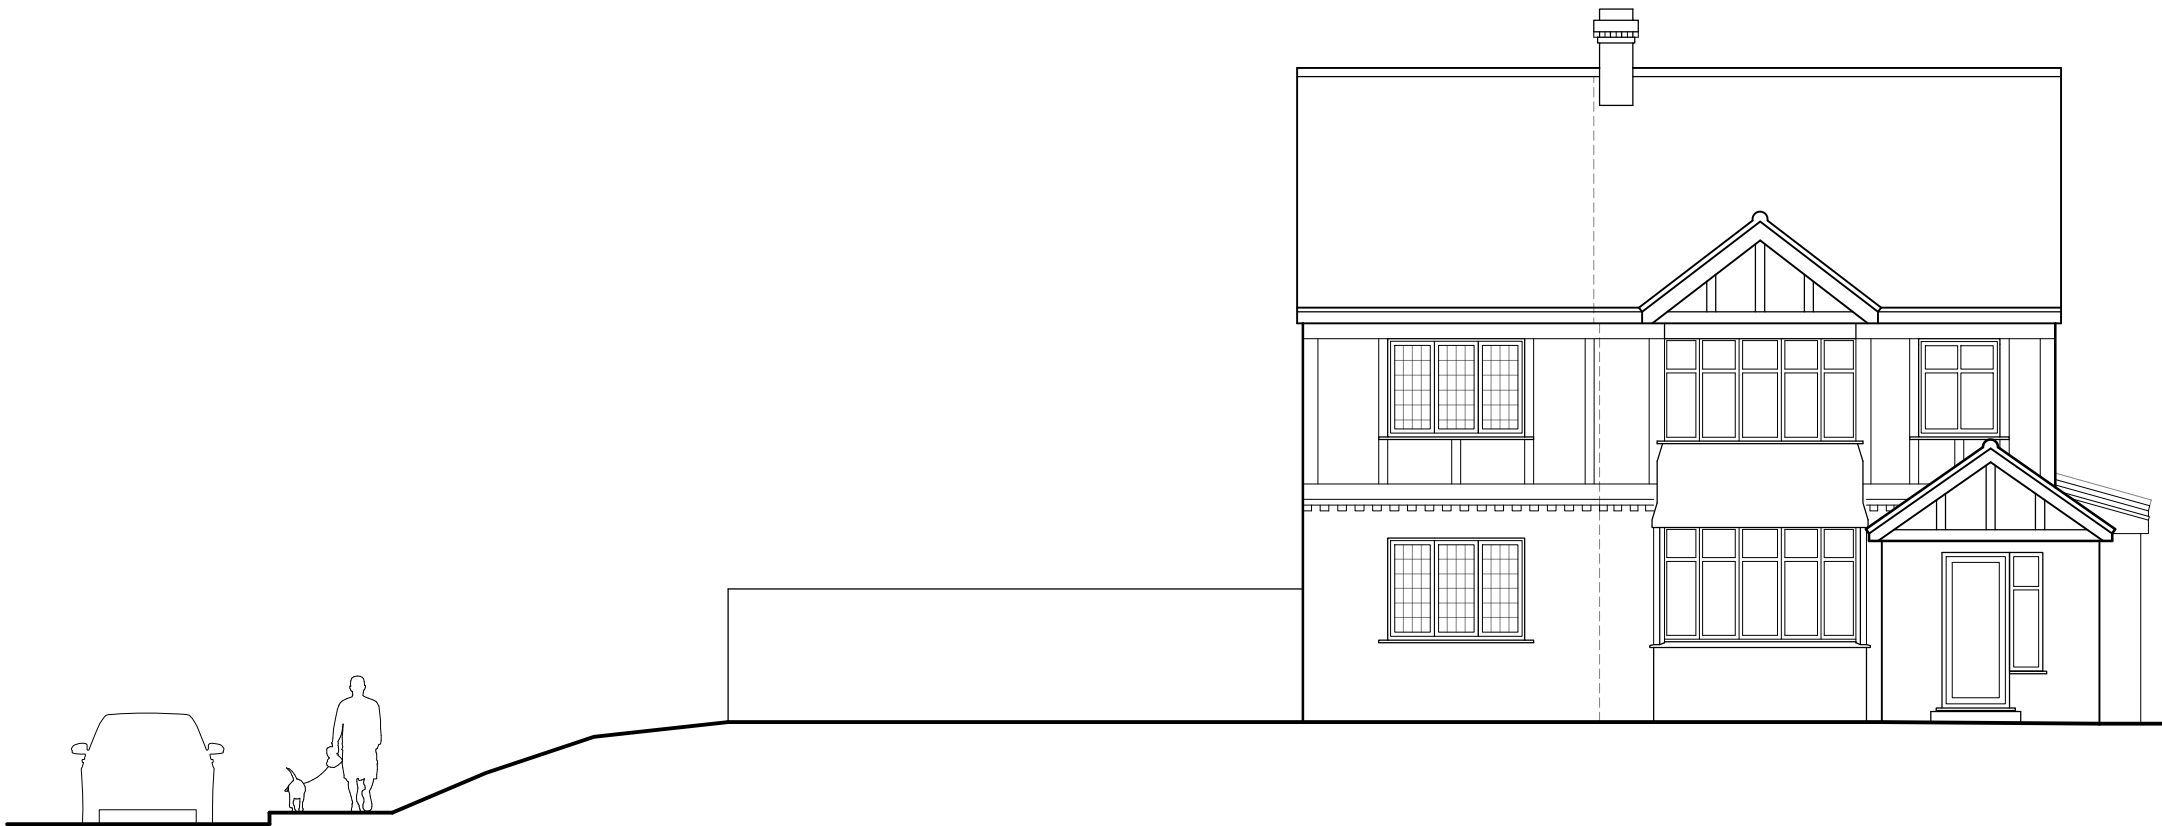


Front Elevation (N)
As Existing




Rear Elevation (S)
As Existing

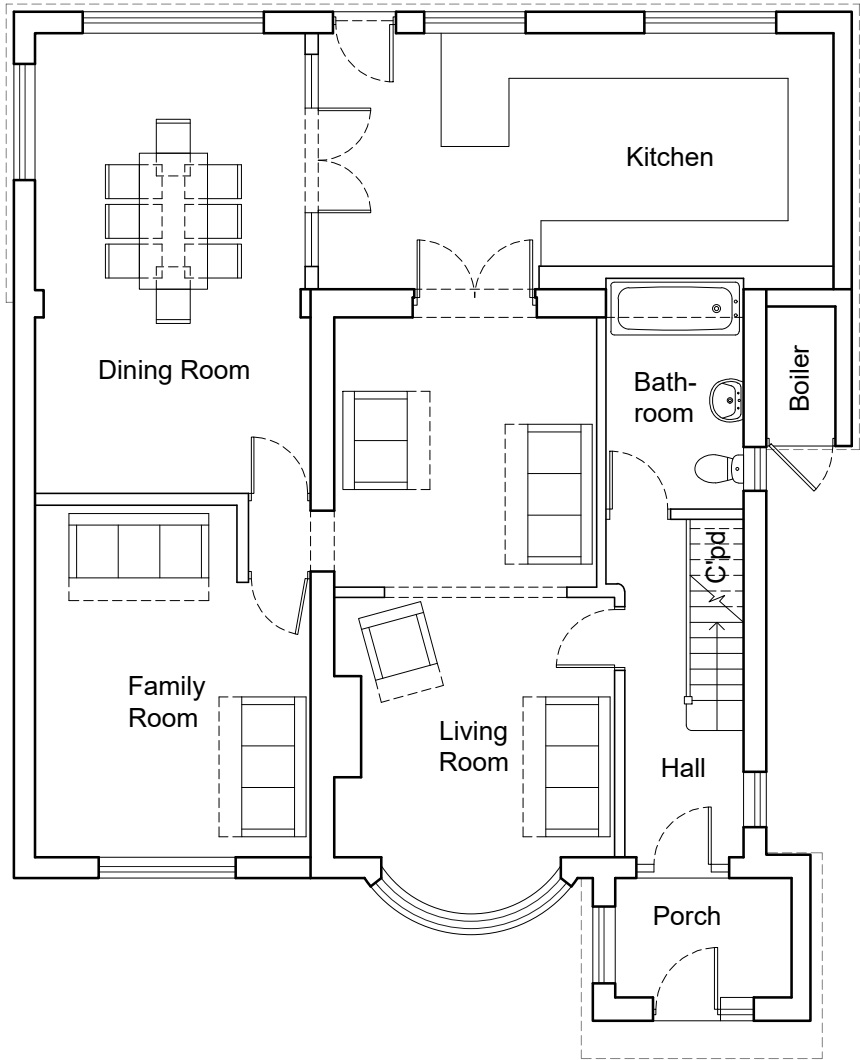

Ground Floor Plan
As Existing

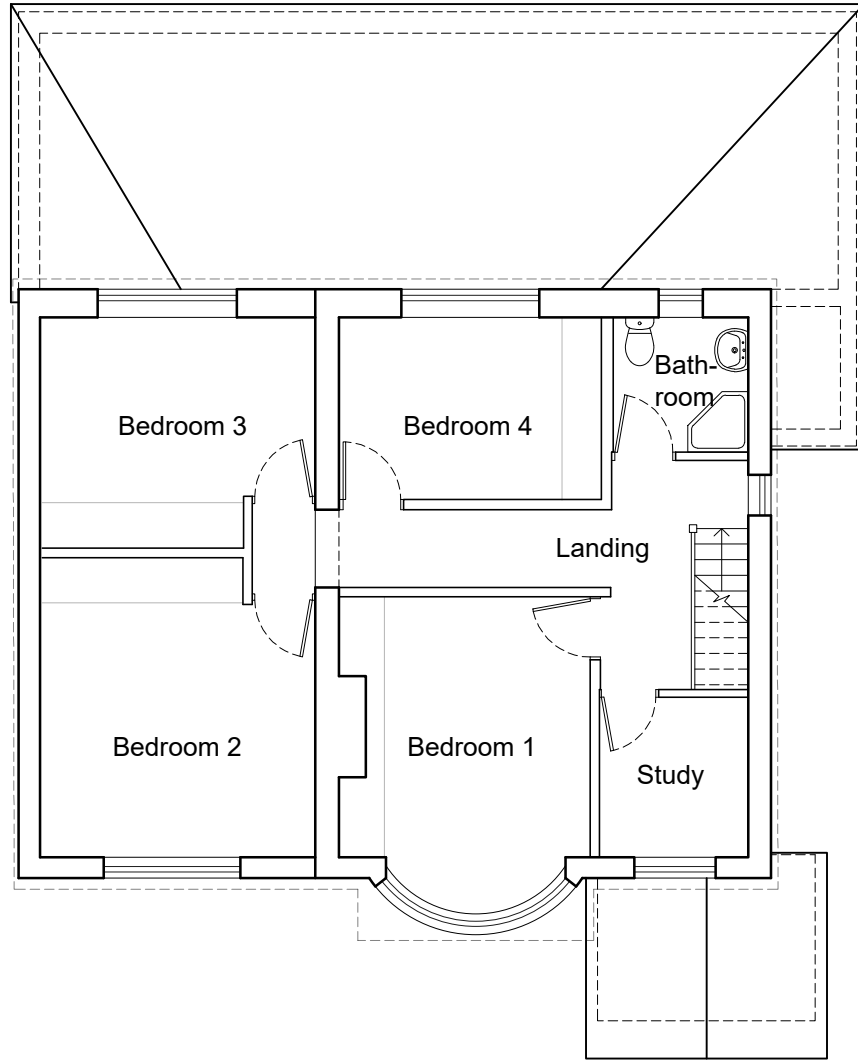

First Floor Plan
As Existing

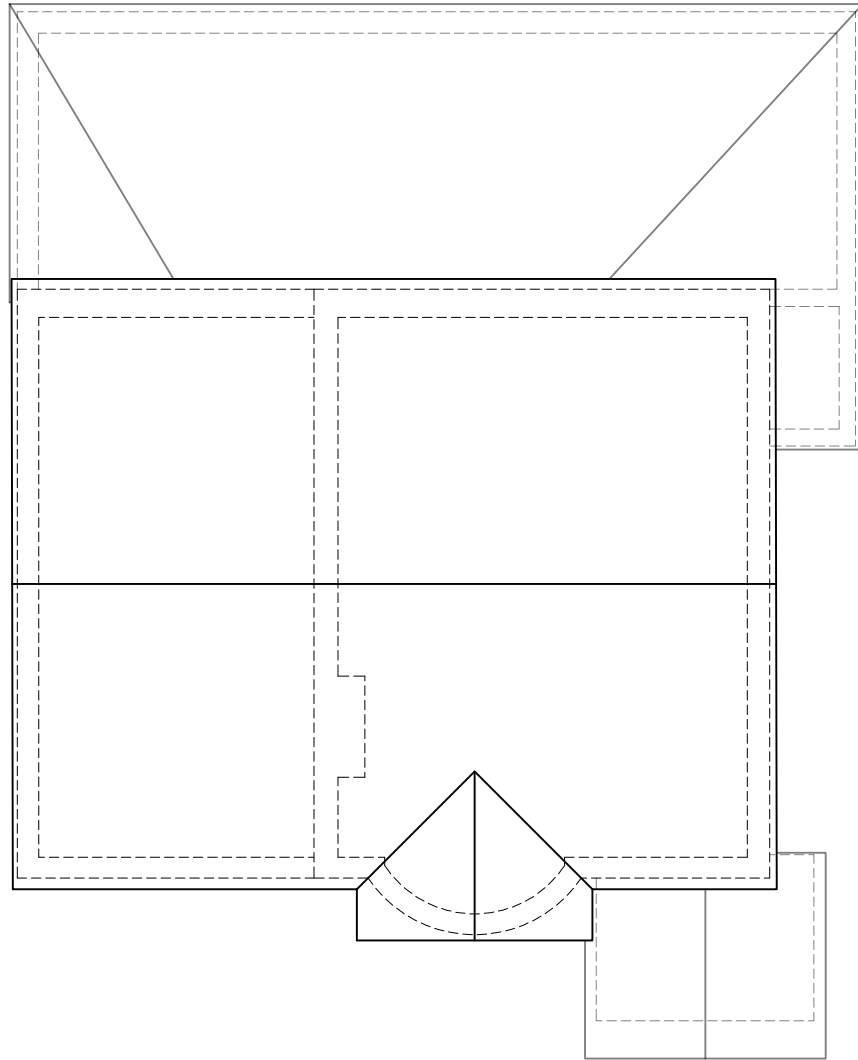

Roof Plan
As Existing

