

NOTES

Do not scale

Verify all dimensions on site before commencing any work or preparing any shop drawings

All building materials, components and workmanship to comply with the appropriate Public Health Acts, Building Regulations, British & European Standards and Codes of Practice and to the appropriate manufacturers recommendations.

For all specialist work see relevant drawings

All schemes to be set out completely including buildings, roads, drainage and levels prior to the commencement of works

Sites to be checked against Land Registry plans and any necessary Easements to be established


Any discrepancies, errors or omissions to be reported to the architect for further instructions before commencement of works

K		
J		
H		
G		
F		
E		
D		
C		
B		
A	27.03.2024	Planning Issue
	Date	Revisions
		By


DAC
Architects

21 Stone Street, Gravesend, Kent, DA11 0NP
Tel: 01474 566996 Fax: 01474 320374
Design@DACarchitects.co.uk


Project Title		
388 Rochester Road Gravesend Kent DA12 4TT		
Client		
Mr Jasbir Bhangle		
Drawing Title		
Floor Plans		
As Proposed		
Scale	Date	Drawn By
1:100 @ A1	12.03.2024	LW
Project No.	Dwg. No.	Rev.
5423	D-14	A

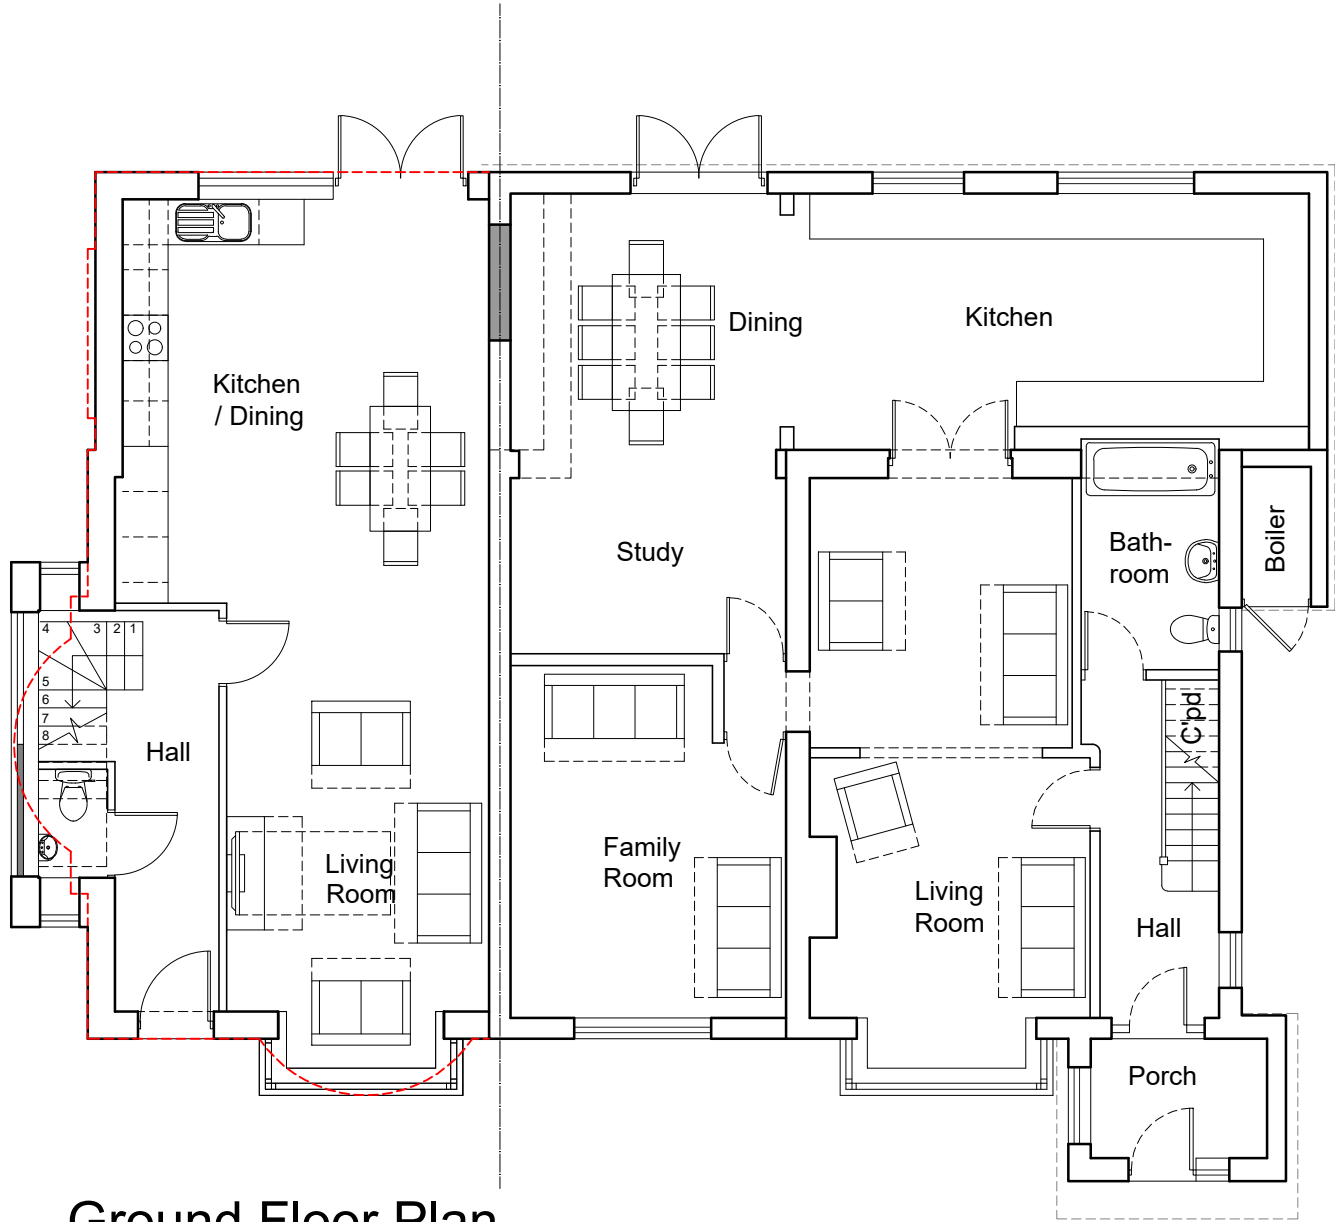


Ground Floor Plan
As Proposed

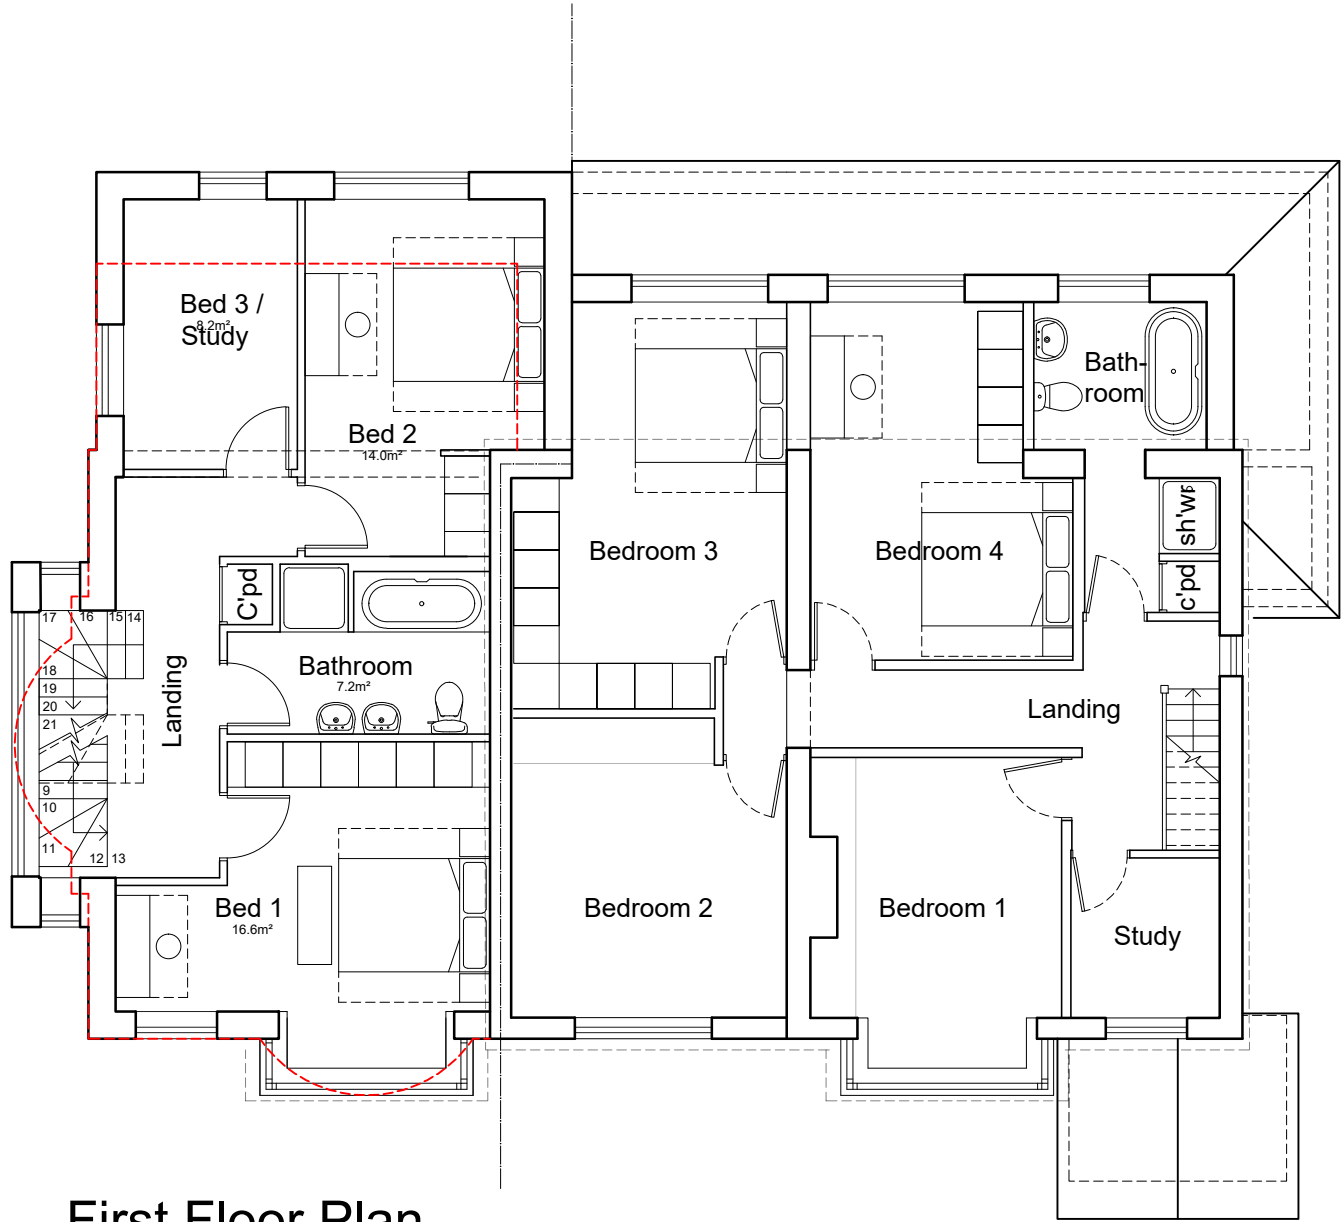

First Floor Plan
As Proposed

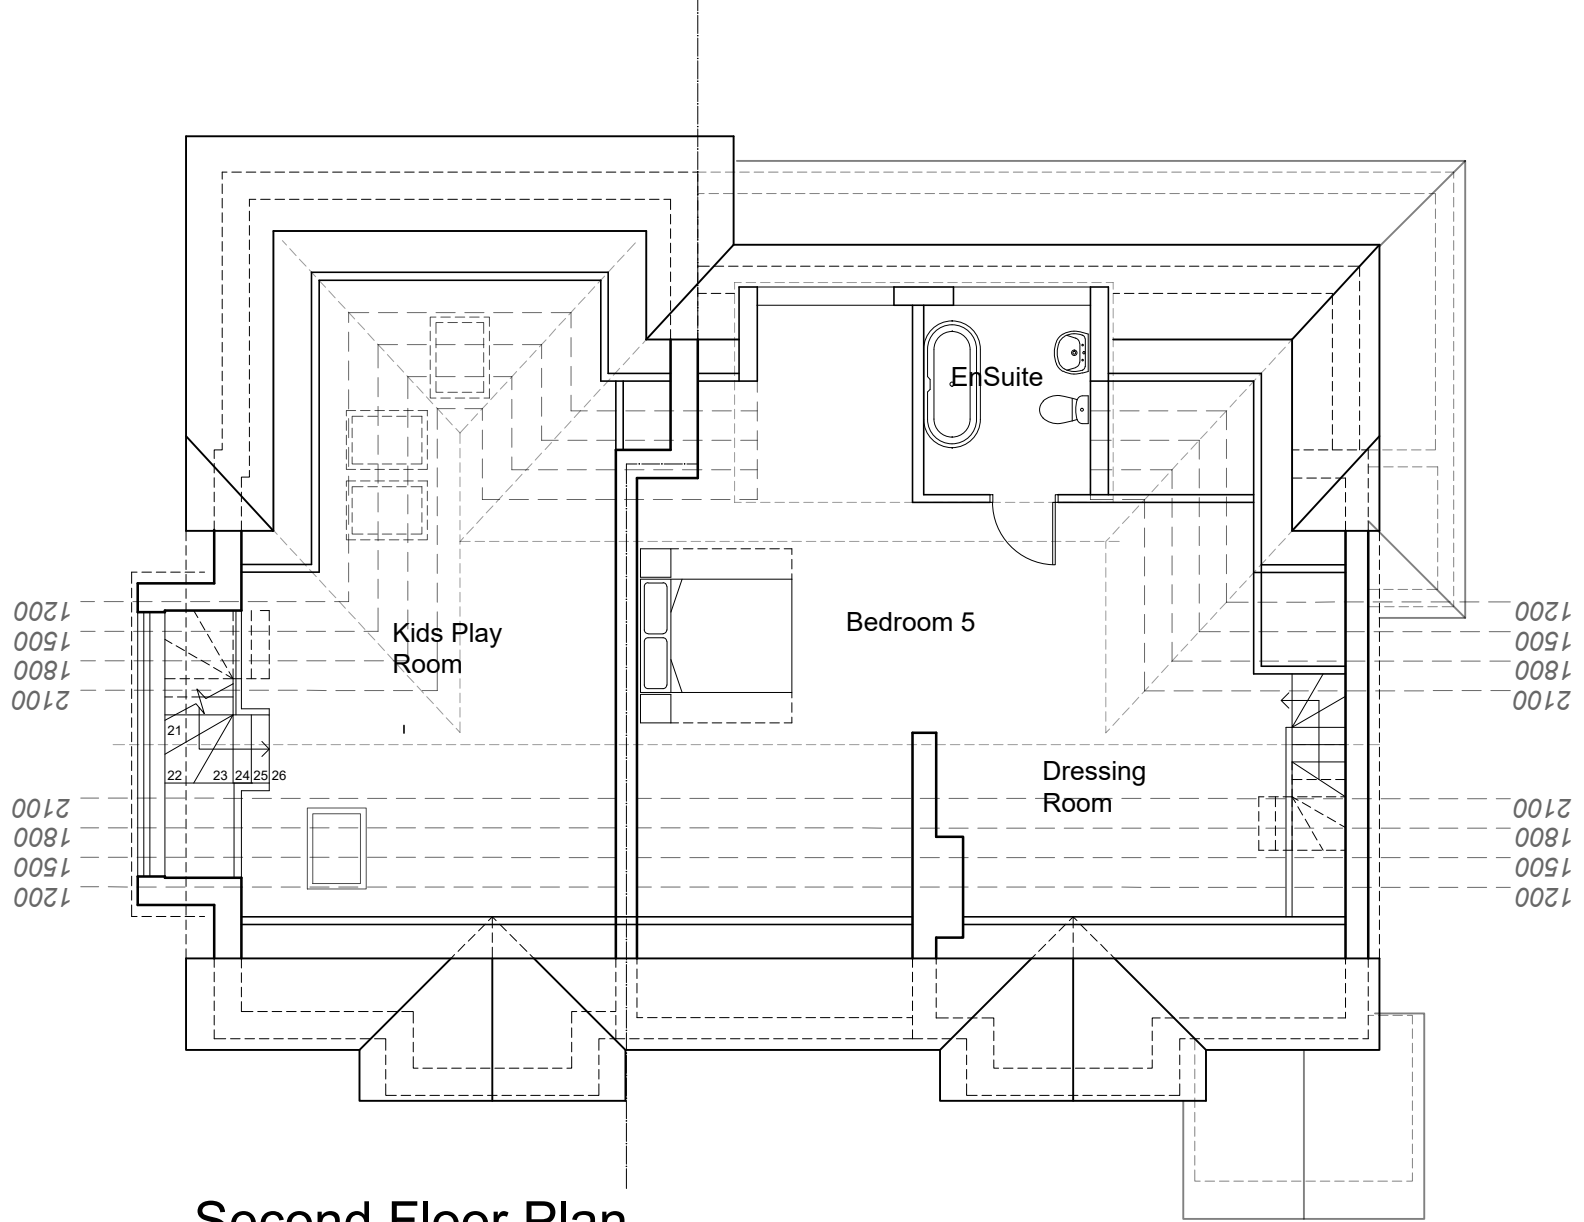

Second Floor Plan
As Proposed

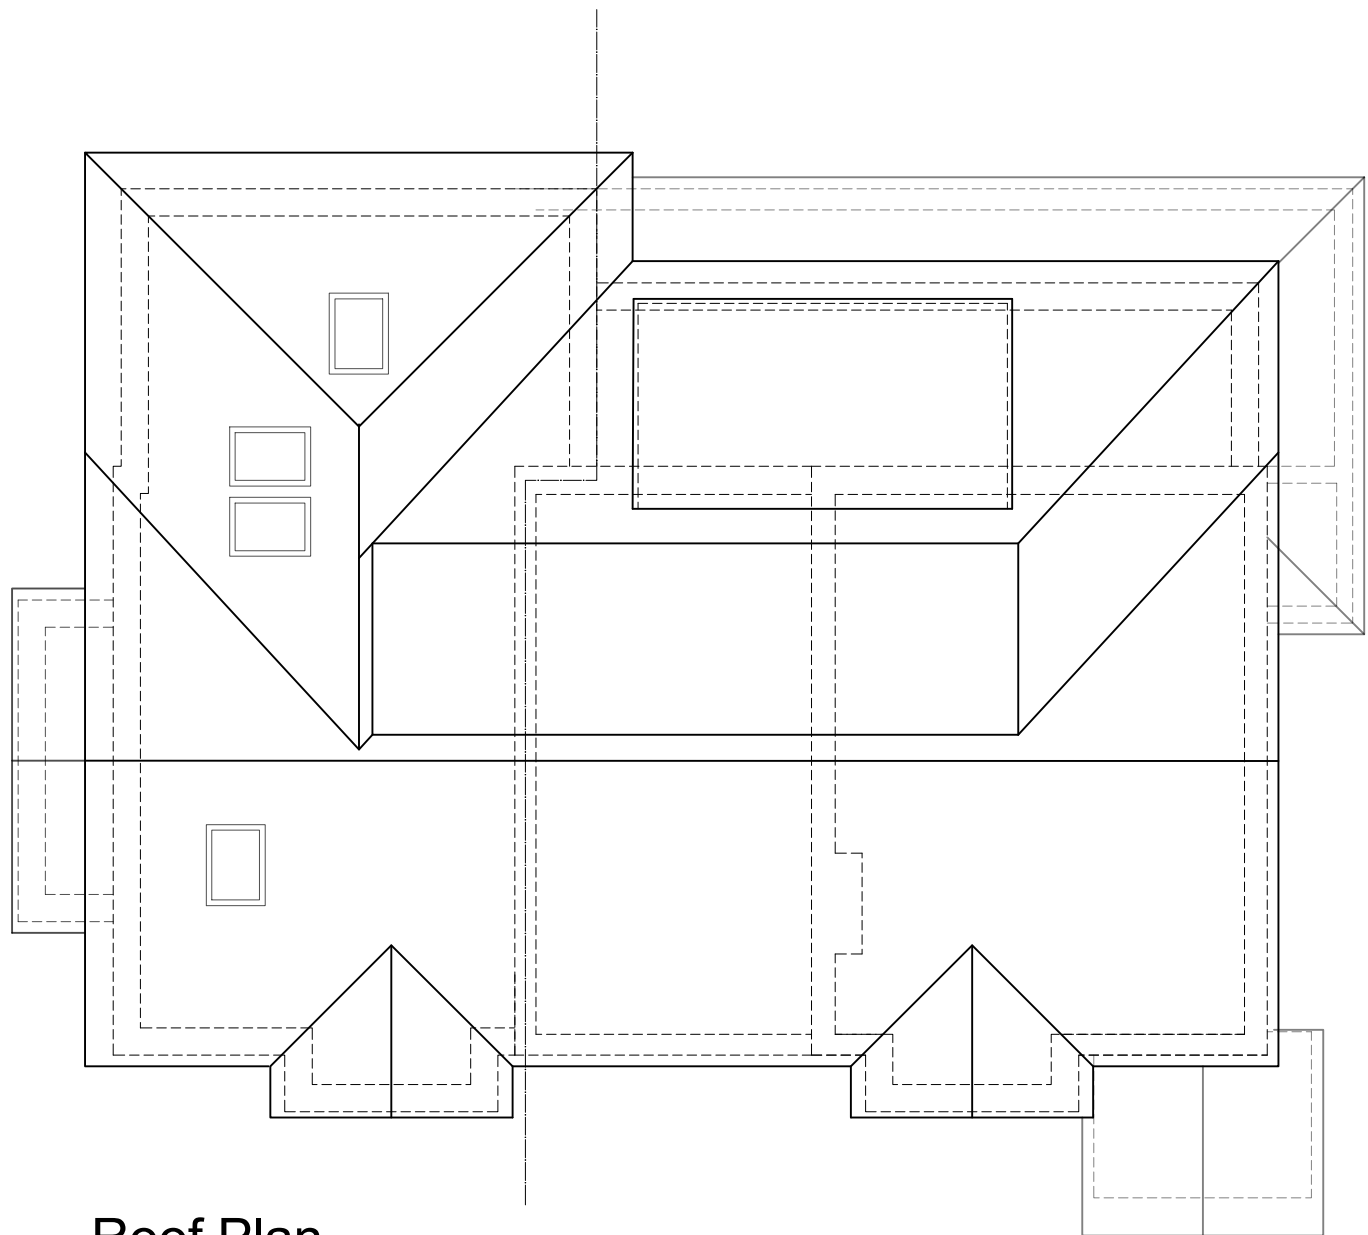

Roof Plan
As Proposed

