






EXISTING FRONT ELEVATION

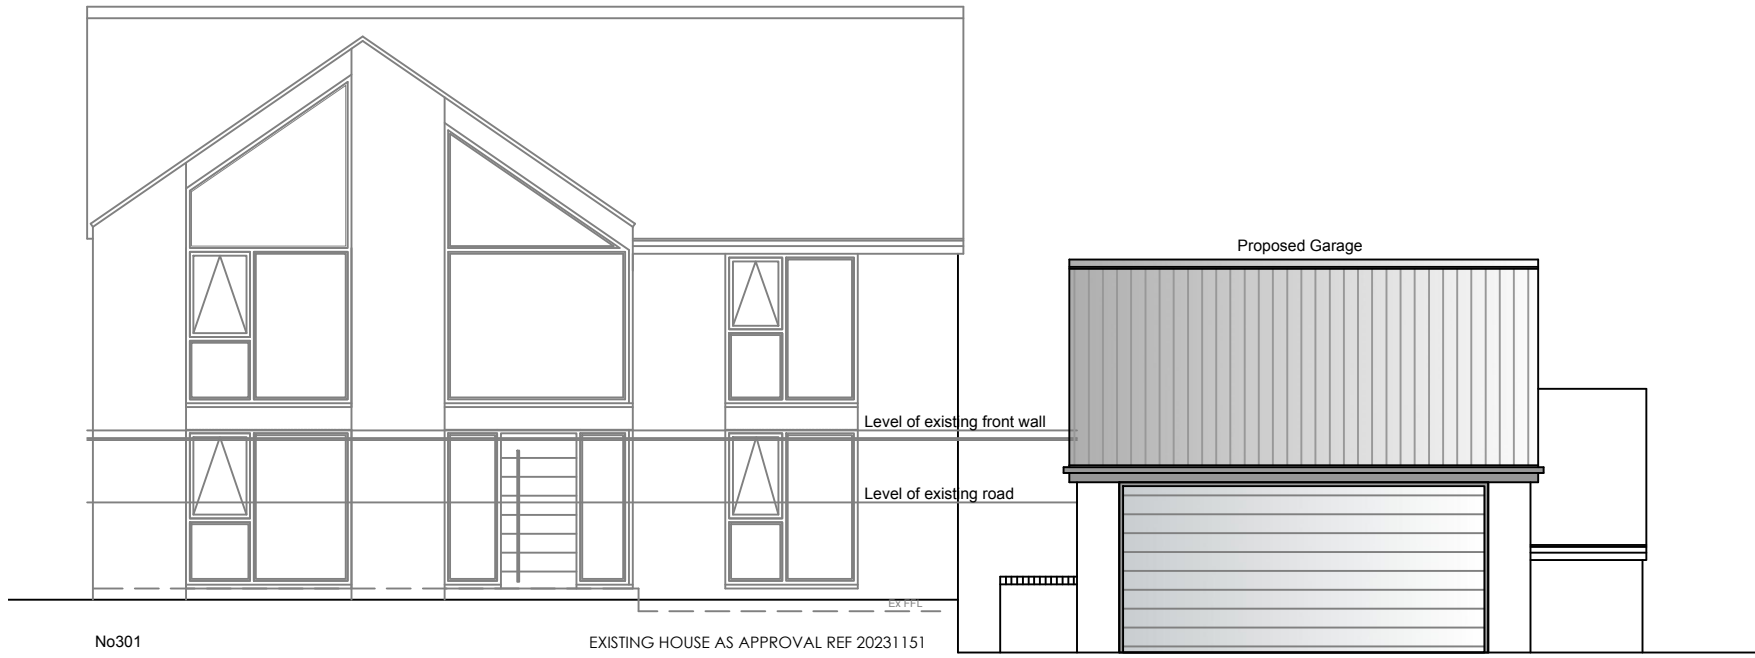


PROPOSED FRONT ELEVATION

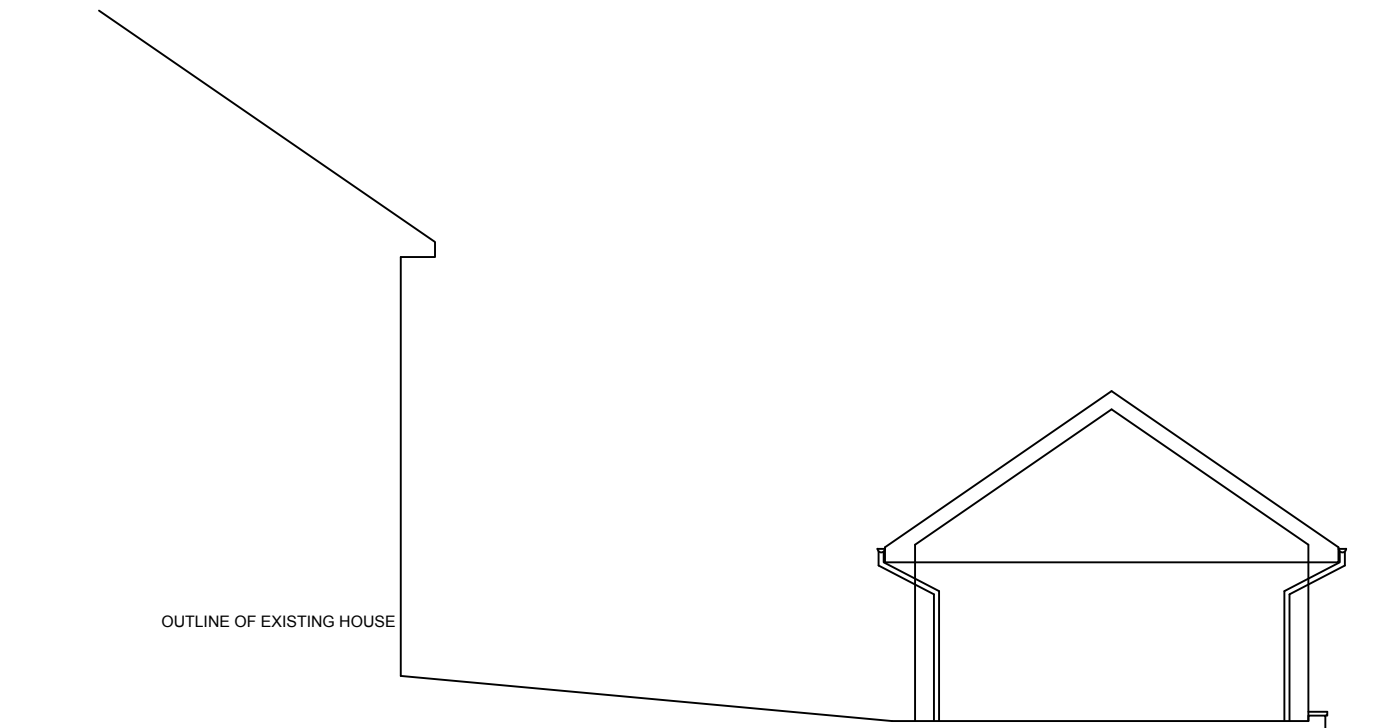


EXISTING REAR ELEVATION

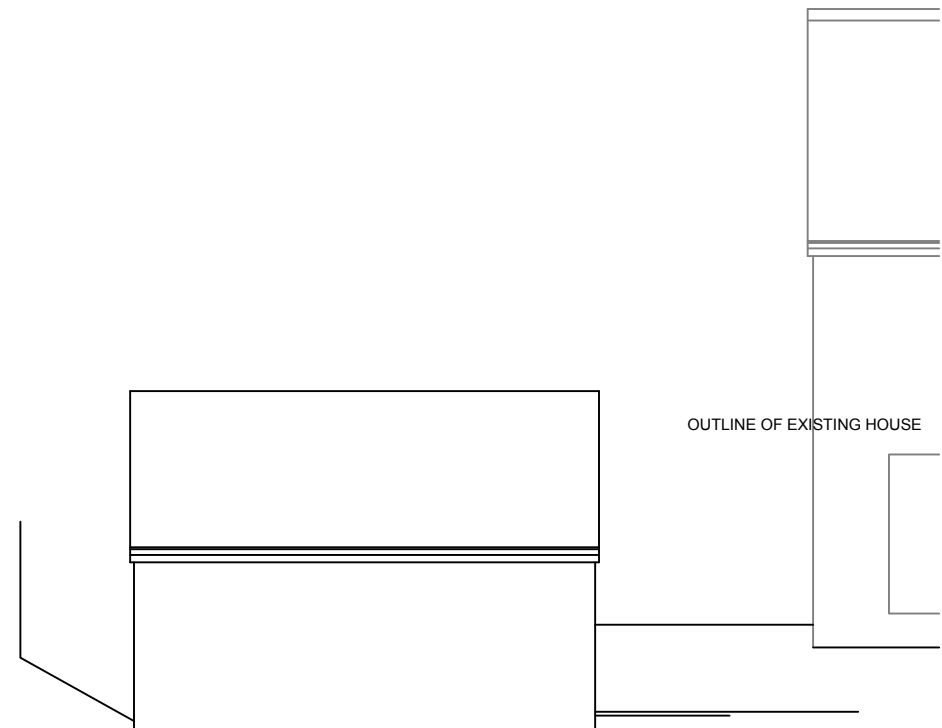


EXISTING SIDE ELEVATION

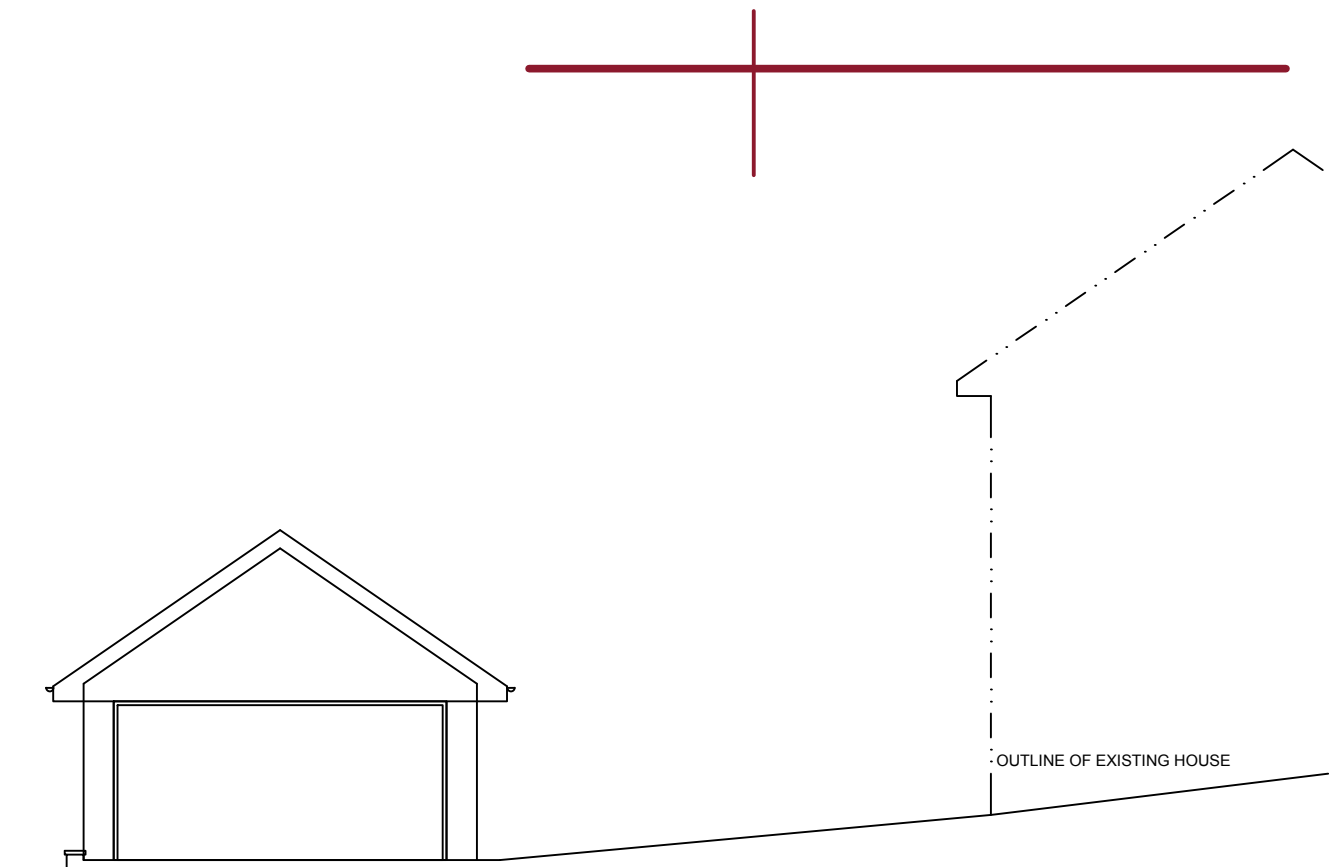


EXISTING FRONT ELEVATION

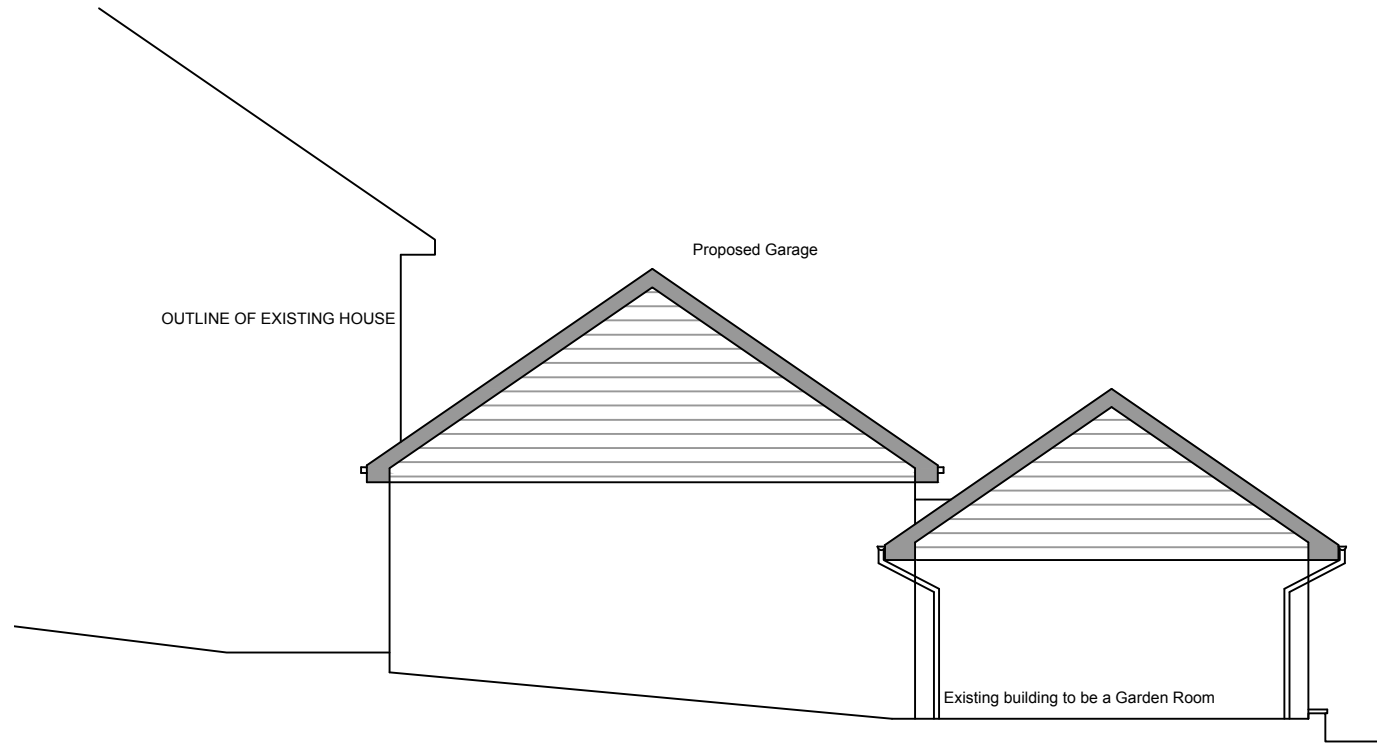


PROPOSED REAR ELEVATION

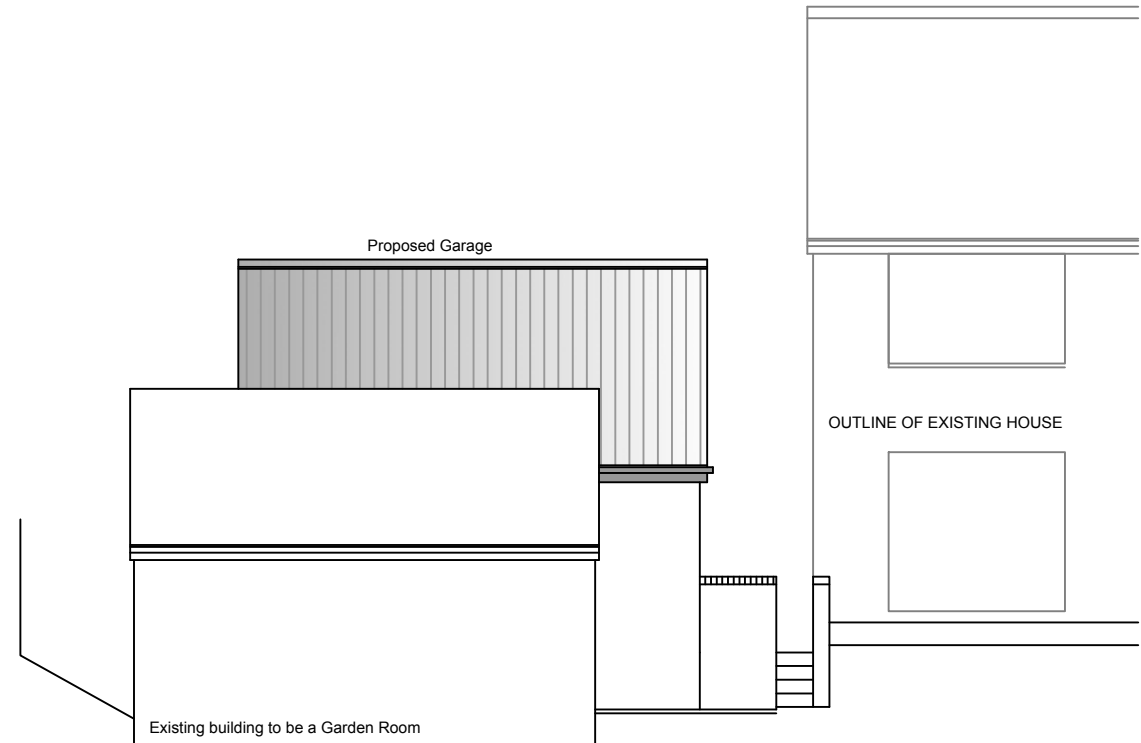


PROPOSED SIDE ELEVATION

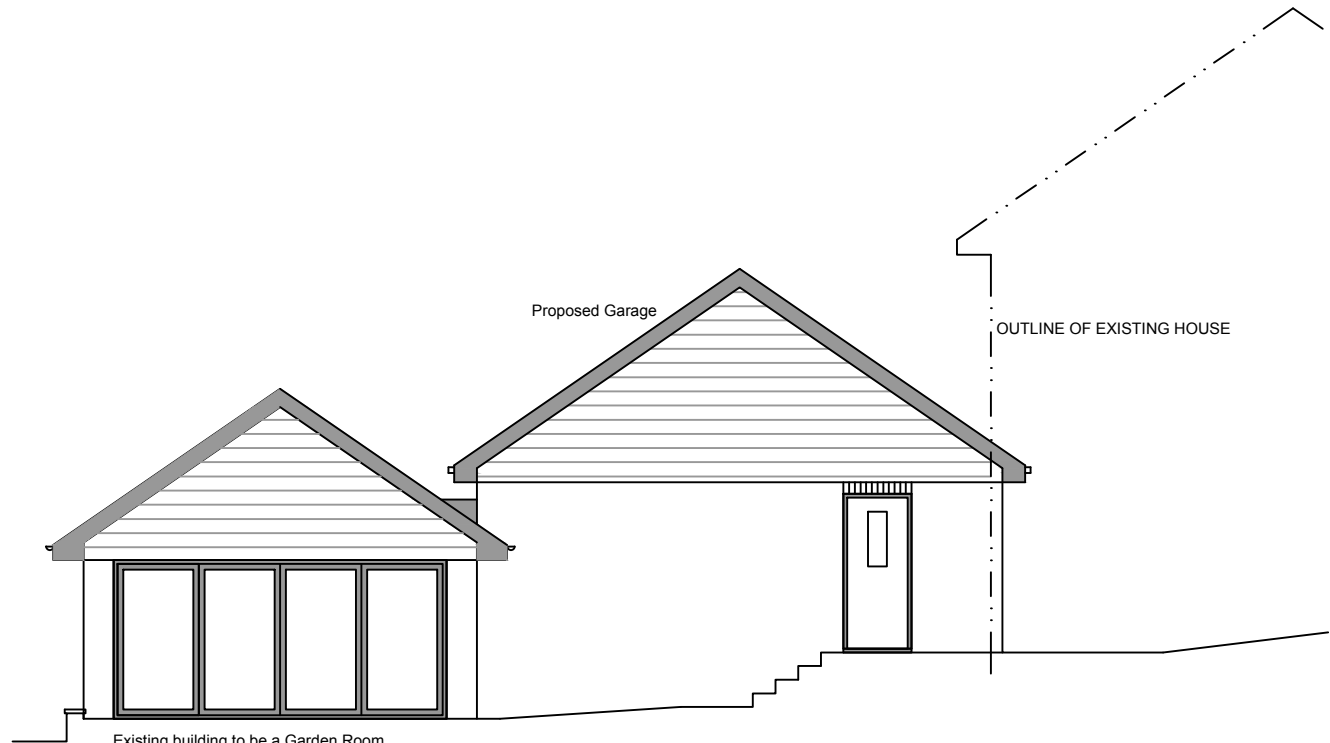


PROPOSED FRONT ELEVATION

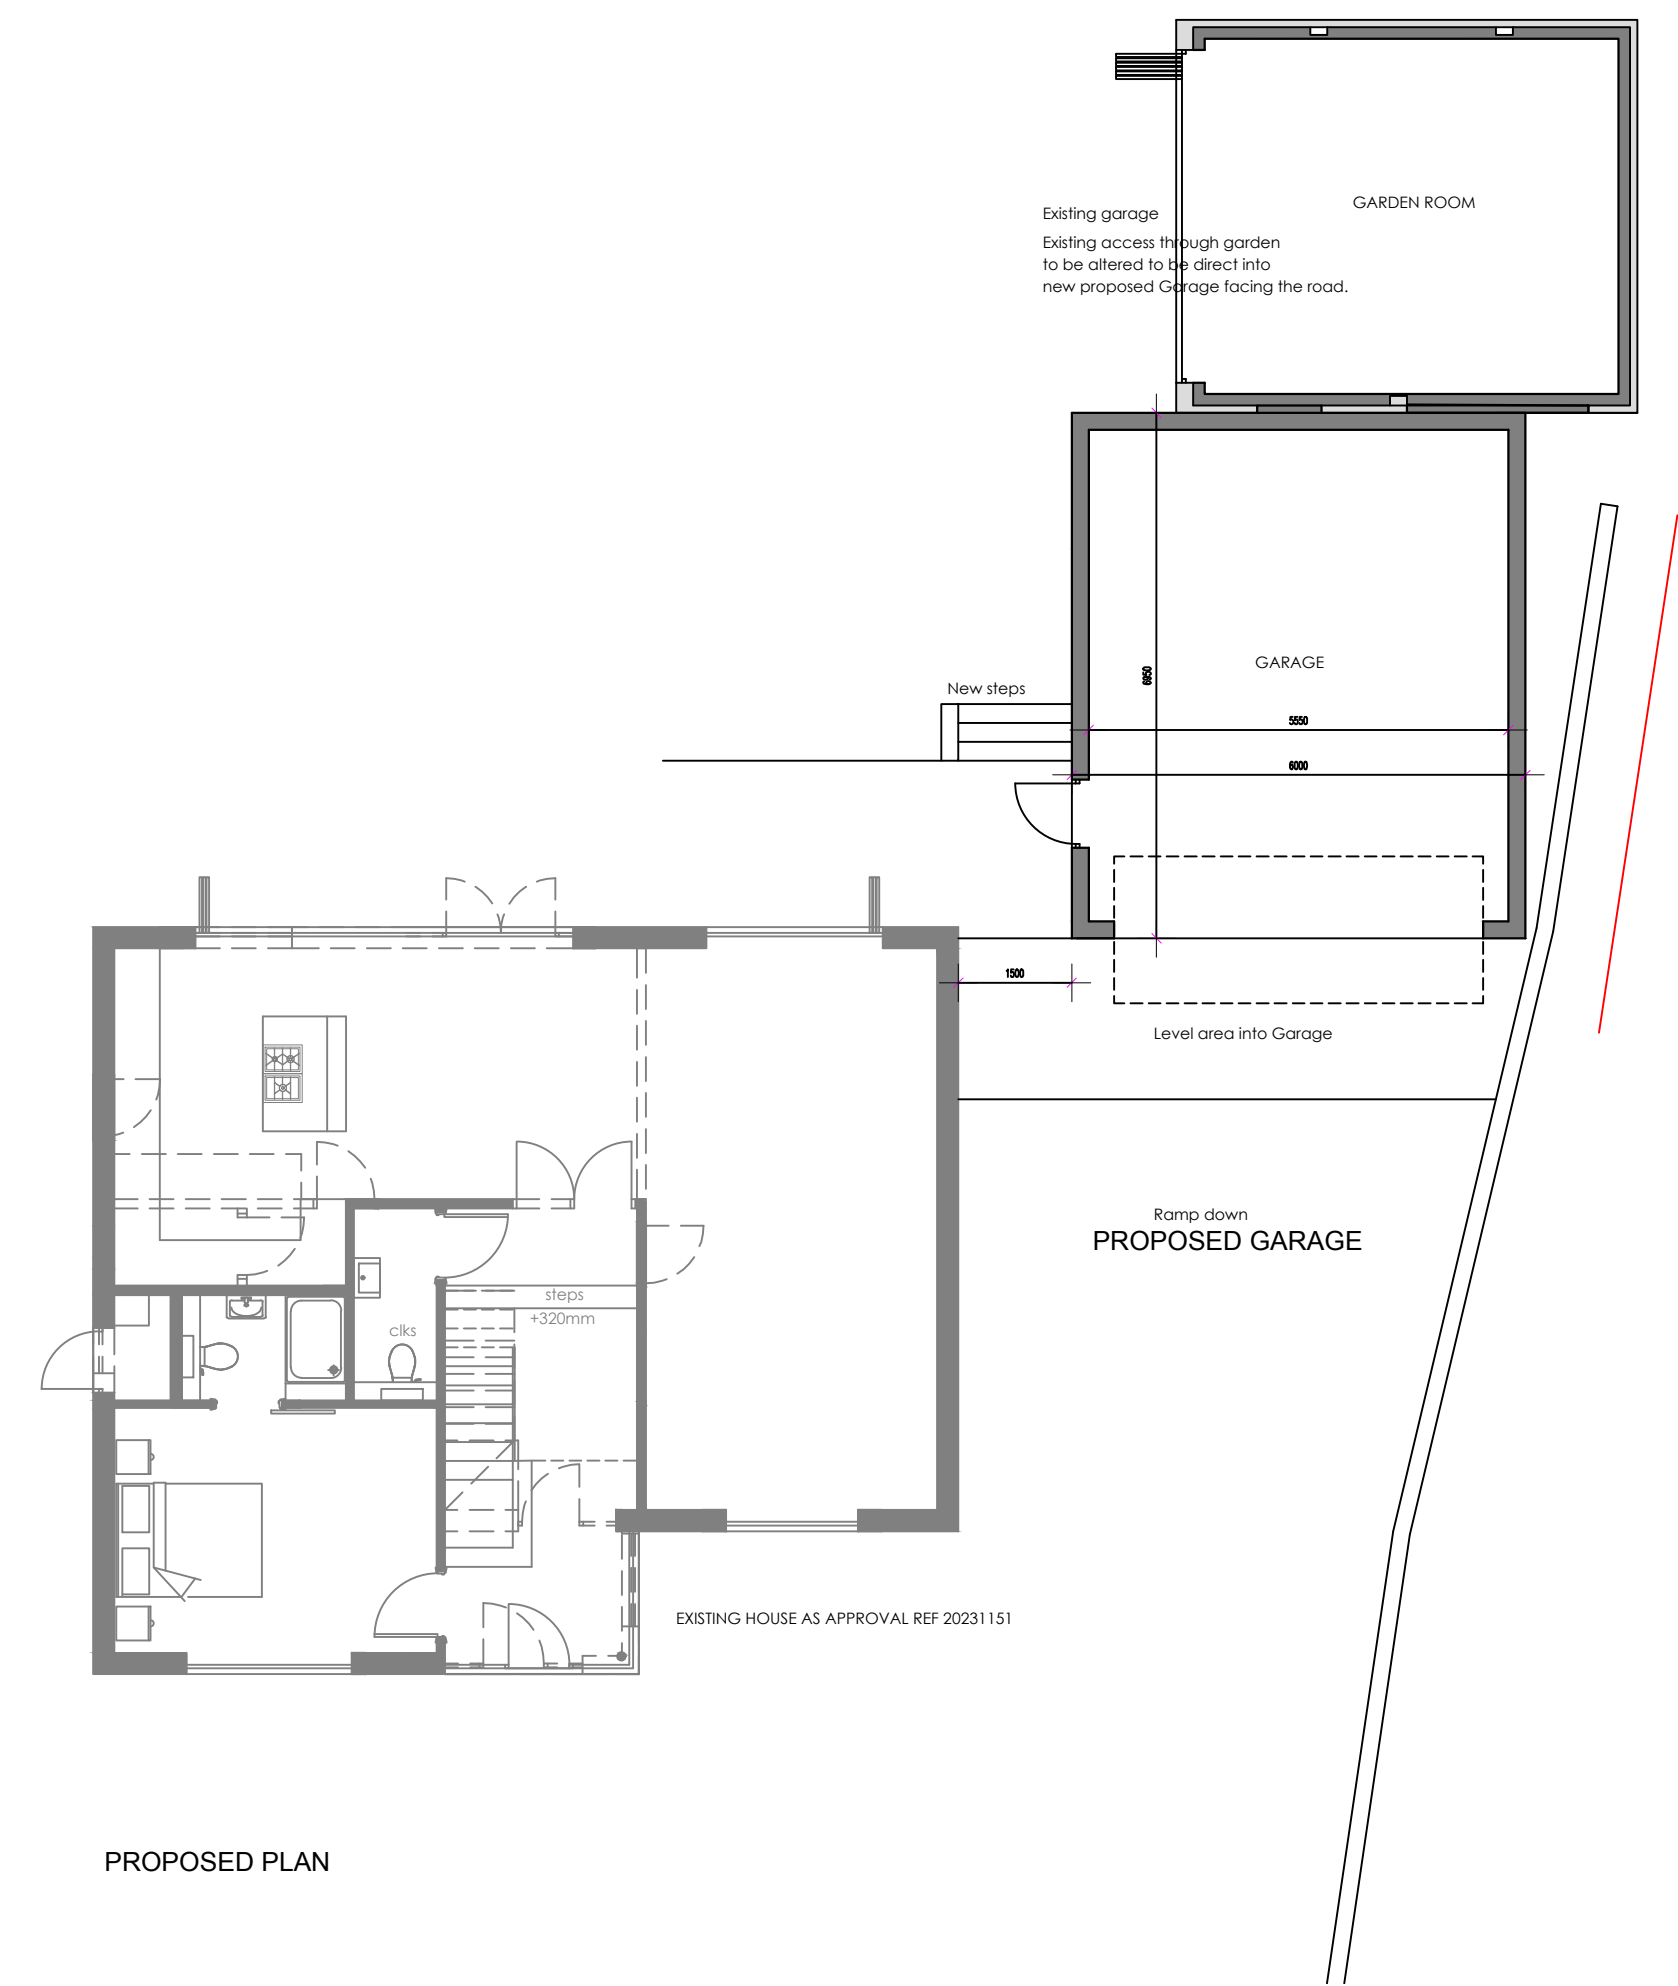


PROPOSED PLAN

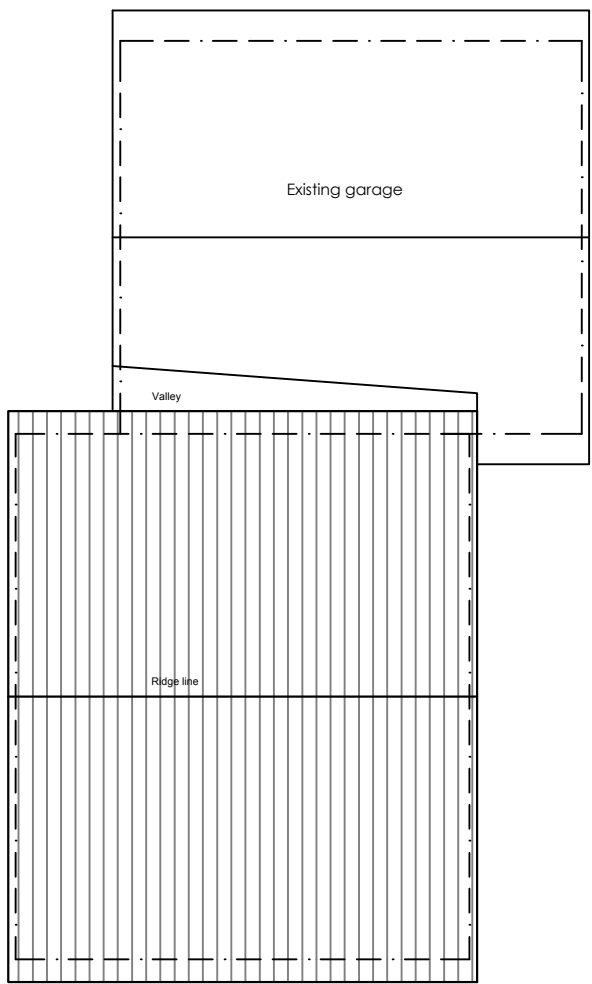


PROPOSED ROOF PLAN

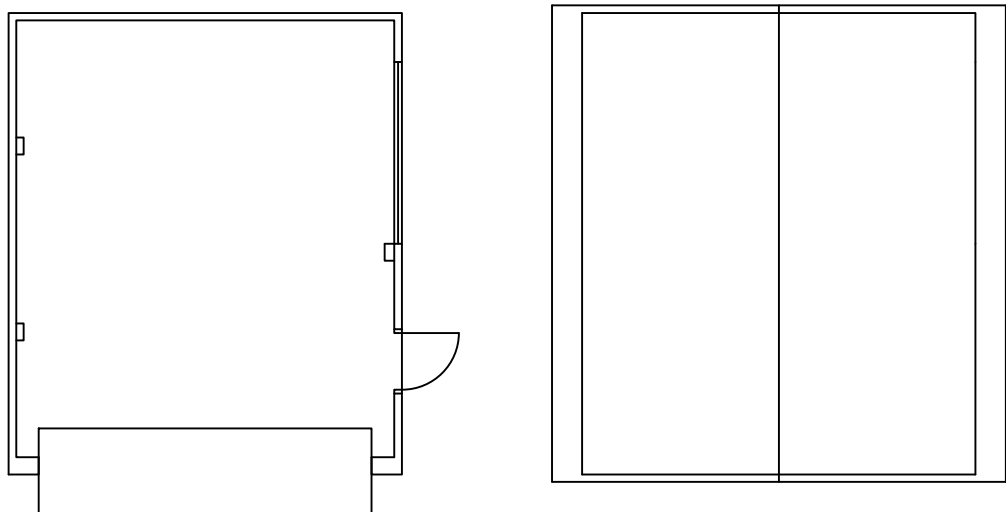

EXISTING FLOOR PLAN

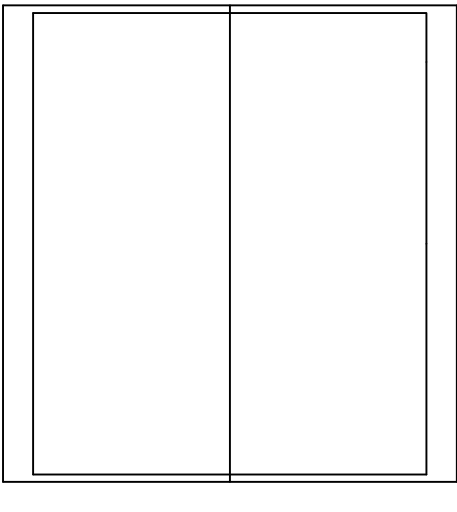

EXISTING ROOF PLAN

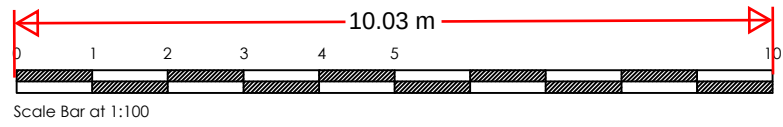

Scale Bar of 1:100

Revision	Date	Description
Status PLANNING		
Mark Carter ASSOCIATES Architectural Design		
design studio priestfield stadium gillingham kent ME7 4DD tel 01634 304700 fax 01634 850986 e mail: markcarter.design@virgin.net		
Client MR TODD BENETT		
Drawing Title FLOOR PLANS AND ELEVATIONS		
Project Title PROPOSED GARAGE AT No301 WROTHAM ROAD		
Scale 1:100	Date MARCH 24	Drawn MC
Drawing No 3522 - 001	Rev A	