

Notes

- 1. ALL DIMENSIONS ARE IN MILLIMETRES AND LEVELS IN METRES.
- 2. THIS DRAWING TO BE READ IN CONJUNCTION WITH RELEVANT ARCHITECT'S AND ENGINEER'S DRAWINGS AND SPECIFICATIONS.

P2	16.11.2022	ST	
P1	07.12.2021	ST	
Rev.	Date	By	Details of Revision
Client: MR K SINGH			

Address: 23 PINE AVENUE, GRAVESEND, DA12 1QY

Project SINGLE STOREY REAR EXTENSION

Title: GROUND FLOOR PLAN

DESIGN TEAM

8 FARM VALE, BEXLEY, DA5 1NU


ARCHITECTURAL/CIVIL & STRUCTURAL ENGINEERS



Status : PRIOR NOTIFICATION

Drawn by	A3@Scales 1:100		
Date	Eng.	Chk.	App'd.
DEC 2021			
File Ref.			

Drawing No.	Sheet No.
01/DT/08/2022	1

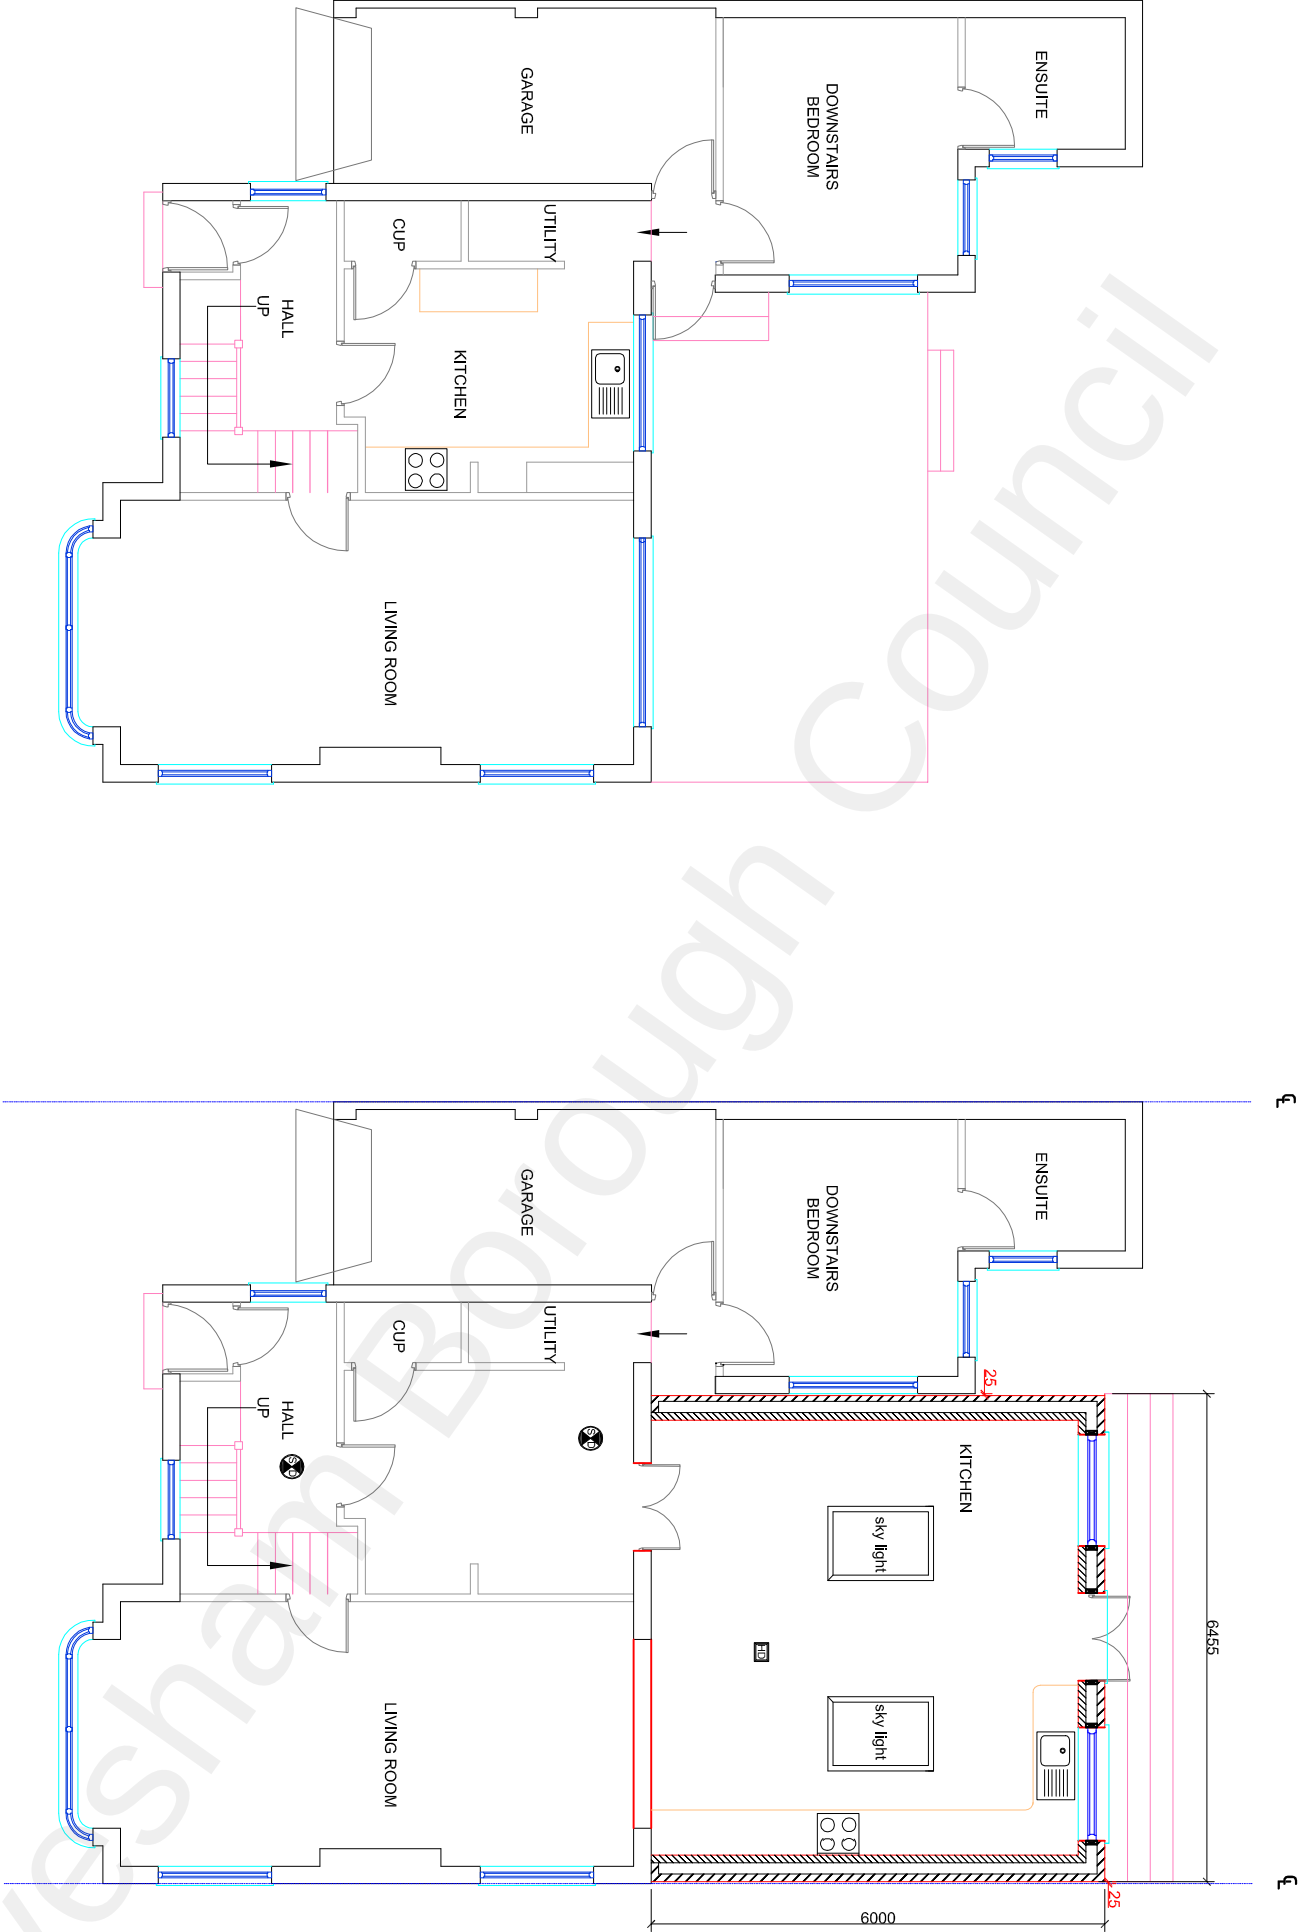

- HEAT DETECTOR WITH SOUNDER
- SMOKE DETECTOR WITH BATTERY BACK UP