

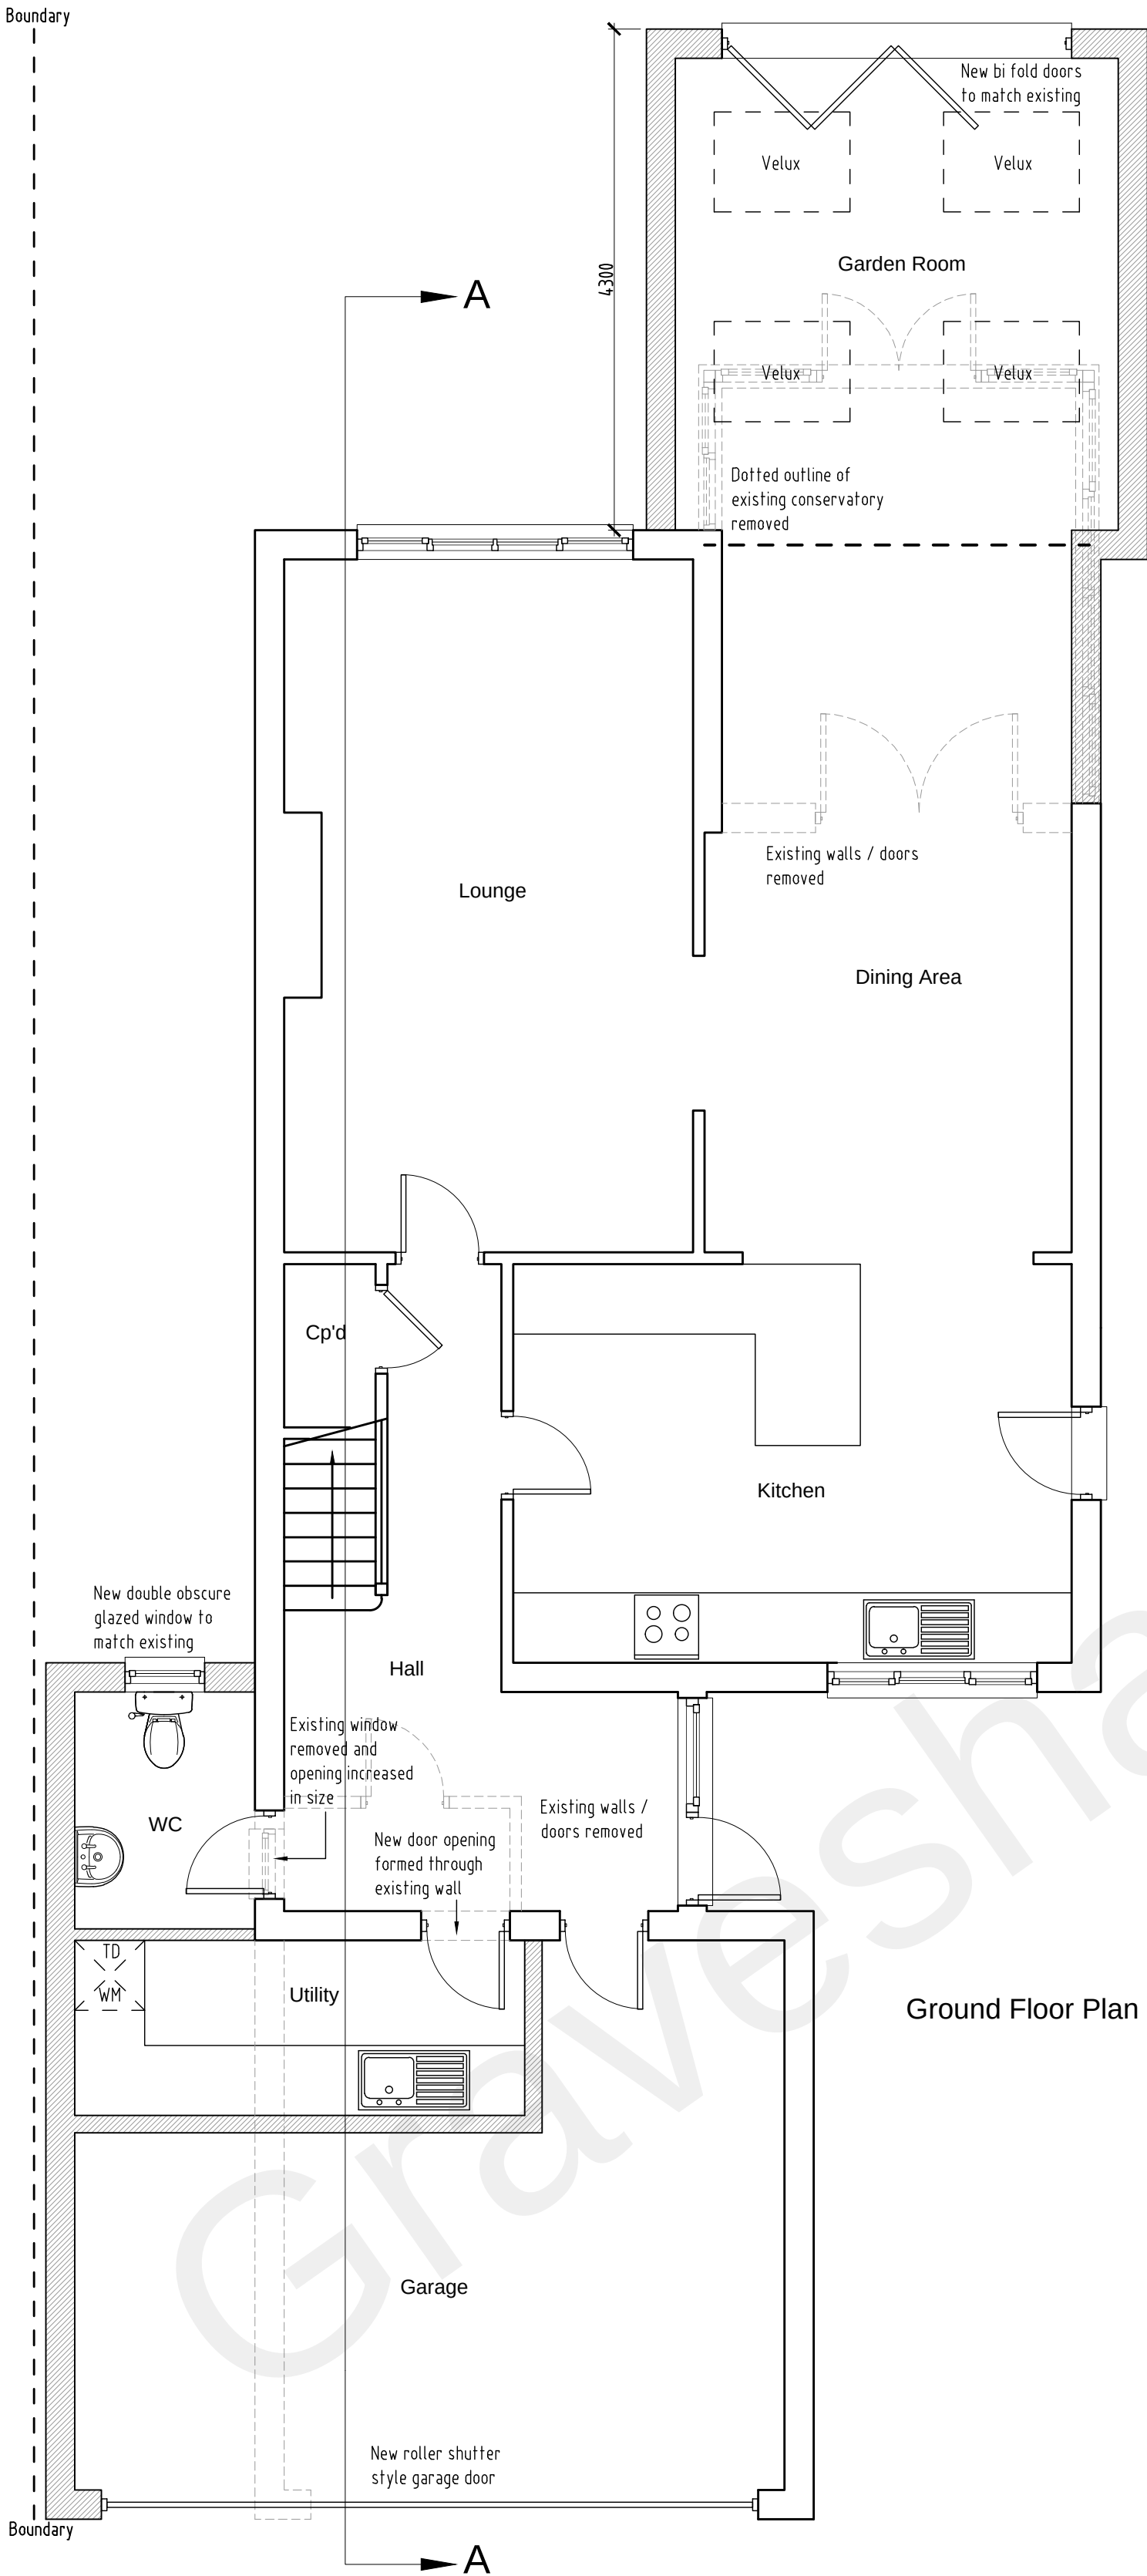


Note:-

- All dimensions where indicated are approximate and are for guidance purposes only. Actual dimensions should be checked on site.
- For proposed elevations see drawing 2021-174 - 005.
- For proposed section see drawing 2021-174 - 006.
- Contractor to assume design responsibility under CDM2015.
- Note, all structural information noted should be checked against detailed structural engineers information / calculation sheets.

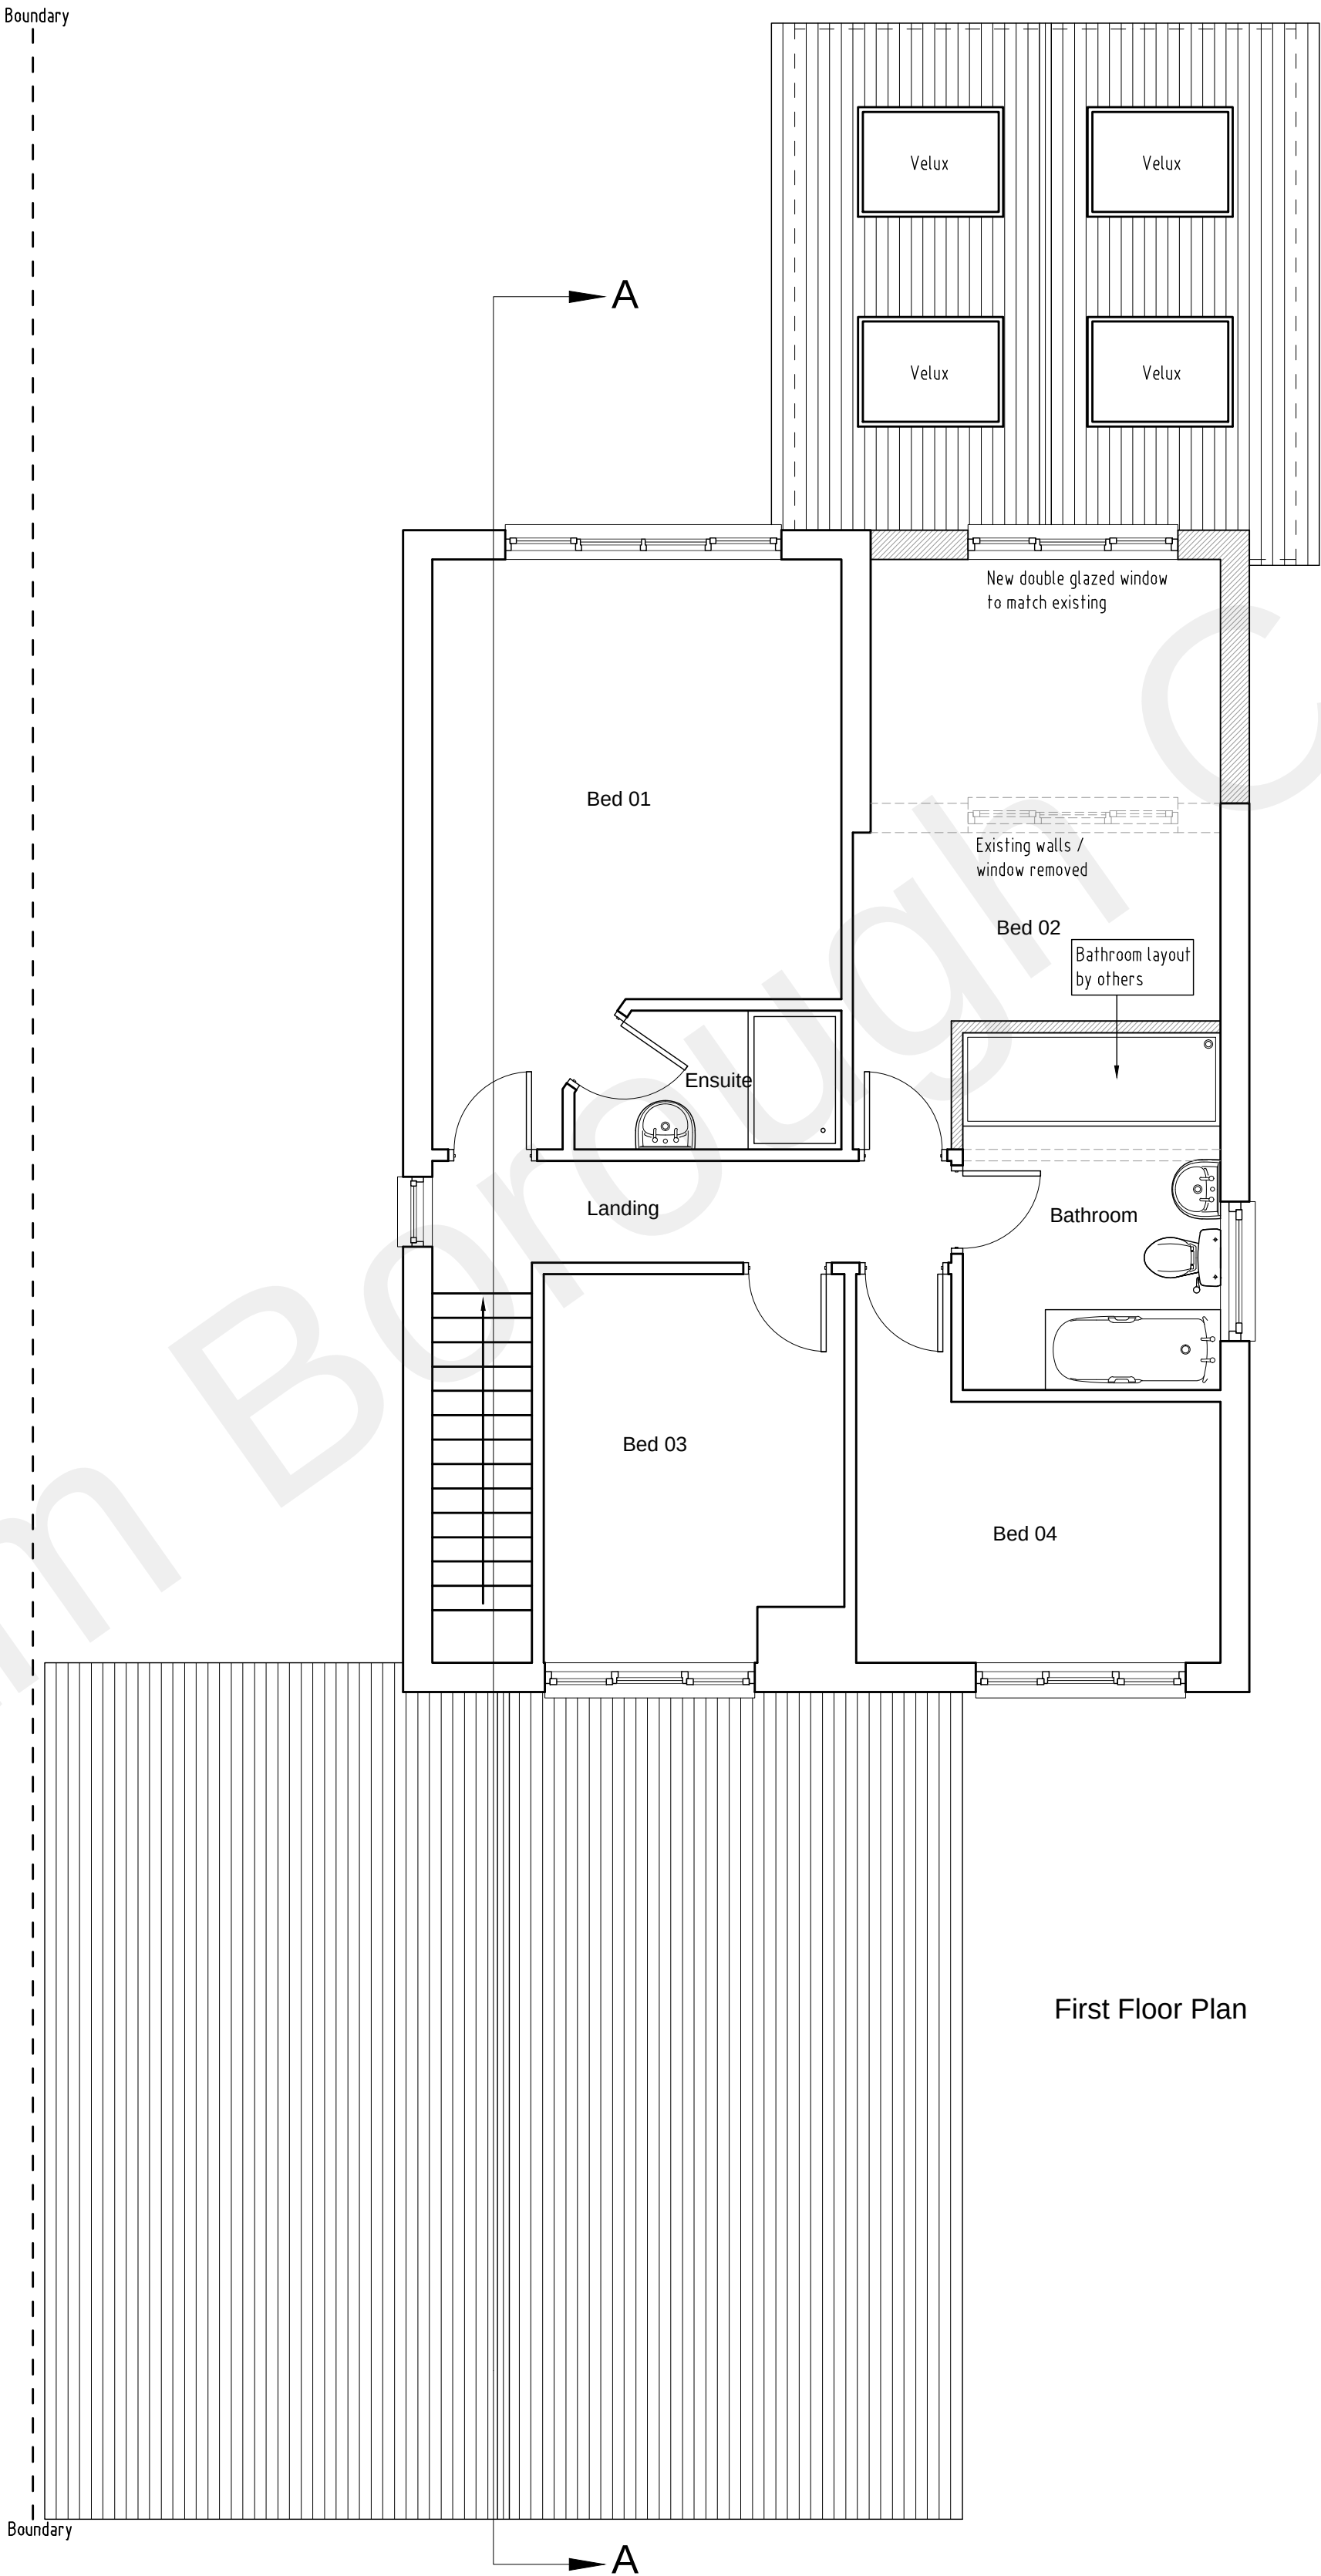

Ground Floor Plan

 

First Floor Plan

REV	DESCRIPTION	DATE	INT	CHKD
STATUS	FOR INFORMATION			

Client
Mr & Mrs Oakley

Project
Beechcroft, Wrotham Road,
Meopham, Kent. DA13 0AQ

Title
Proposed Floor Plans

Scale 1:50@A1	Date 02.08.21	Drawn N/A	Checked N/A
Project No: 2021-174	Drawing No. 004	Revision ~	