



The Contractor is to check all dimensions on site and report any discrepancies to the Contract Administrator. This drawing is to be read in conjunction with all other standard documentation.

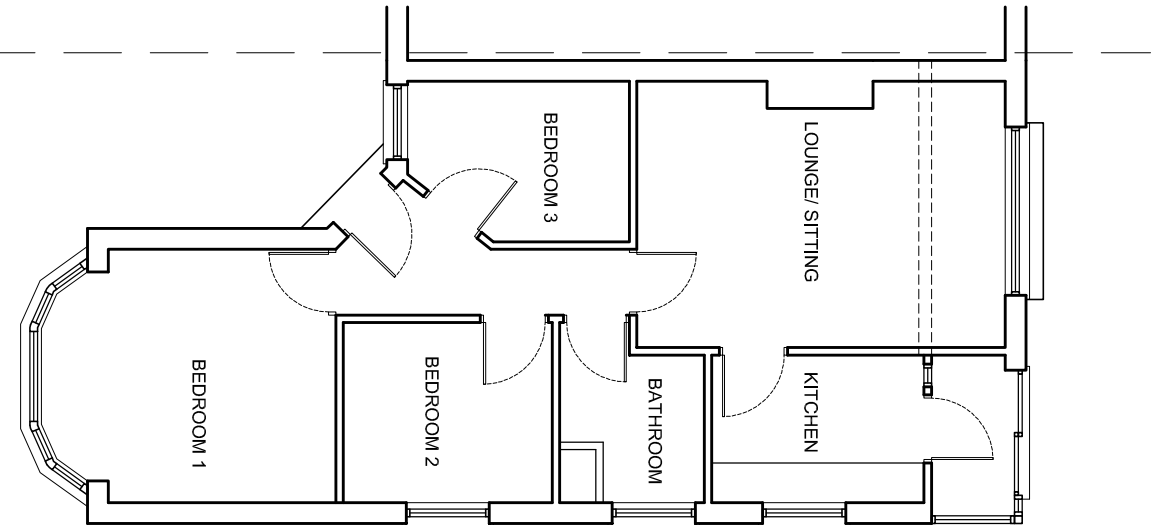


EXISTING GROUND FLOOR PLAN

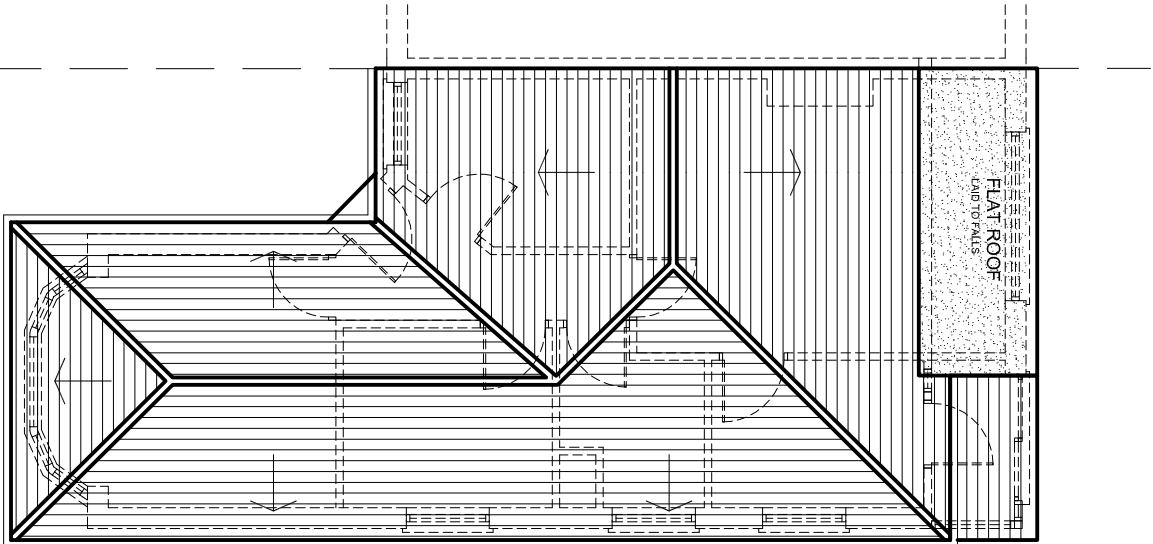

EXISTING ROOF PLAN



LOCATION PLAN - SCALE 1:1250

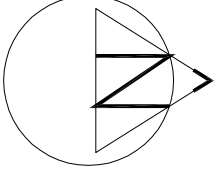

rev.	description	date	chkd.
	93 Colmandene Crescent, Orpington, Kent BR5 2RA		
	020 3004 9238		
	07931 931 035		
	s.nappal@dapconsultants.co.uk		
	www.dapconsultants.co.uk		

project :
180 Coyler Road,
Northfleet

drawing title :

Existing Floor Plans

drawn: SN	chkd : SS	date: 15.05.2023
status: Planning		scale: 1:100@A3
proj no : 2572	drg no: 01	rev no: