




The Contractor is to check all dimensions on site and report any discrepancies to the Contract Administrator. This drawing is to be read in conjunction with all other standard documentation.

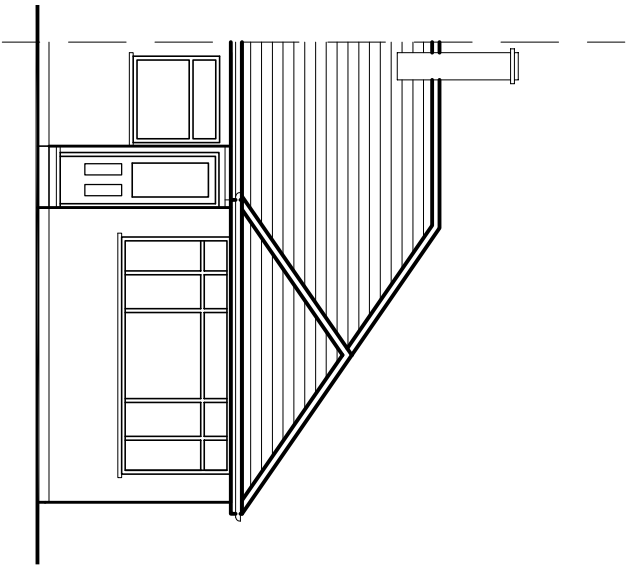

EXISTING FRONT ELEVATION

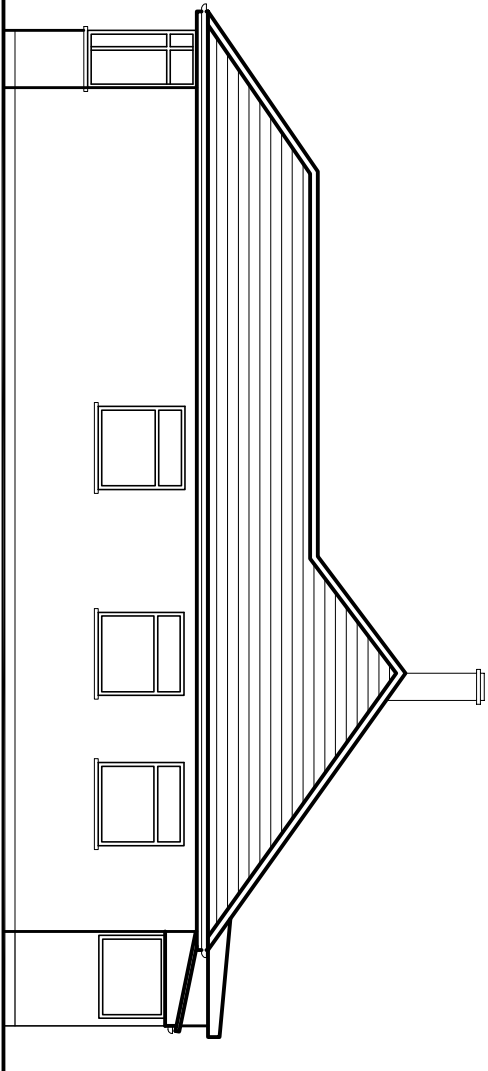

EXISTING SIDE ELEVATION

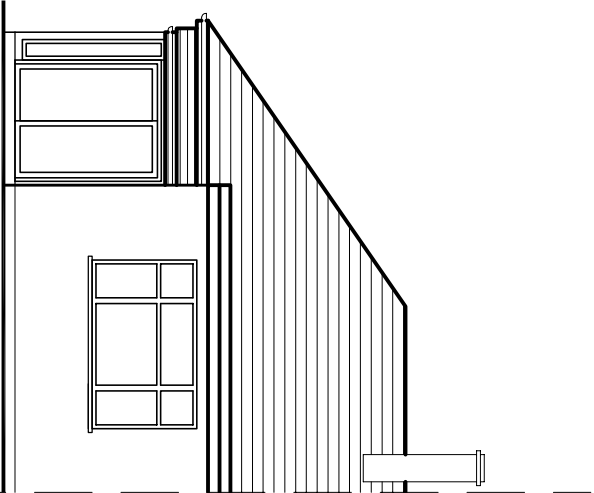

EXISTING REAR ELEVATION

rev.	description	date	chkd.
Design And Plan CONSULTANTS 93 Colmandene Crescent, Orpington, Kent BR5 2RA 020 3004 9238 07931 931 035 s.nappal@dapconsultants.co.uk www.dapconsultants.co.uk			

project :
**180 Coyler Road,
Northfleet**

drawing title :

Existing Elevations

drawn: SN	chkd : SS	date:15.05.2023
status: Planning		scale:1:100@A3
proj no : 2572	drg no: 02	rev no: