




The Contractor is to check all dimensions on site and report any discrepancies to the Contract Administrator. This drawing is to be read in conjunction with all other standard documentation.

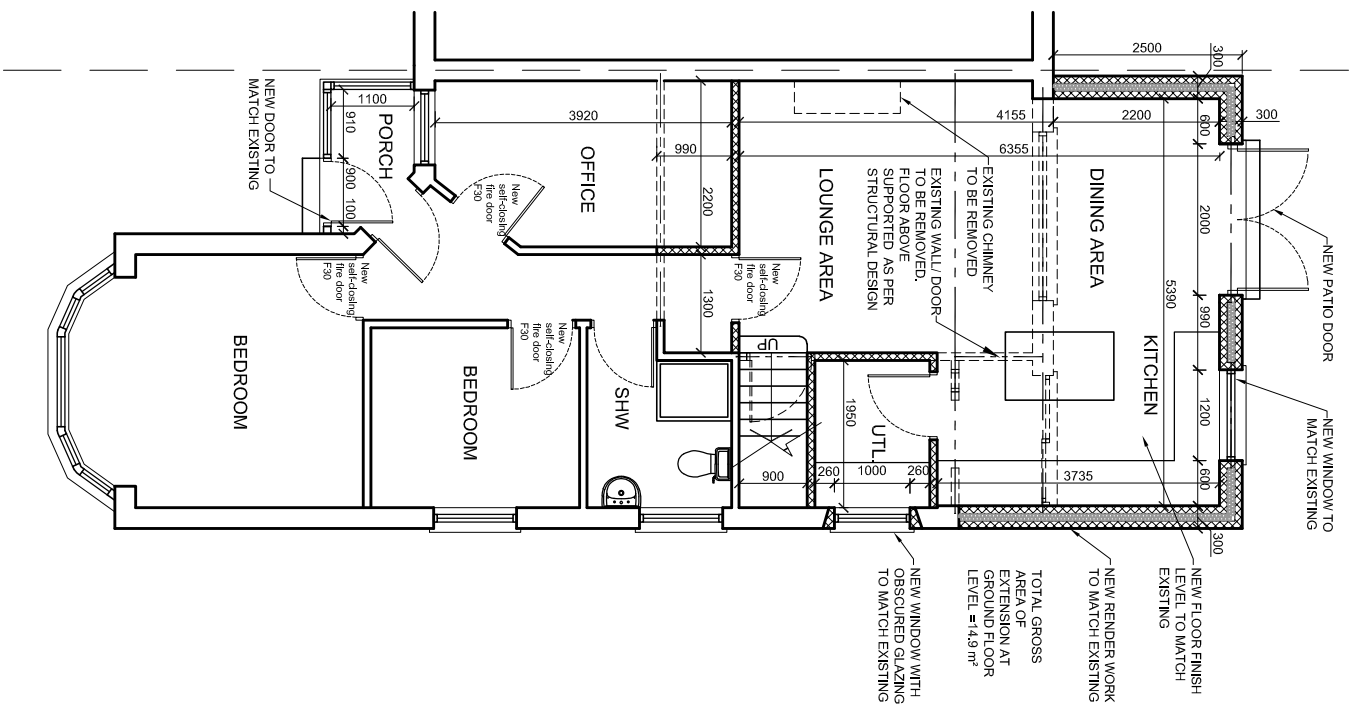

PROPOSED GROUND FLOOR PLAN

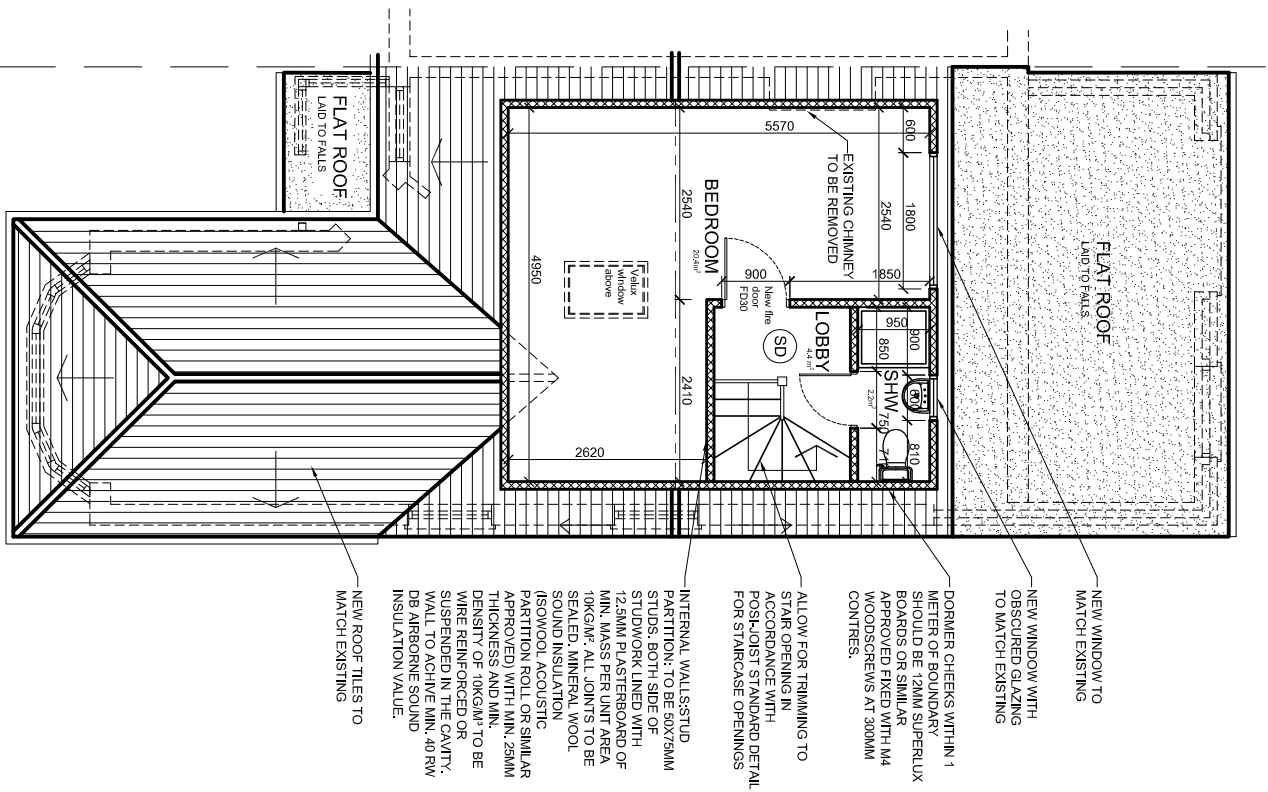

PROPOSED LOFT PLAN

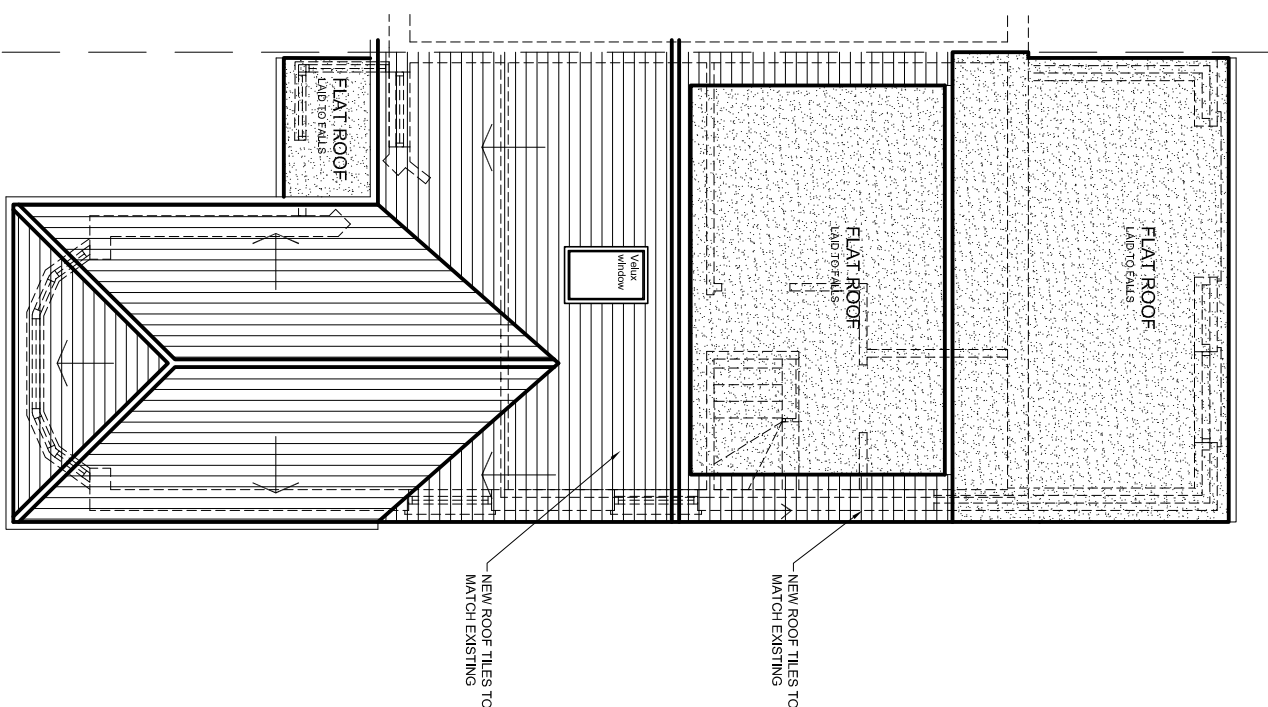

PROPOSED ROOF PLAN

rev.	description	date	chkd.
------	-------------	------	-------

Design And Plan
CONSULTANTS

93 Colmandene Crescent,
Orpington, Kent BR5 2RA

020 3004 9238
07931 931 035

s.nagpal@dapconsultants.co.uk
www.dapconsultants.co.uk

project :
180 Coyer Road,
Northfleet

drawing title :

Proposed Floors and Roof Plan

drawn: SN	chhd : SS	date:15.05.2023
status: Planning scale: 1:100@A3		
proj no : 2572	dtg no: 04	rev no: A