




The Contractor is to check all dimensions on site and report any discrepancies to the Contract Administrator. This drawing is to be read in conjunction with all other standard documentation.

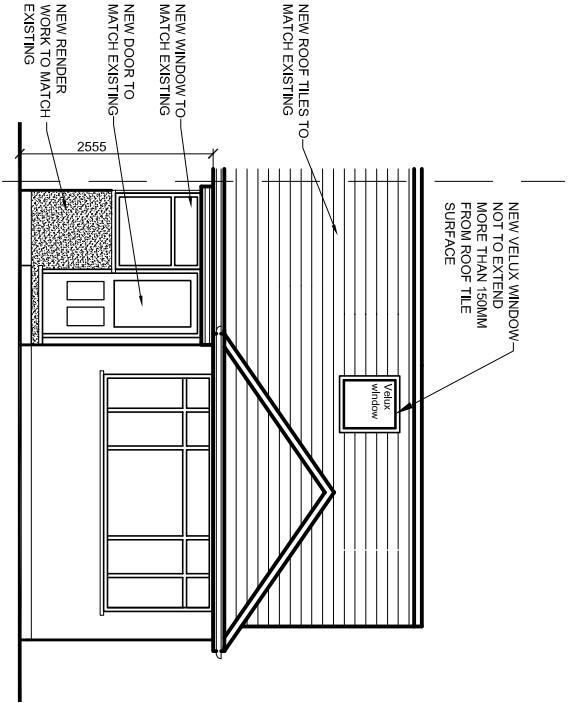

PROPOSED FRONT ELEVATION

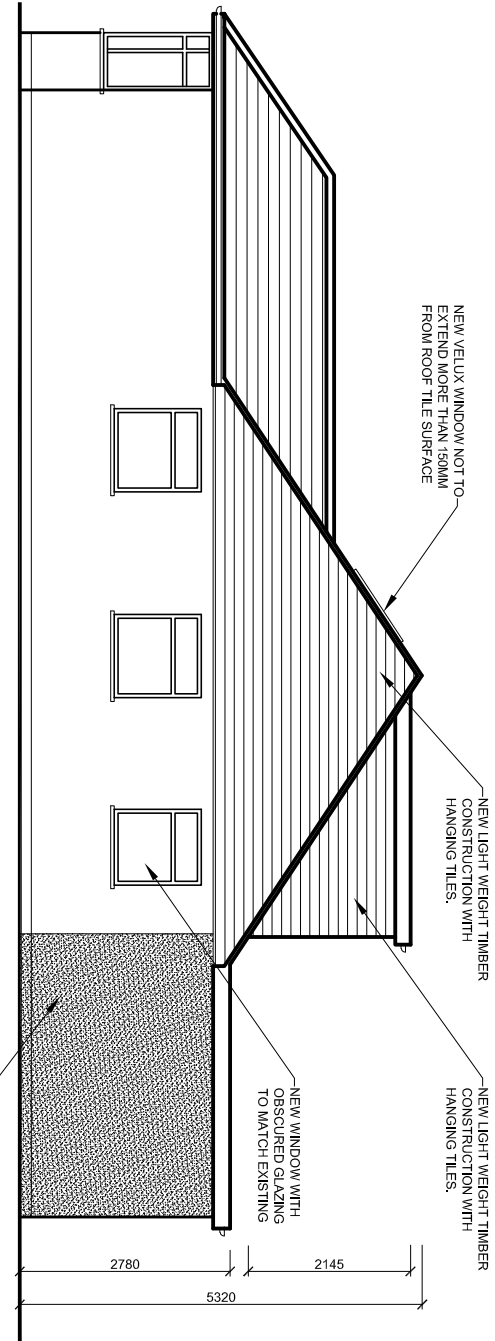

PROPOSED SIDE ELEVATION

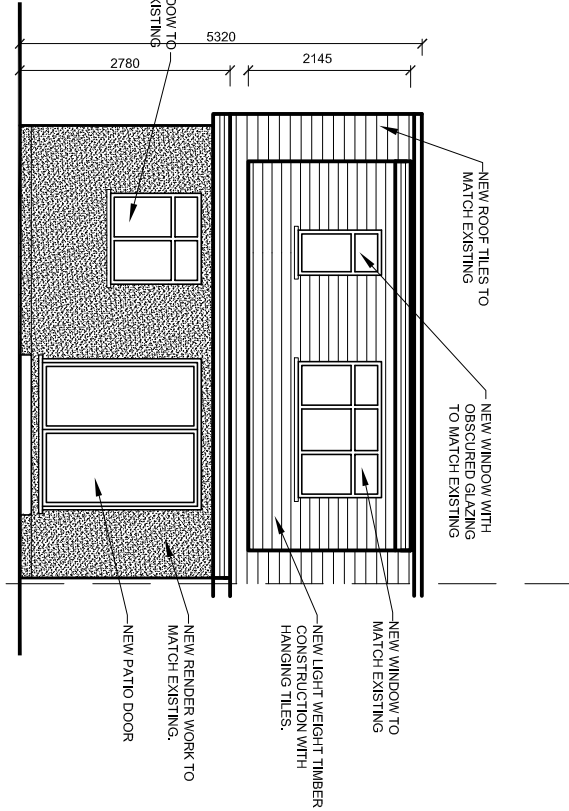

PROPOSED REAR ELEVATION

rev.	description	date	chkd.
Design And Plan CONSULTANTS 93 Colmandene Crescent, Orpington, Kent BR5 2RA 020 3004 9238 07931 931 035 s.nappal@dapconsultants.co.uk www.dapconsultants.co.uk			

project :
180 Coyler Road,
Northfleet

drawing title :

Proposed Elevations

drawn: SN	chkd : SS	date:15.05.2023
status: Planning		
scale: 1:100@A3		
proj no : 2572	drg no: 05	rev no: A