




The contractor is responsible for checking dimensions, tolerances and references. Any discrepancy to be verified with the Architect before proceeding with the works.

Where an item is covered by drawings to different scales the larger scale drawing is to be worked to. Do not scale drawing. Figured dimensions to be worked to in all cases.



© The drawing and design is the Copyright of Architecture & Interiors Design Ltd. No part of this drawing may reproduced whatsoever without prior written permission.

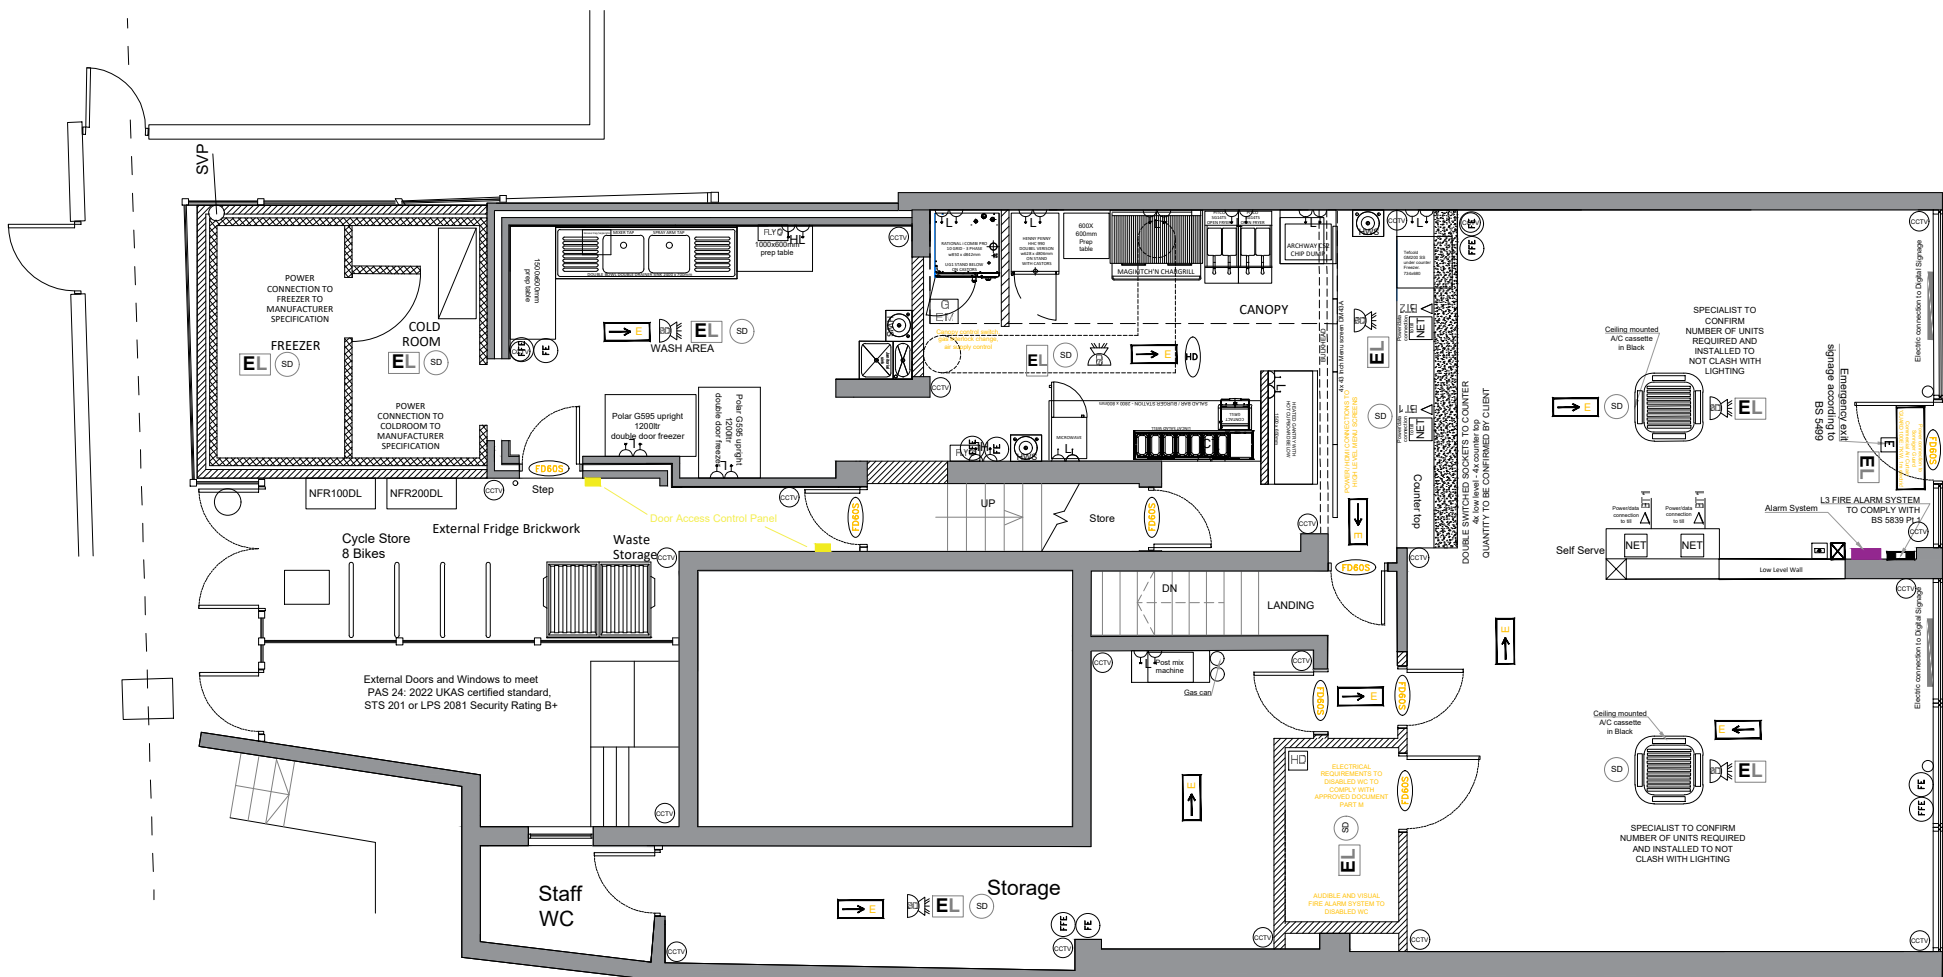

PROPOSED GROUND FLOOR ELECTRICAL LAYOUT

FLYCATCHER	HAND DRYER FOR TOILETS	BREAK GLASS
OVER DOOR HEATER	30min SELF CLOSING FIRE DOOR WITH SMOKE SEALS AND INTUMESCENT STRIPS	FIRE EXTINGUISHER
TELEPHONE LINE 1	FOAM FIRE EXTINGUISHER	EMERGENCY GAS SWITCH OFF
TELEPHONE LINE 2	Counter top 13A Double socket	Low level 13A Double socket
CCTV, QUANTITY AND LOCATIONS TO BE CONFIRMED WITH CLIENT	High level 13A Double socket	Manual call point
PANIC ALARM BUTTON IN COUNTER		
NETWORK POINTS X2		
FIRE ALARM SOUNDER BEACON		
HIGH TEMPERATURE HEAT DETECTOR		
SMOKE DETECTOR		
EMERGENCY LIGHTING		
EMERGENCY EXIT DIRECTION SIGN ABOVE DOOR		
FIRE EXIT SIGN		

Electrical installation in accordance with BS 7671:2008
Extractor fan outlet to be routed via most appropriate route
ALL LOCATIONS OF PROPOSED SOCKETS/CCTV CAMERAS ARE FOR INDICATIVE PURPOSES ONLY. CONTRACTOR TO CONFIRM LOCATIONS / NUMBERS ON SITE BEFORE INSTALLATION WITH CLIENT
POWER CONNECTIONS TO ALL APPLIANCES TO COMPLY WITH MANUFACTURER SPECIFICATION
CCTV, AUDIO SYSTEM CONNECTIONS TO BE SET UP IN OFFICE.
Emergency Lighting in accordance to BS 5266: Part 1: 2016 as read in association with BS EN 1838: 2013
Manual call points in accordance with BS 5839.

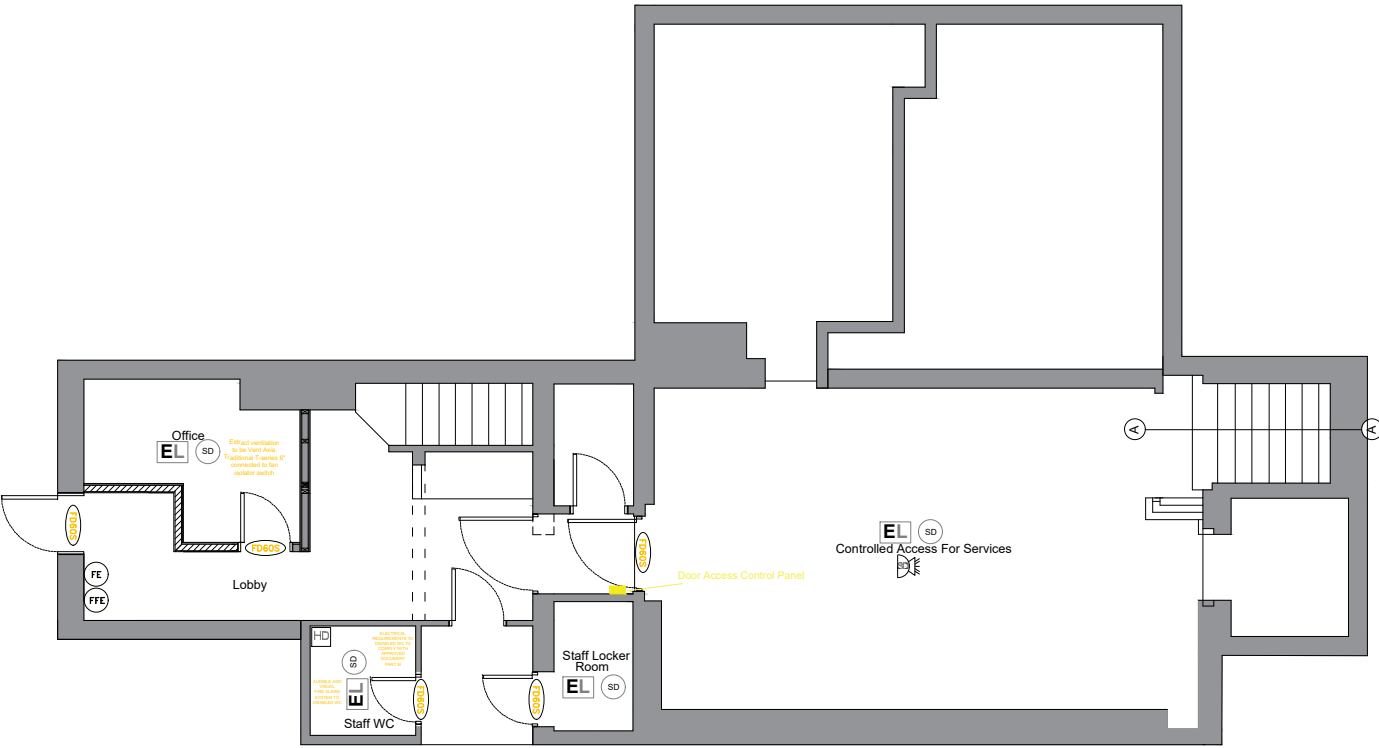 

PROPOSED BASEMENT ELECTRICAL LAYOUT

Revision A - Updated plan to match proposed floor plans

Drawing no. 10	
PURPOSE OF ISSUE Construction	
PROJECT 2025-241 - 170-171 Parrock Street, Gravesend, DA12 1ER	
DRAWING PROPOSED ELECTRICAL LAYOUT	
JOB NO. 2025-241	REV A
DRAWN BY: HA	CHECKED BY: GS
SCALE: 1:100@A3	DATE: 07.08.2026
ARCHITECTURE & INTERIORS 51 COLESHILL ROAD - B36 8DT - 0121 783 6211 Email - gs@architectureinteriors.co.uk	

The contractor is responsible for checking dimensions, tolerances and references. Any discrepancy to be verified with the Architect before proceeding with the works. Where an item is covered by drawings to different scales the larger scale drawing is to be worked to. Do not scale drawing. Figured dimensions to be worked to in all cases.