



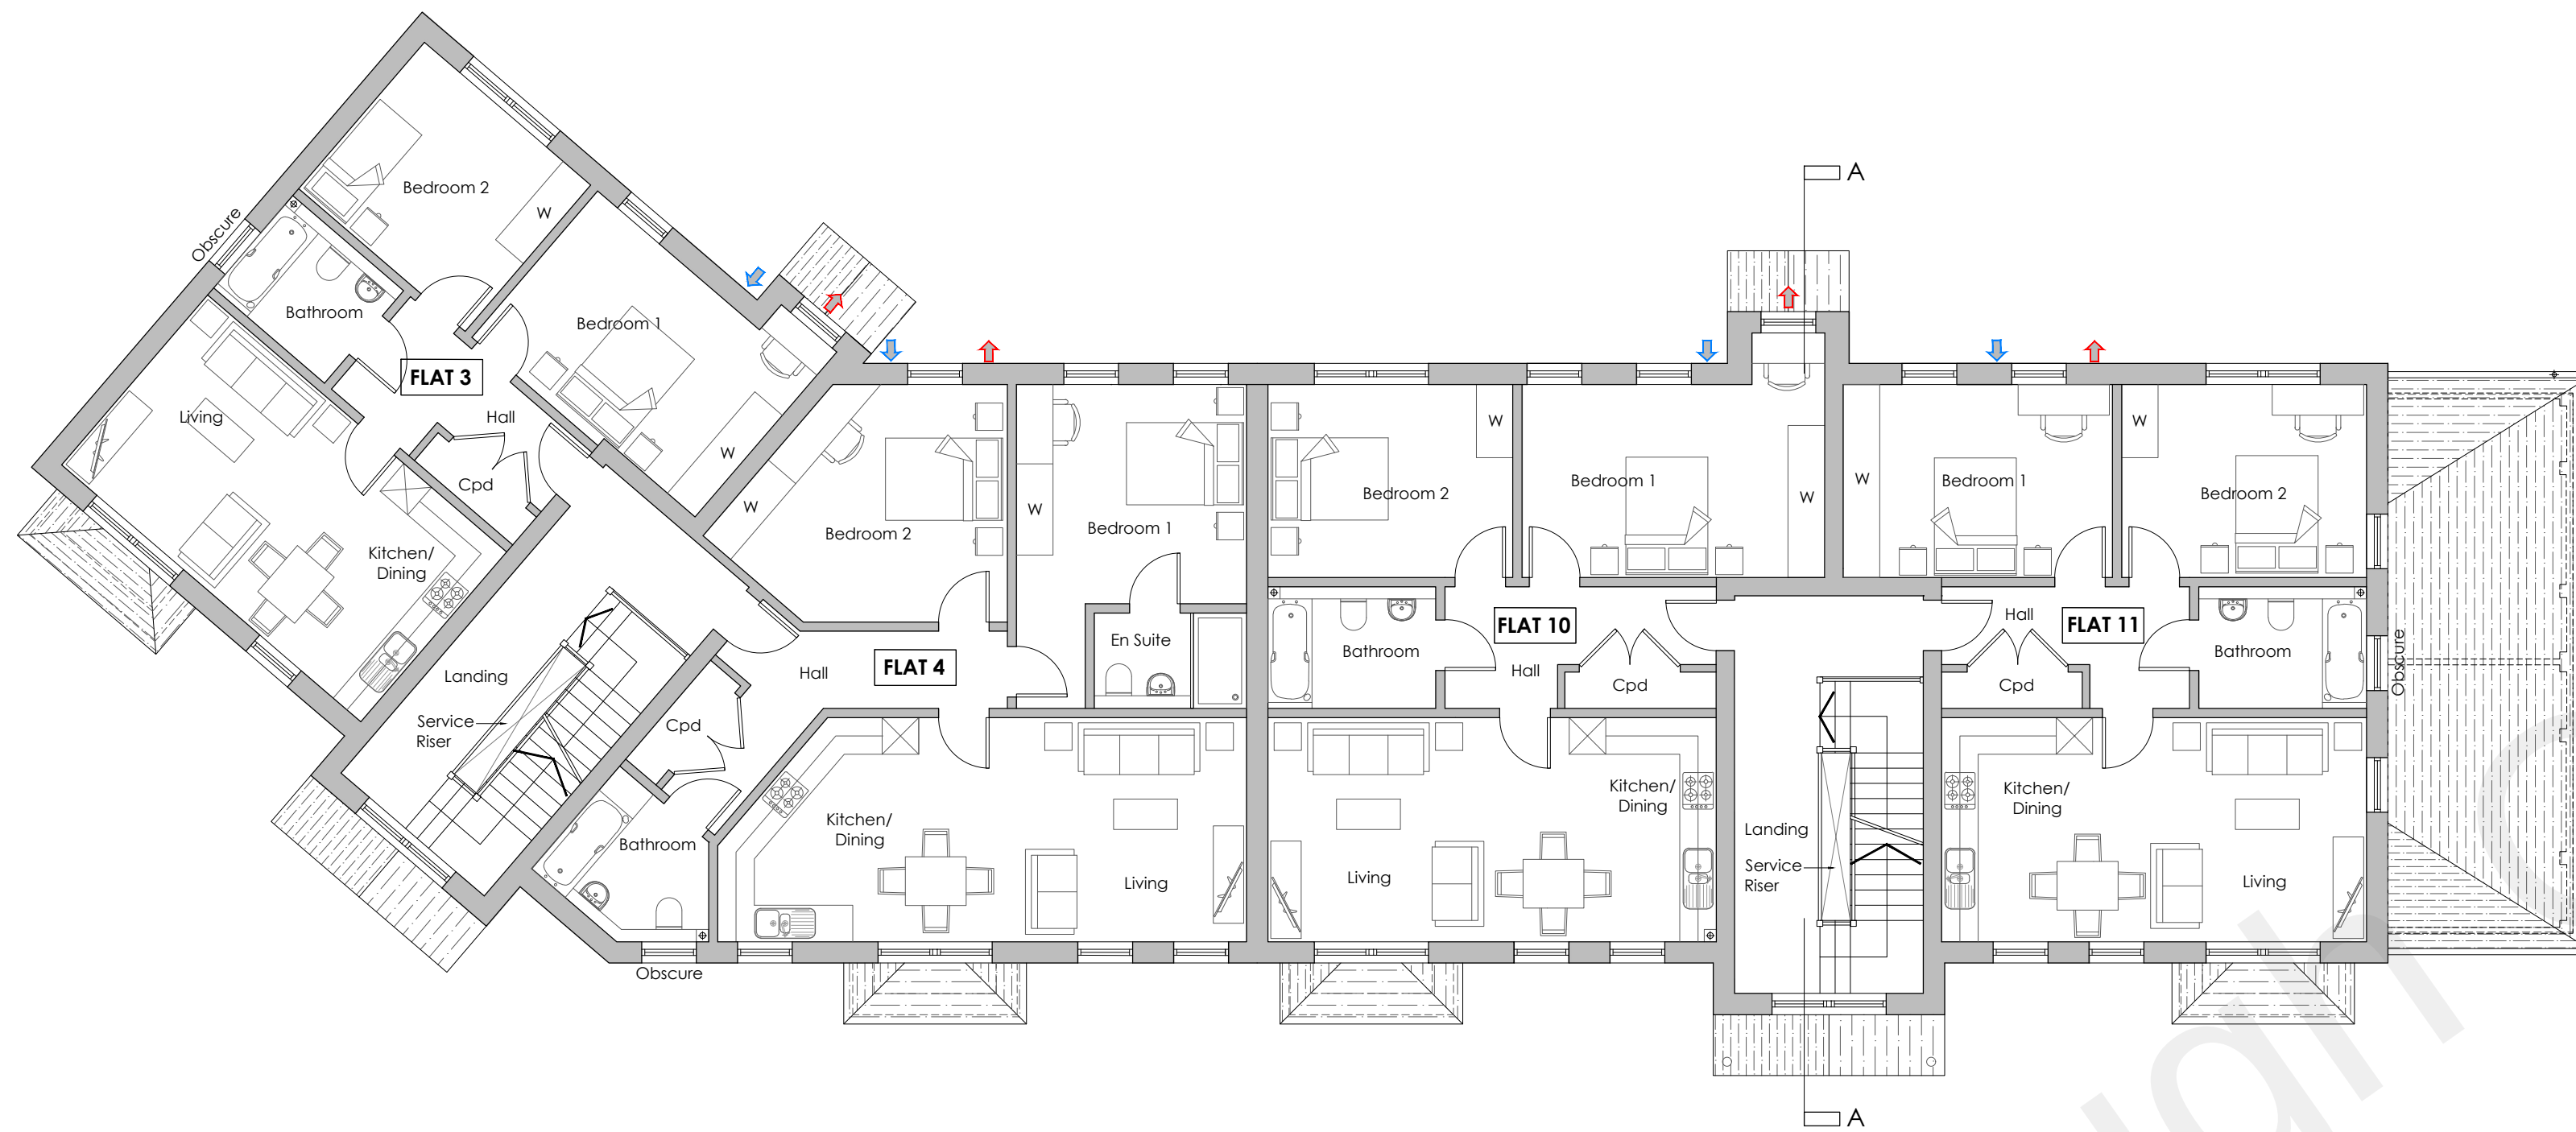

Proposed First Floor Plan
SCALE 1:100

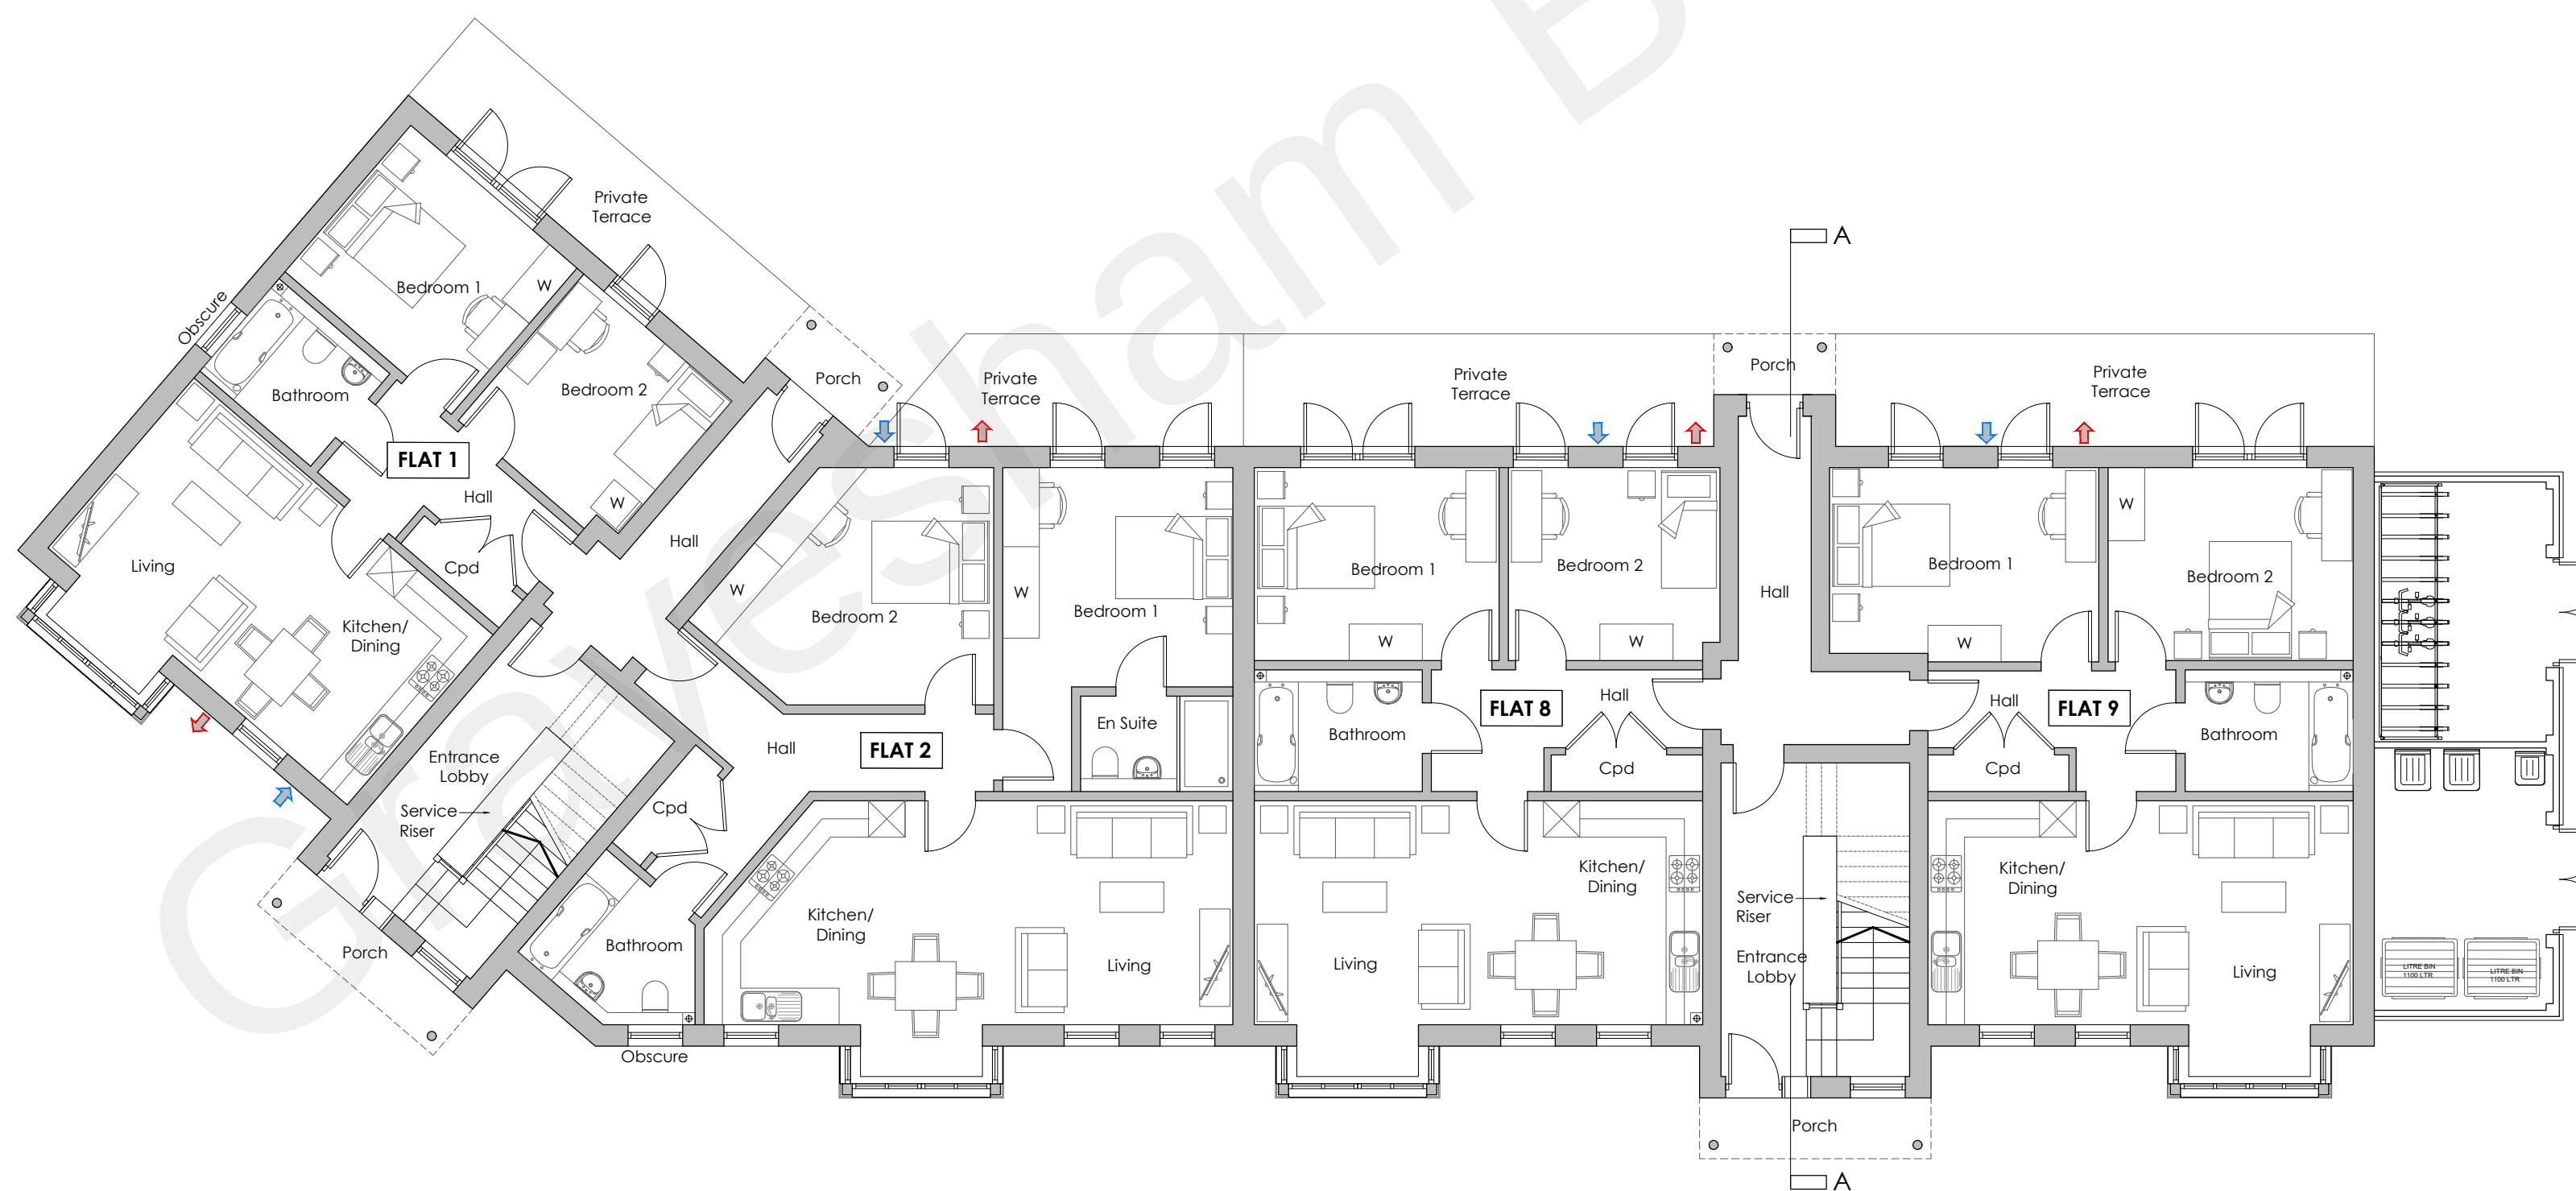

Proposed Ground Floor Plan
SCALE 1:100

- ✱ ↓ AIR HANDLING SYSTEM FAN INTAKE GRILLE
↔ ↑ AIR HANDLING SYSTEM FAN EXTRACT GRILLE

READ IN CONJUNCTION WITH INDIVIDUAL APARTMENT PLANS BY ZEHLDER
SHOWING PROPOSED AIR HANDLING UNIT LOCATIONS AND DUCTWORK
ROUTING.

PROPOSED AIR HANDLING UNITS FOR UNITS 1, 2, 3, 4, 5, 6, 8, 9, 10, 11, 12 & 13
= CEILING MOUNTED **CA155CM-G8 (RH) MVHR**

PROPOSED AIR HANDLING UNITS FOR UNITS 7 & 14
= WALL MOUNTED **CA155WM-G8 MVHR**

ALL UNITS HAVE **CA125600 ATTENUATORS** FITTED TO SUPPLY
AND EXTRACT DUCTS.

Rev	Date	Comments
-----	------	----------

PLANNING


Client
BRT Properties Kent Ltd

Project
2 Vale Road,
Northfleet,
Gravesend,
Kent,
DA11 8BZ

Title
Proposed Ground & First Floor Plans

Project No.	Date
7985	DEC 2021
Drawing No.	Revision
7985-PD-02	
Scale	Drawn
AS SHOWN @A1	MN
Check	RR

0m 2.5m 5m 7.5m 10m
Scale Bar 1:100

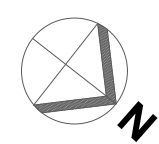

Nepiclar House, London Road
Wrotham Heath, TN15 7RS
phone: 01732 753333
fax: 01732 753334
info@offsetarchitects.co.uk
www.offsetarchitects.co.uk

