

Flats (Units 1-10)




Proposed Front Elevation 1 (South-East Facing)
SCALE 1:100



Proposed Front Elevation 2 (North-East Facing)
SCALE 1:100

AIR HANDLING SYSTEM INTAKE VENT
AIR HANDLING SYSTEM EXTRACT VENT

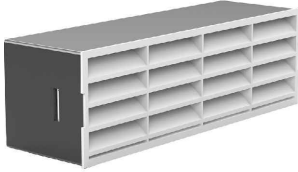

205x60mm WHITE HORIZONTAL AIRBRICK



ROOF TERMINAL VENT



Proposed Rear Elevation 1 (South-West Facing)
SCALE 1:100




Proposed Rear Elevation 2 (North-West Facing)
SCALE 1:100


Roof Lights
Brown/grey concrete roof tiles
White/grey dormer window
Black UPVC gutters and down pipes
UPVC windows and doors
Rendered facade
Feature render band
Circular posts to covered entrance porch
Low level railings and planting




Proposed Right-Flank Elevation (North Facing)
SCALE 1:100

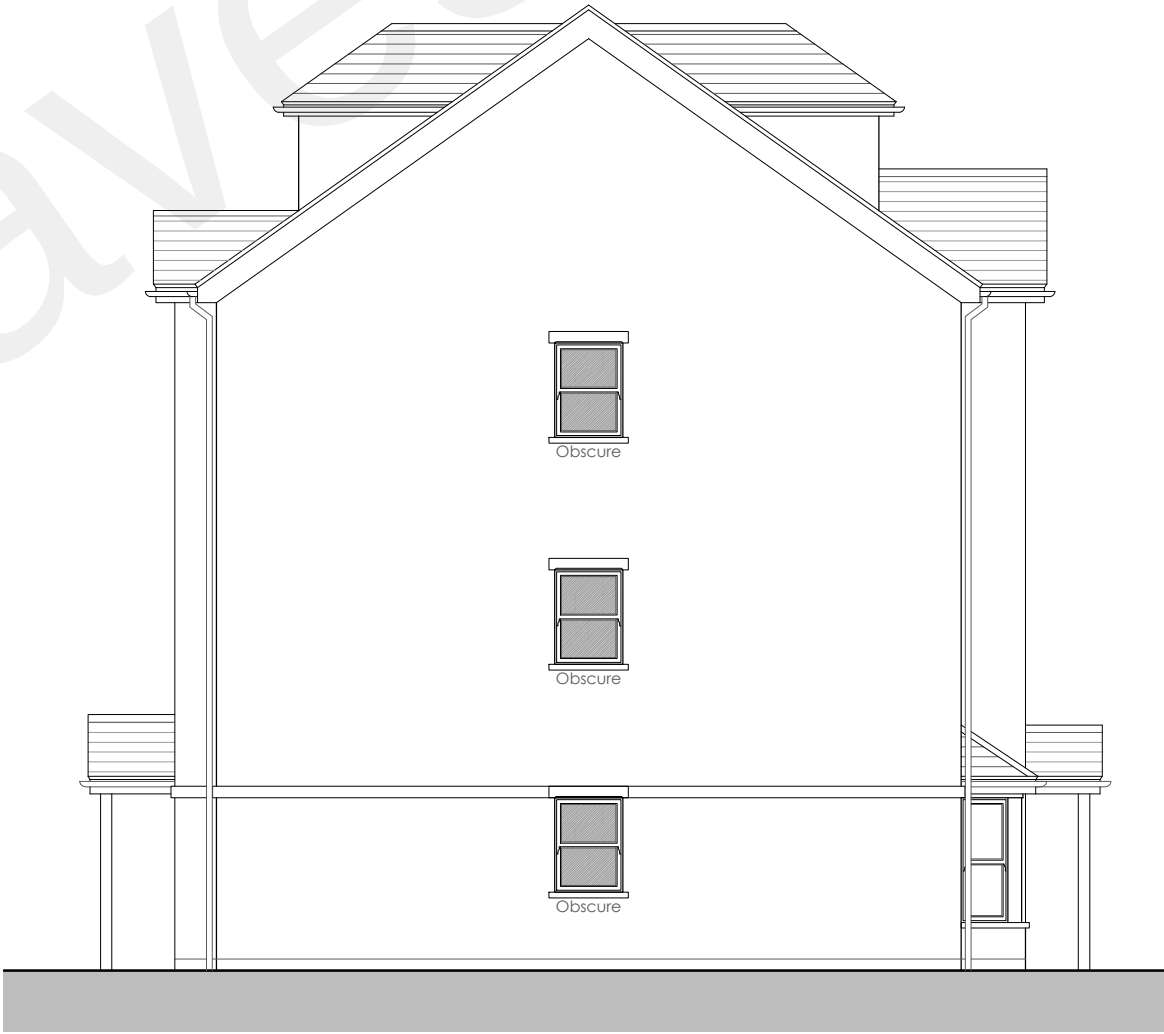

Proposed Rear Elevation 2 (South Facing)
SCALE 1:100

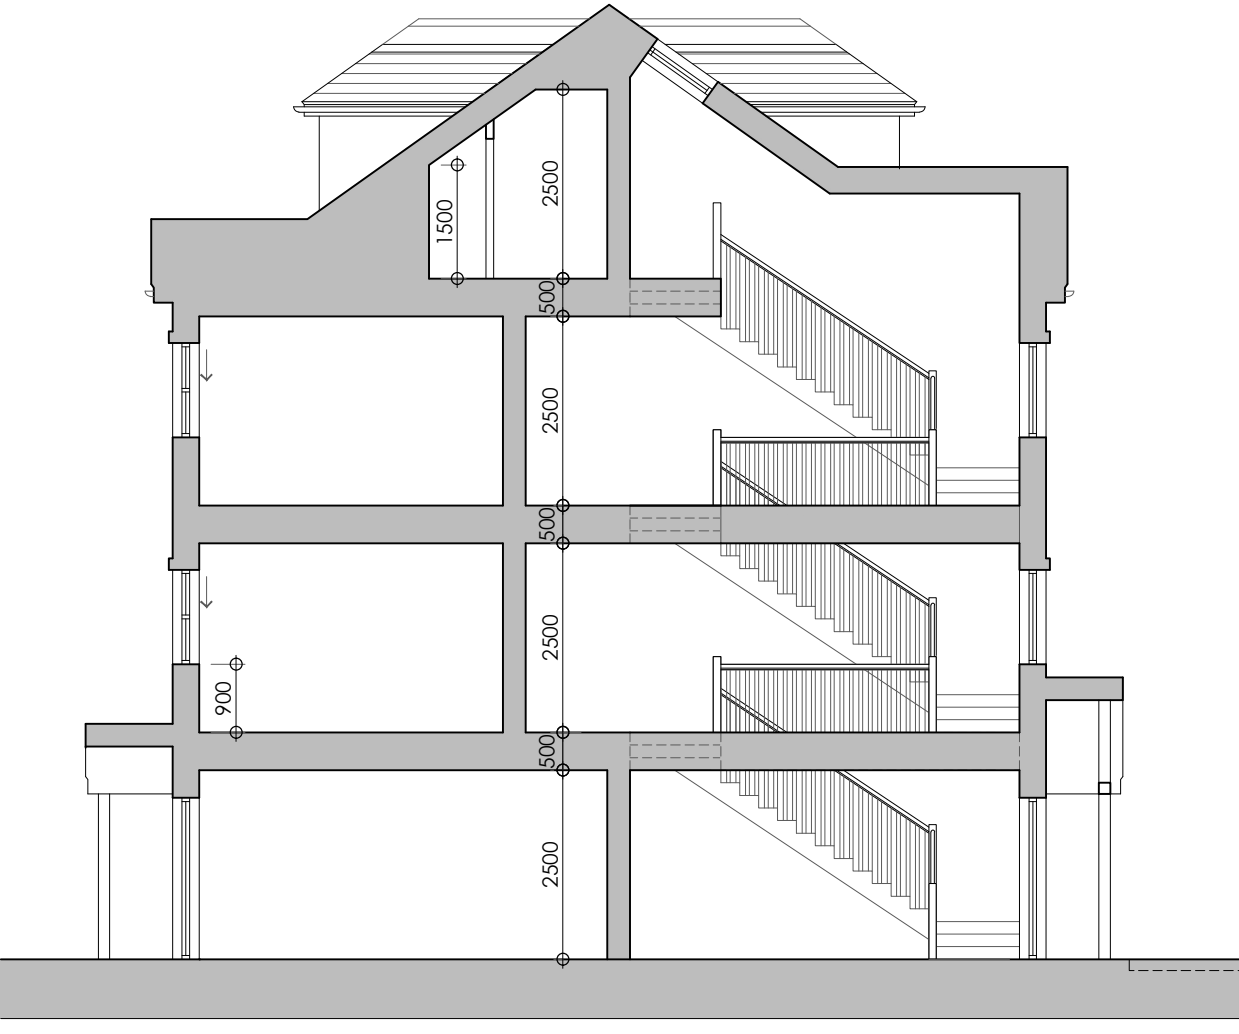

Proposed Indicative Section
SCALE 1:100

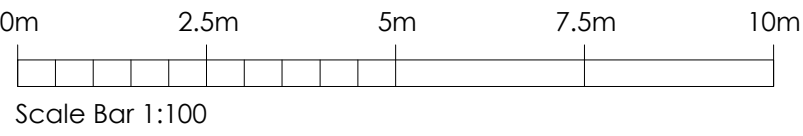

Rev	Date	Comments
-----	------	----------

PLANNING

Client
BRT Properties Kent Ltd

Project
2 Vale Road,
Northfleet,
Gravesend,
Kent,
DA11 8BZ

Title
Proposed Elevations & Indicative Section

Project No.	Date
7985	DEC 2021
Drawing No.	Revision
7985-PD-04	
Scale	Drawn
AS SHOWN @A1	MN
	Check
	RR

Nepiclar House, London Road
Wrotham Heath, TN15 7RS
phone: 01732 753333
fax: 01732 753334
info@offsetarchitects.co.uk
www.offsetarchitects.co.uk

