




Front Elevation

Scale 1:100

 


Side Elevation



Rear Elevation





Side Elevation

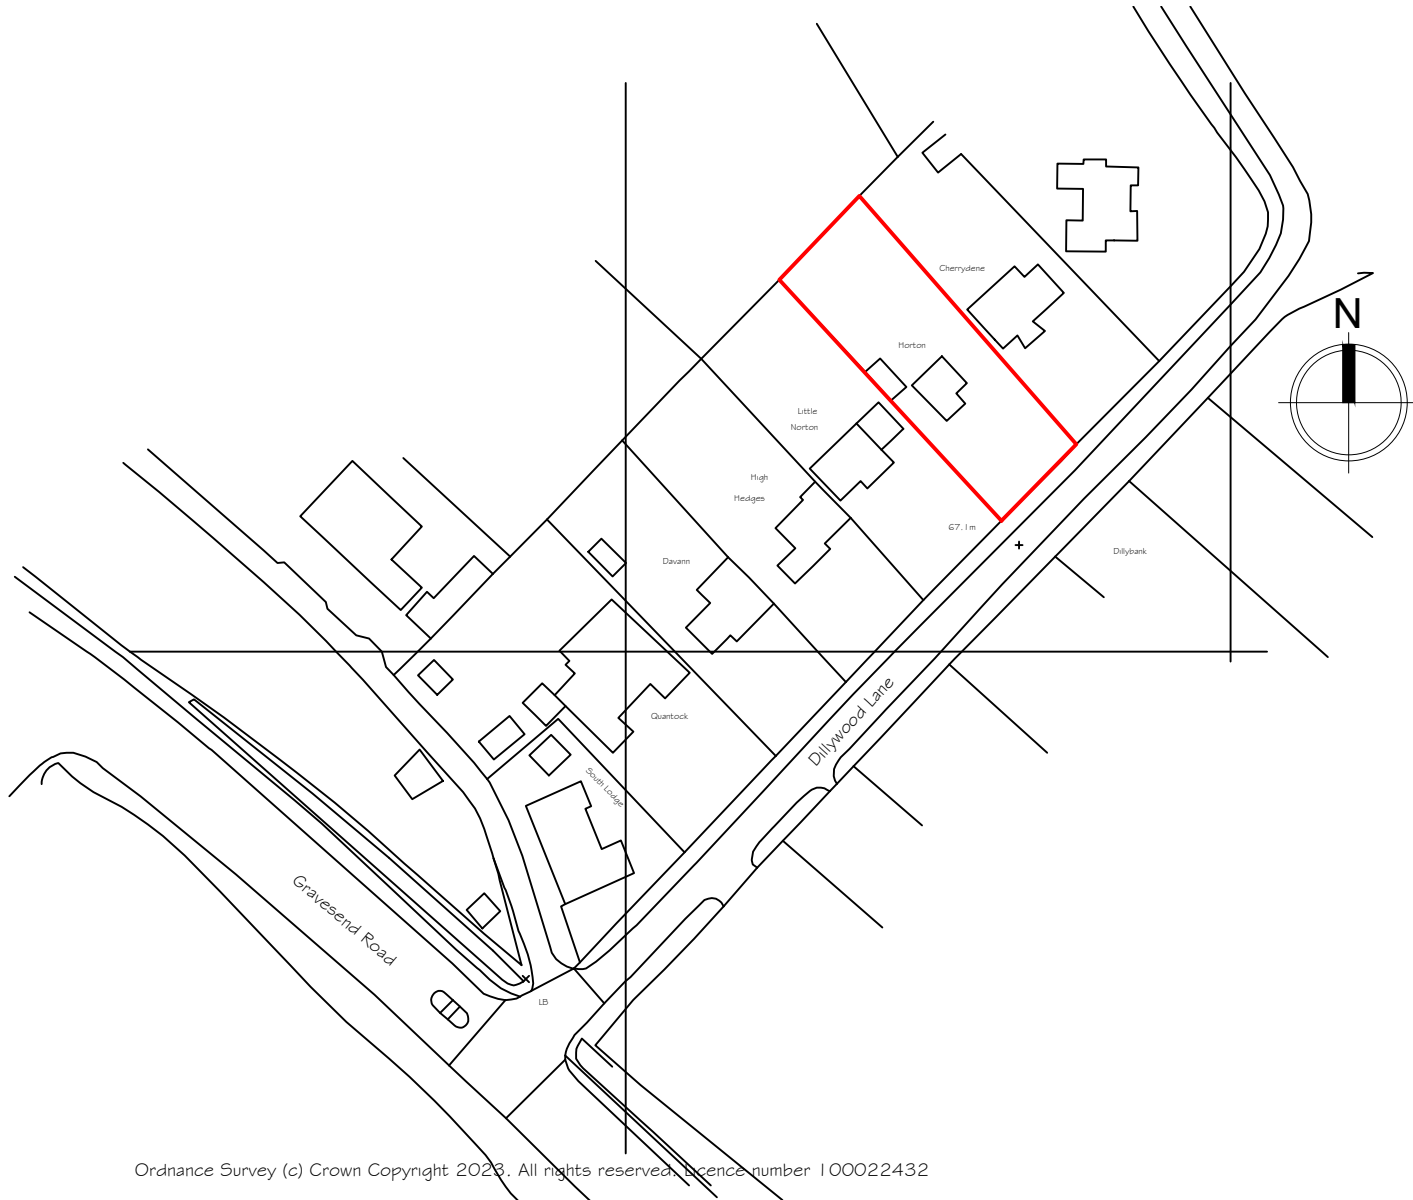

Ordnance Survey (c) Crown Copyright 2020. All rights reserved. Licence number 100022432



Location Plan

Scale 1:1250

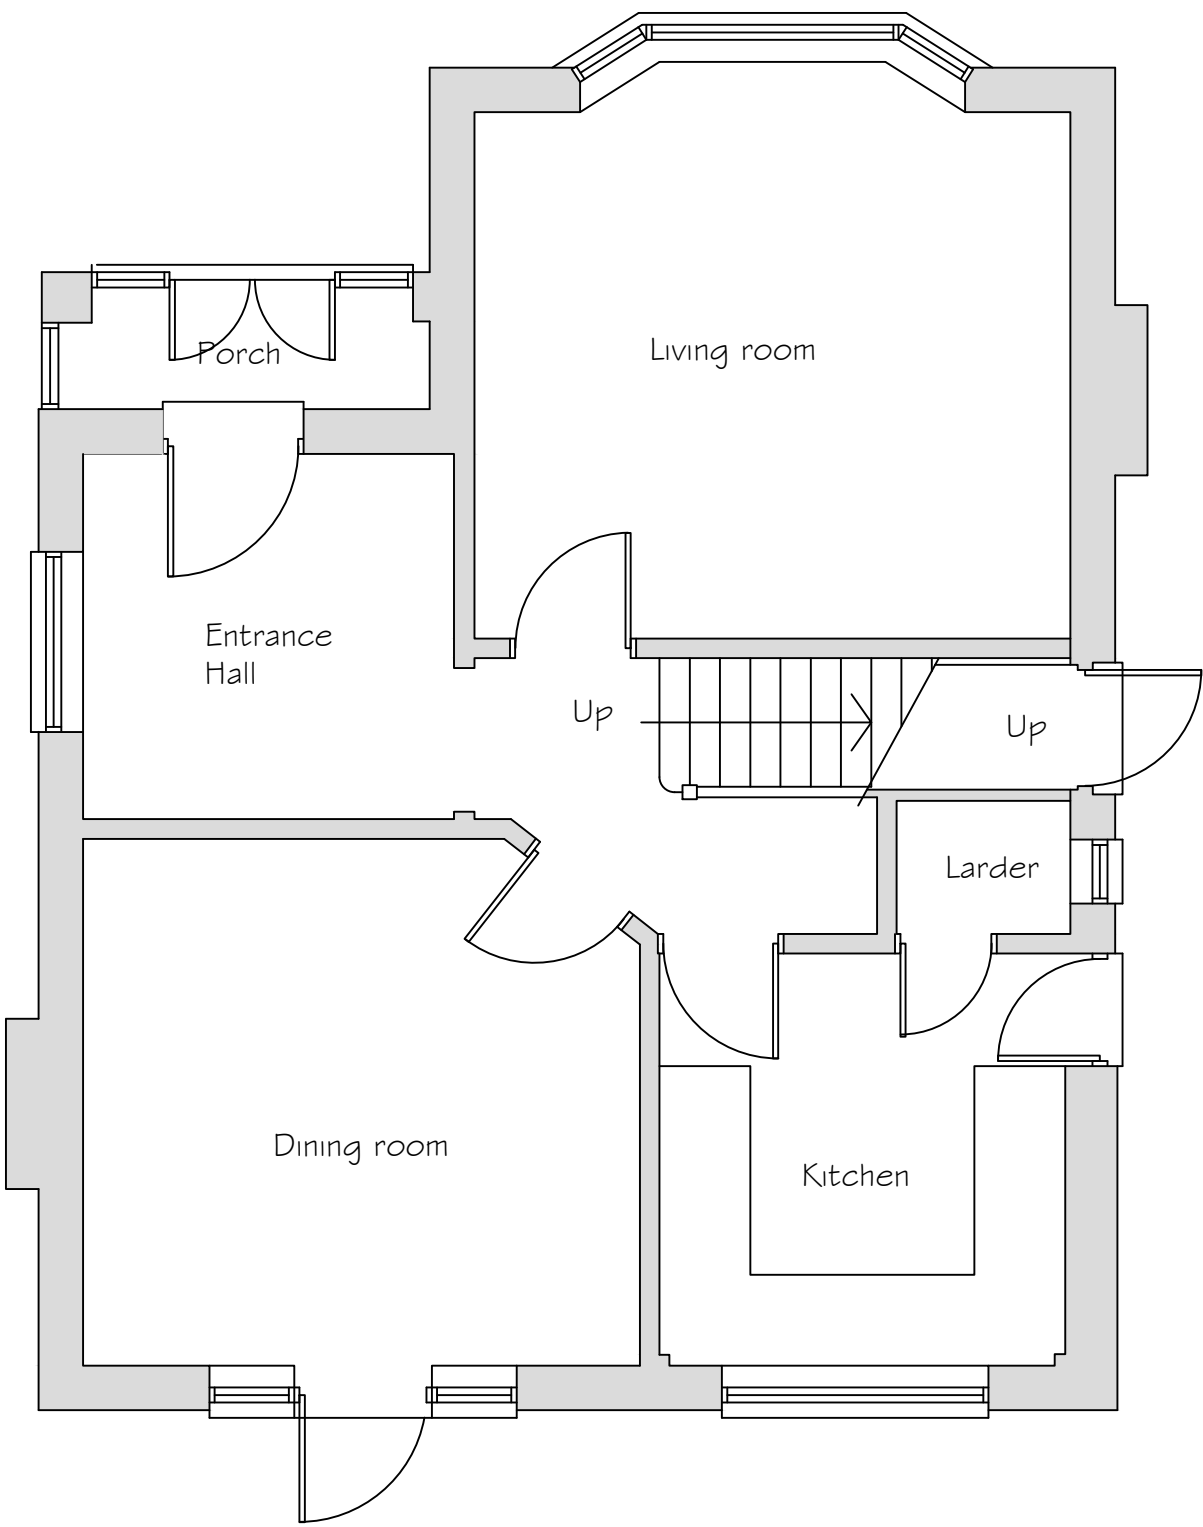 


Ground Floor Plan

Scale 1:50

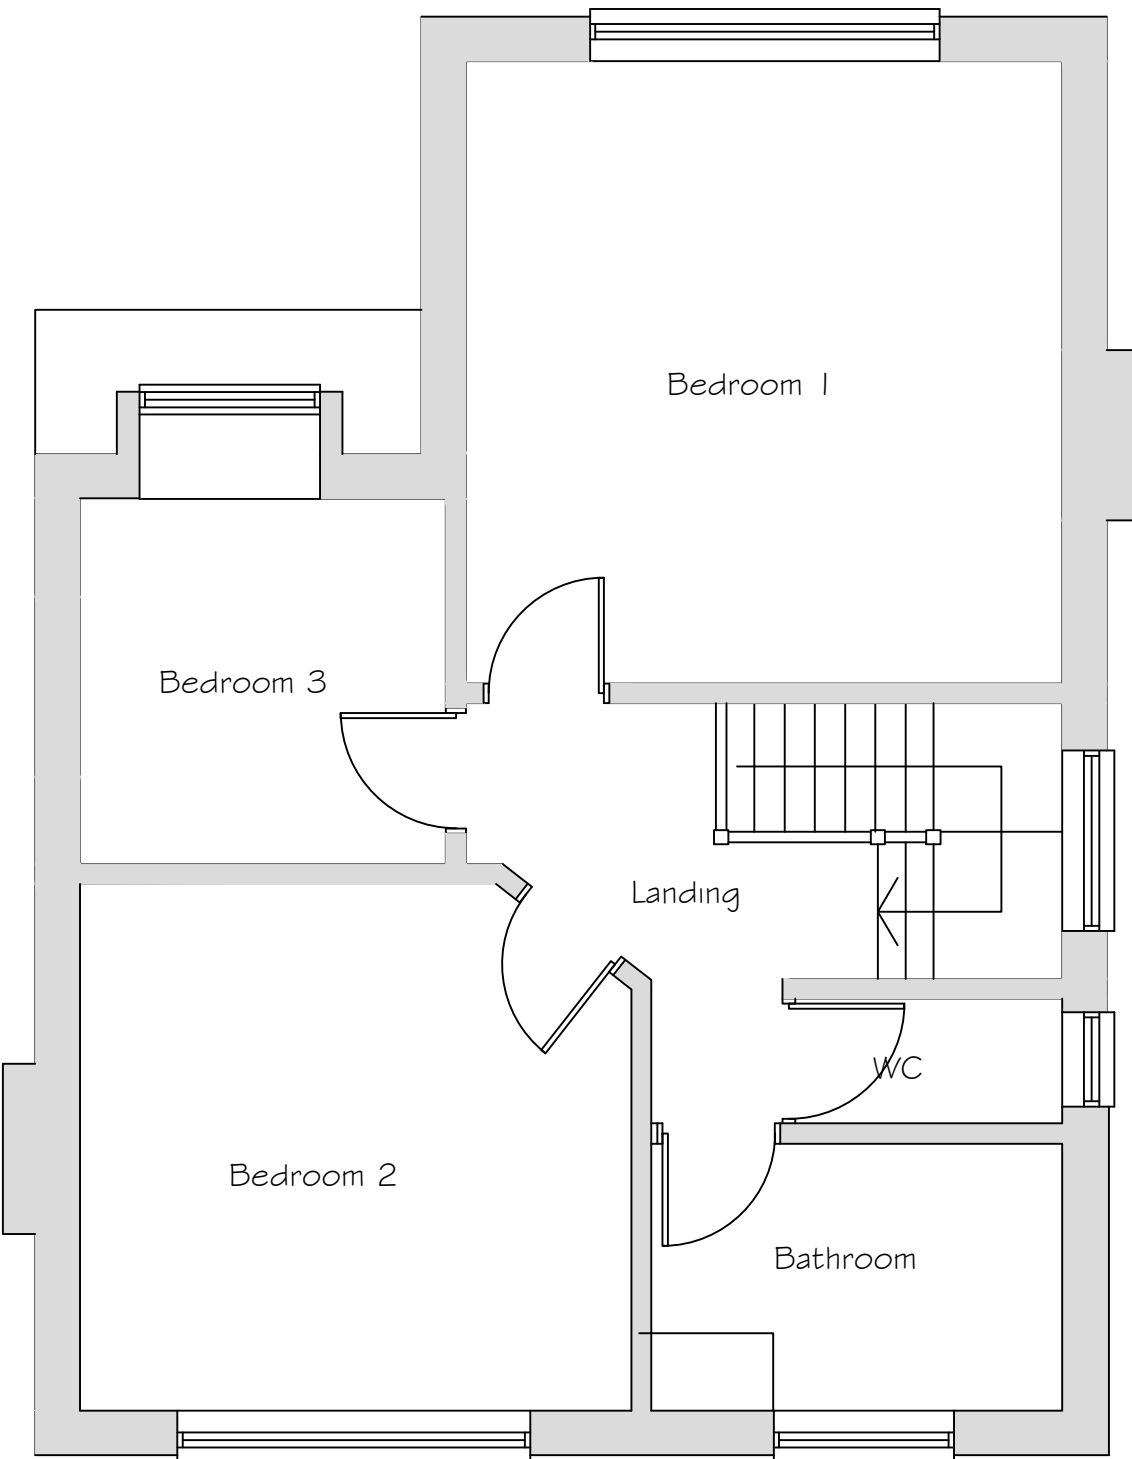 

First Floor Plan

Scale 1:50

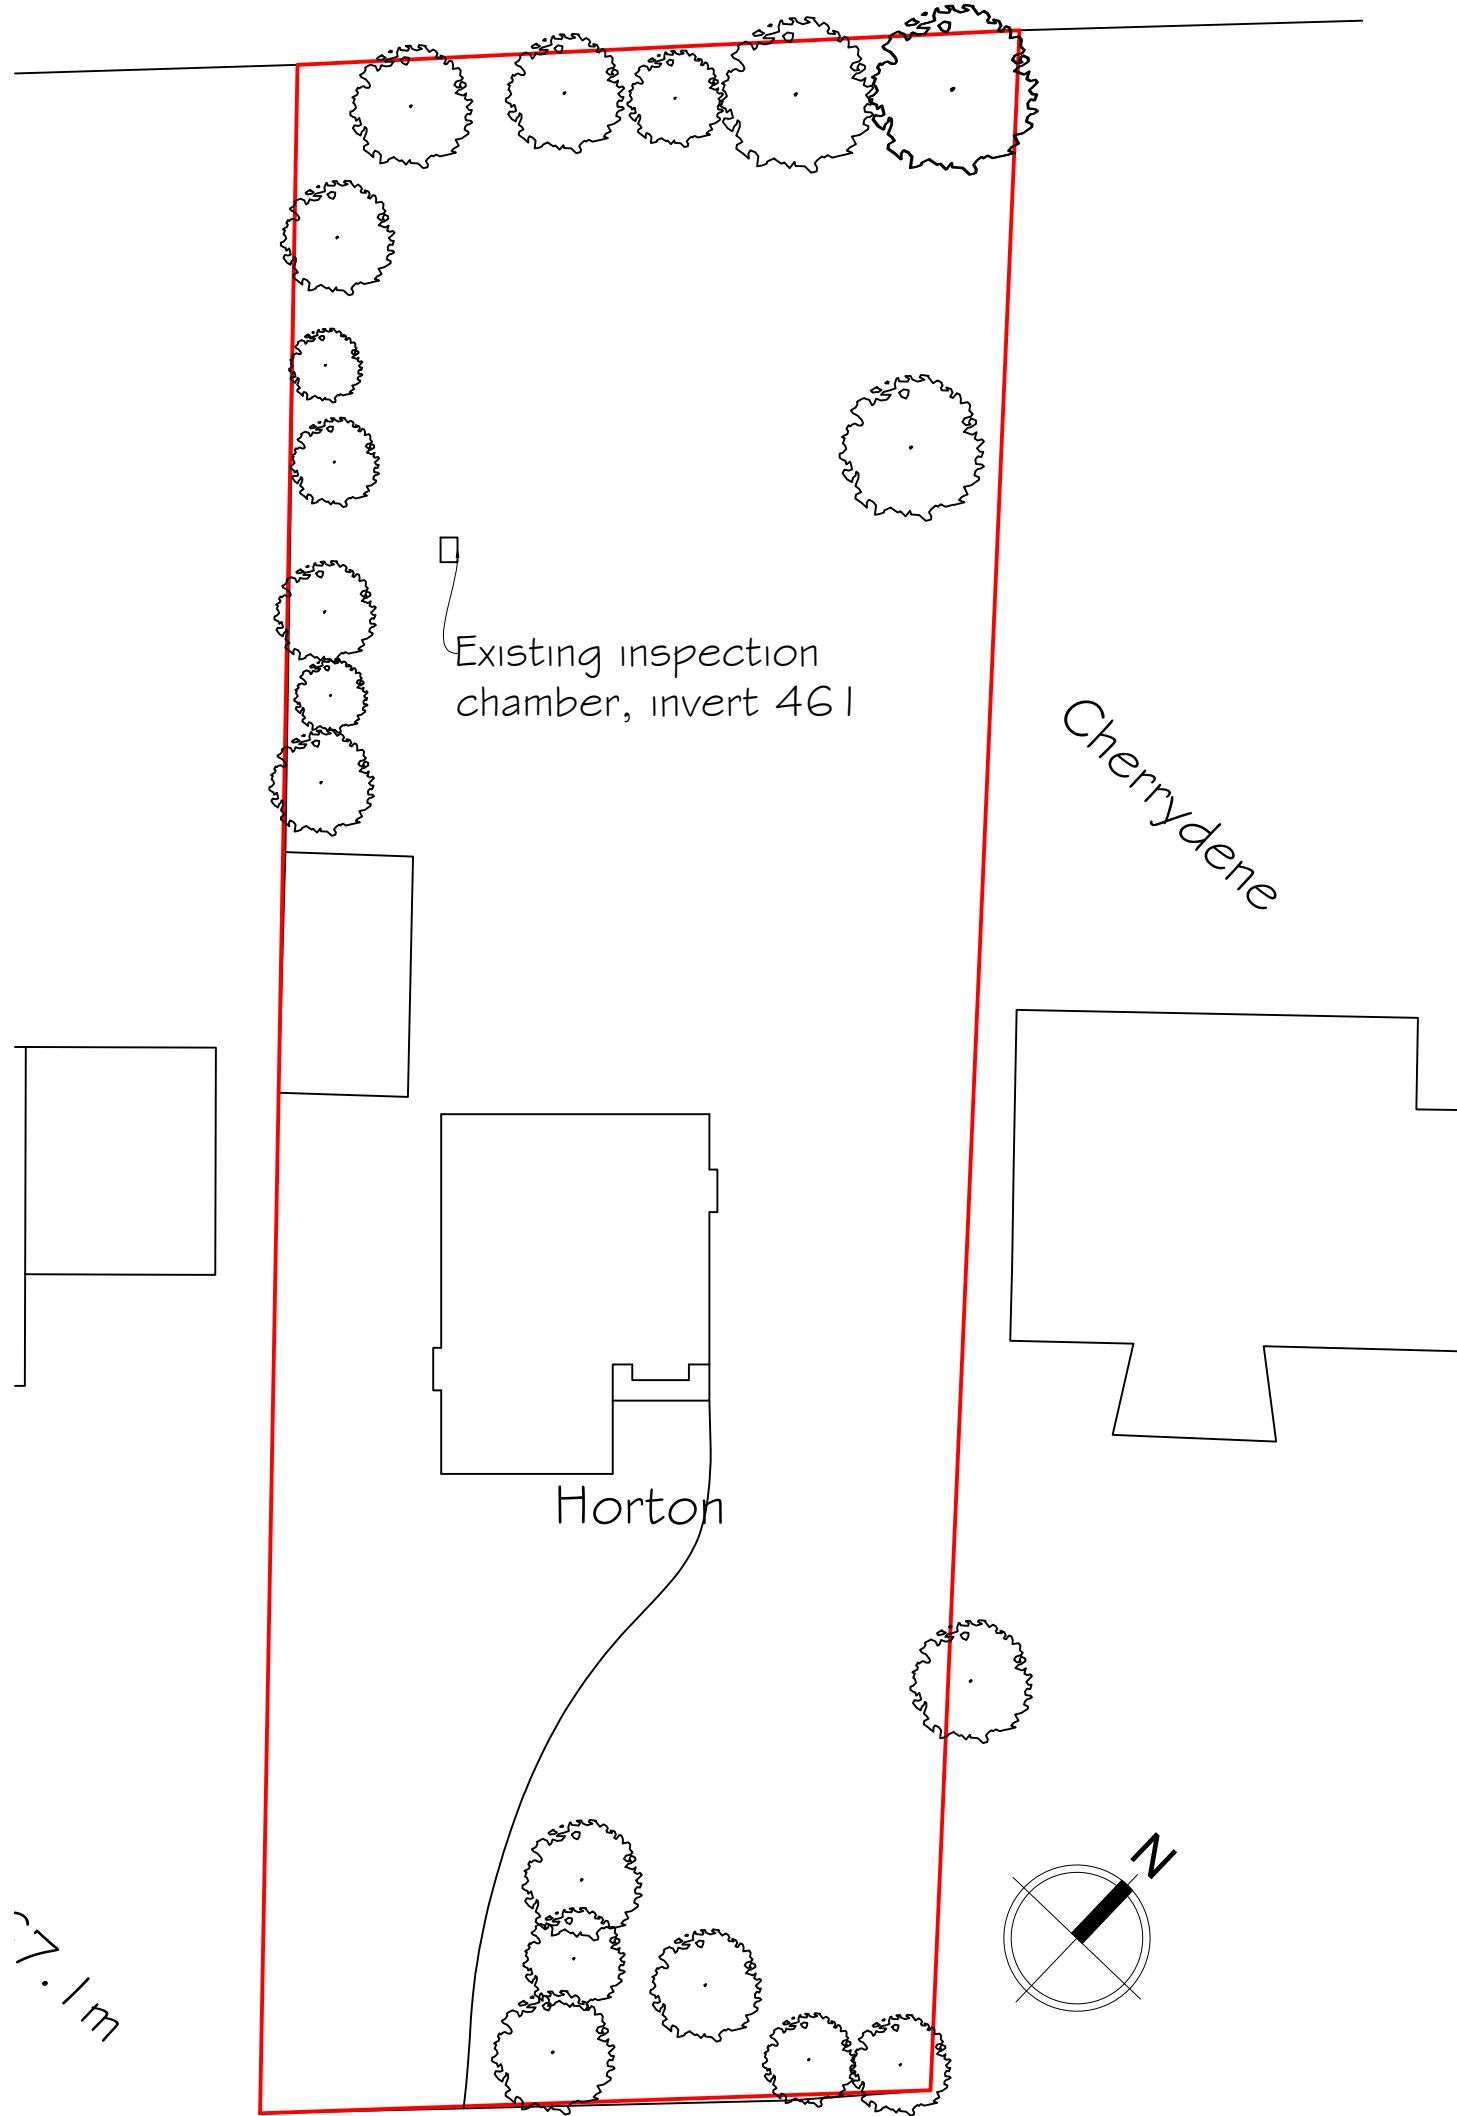

Site Plan

Scale 1:200



Synergy Planning & Property Consultants Ltd The Office The Larches Rochester Kent ME3 7NQW		
Client	Mr & Mrs Patten	
Address	Horton Dillywood Lane Rochester	
Drawing title	Existing plans and elevations	
Scale	1:50/1:100/1:200	
Date	March 2023	Drawn by
Drawing No	23/402/01	