



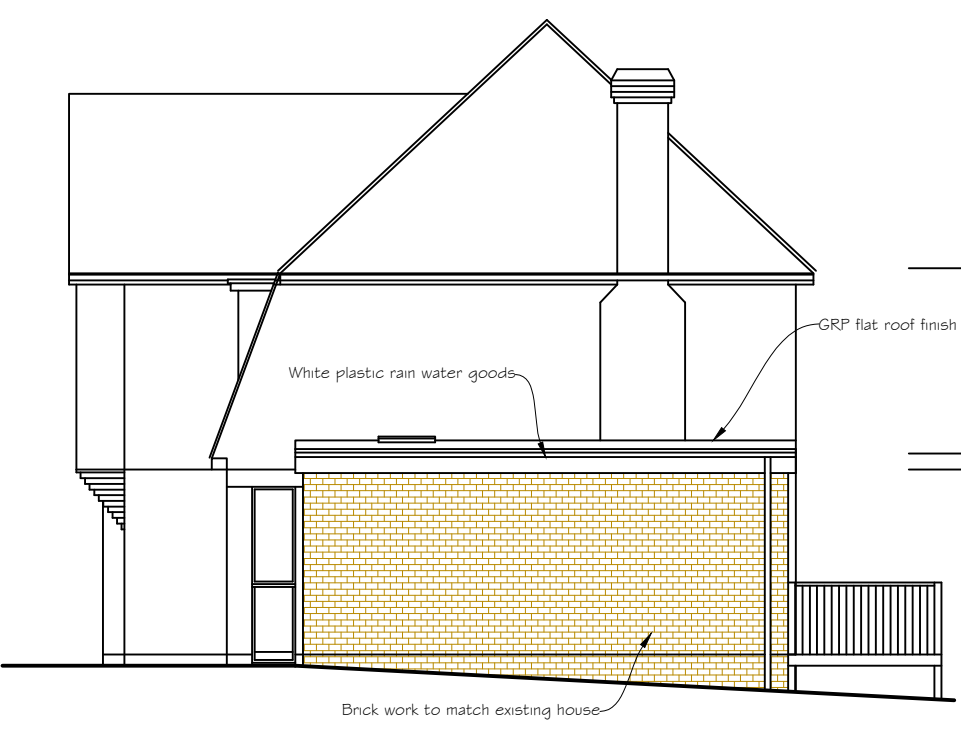

Front Elevation

Scale 1:100

 


Side Elevation



Rear Elevation




Side Elevation

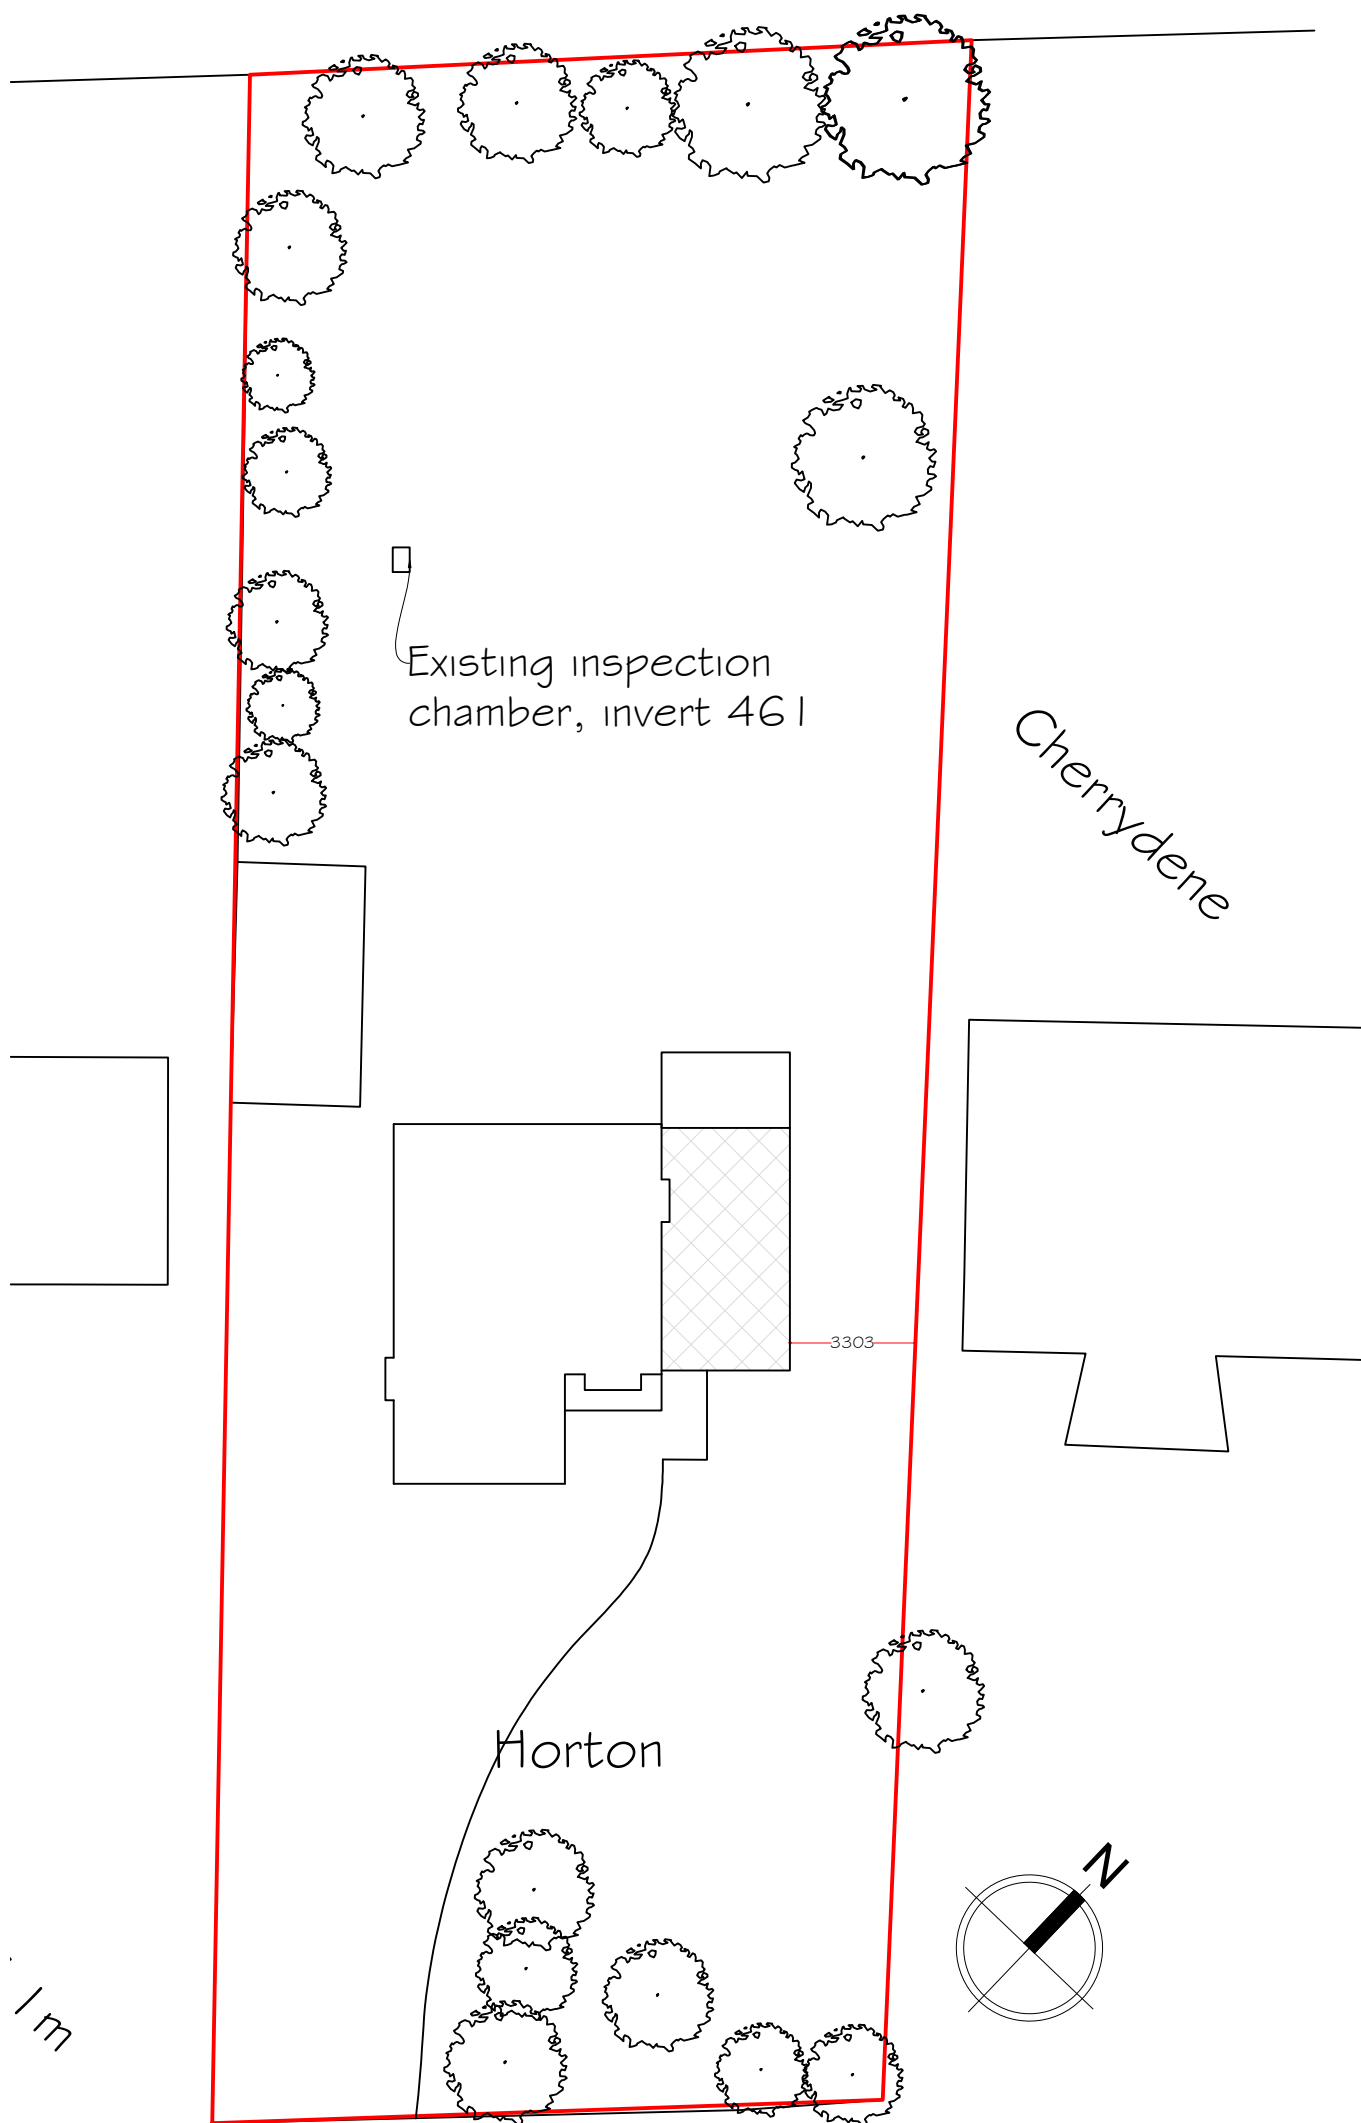



Site Plan

Scale 1:200

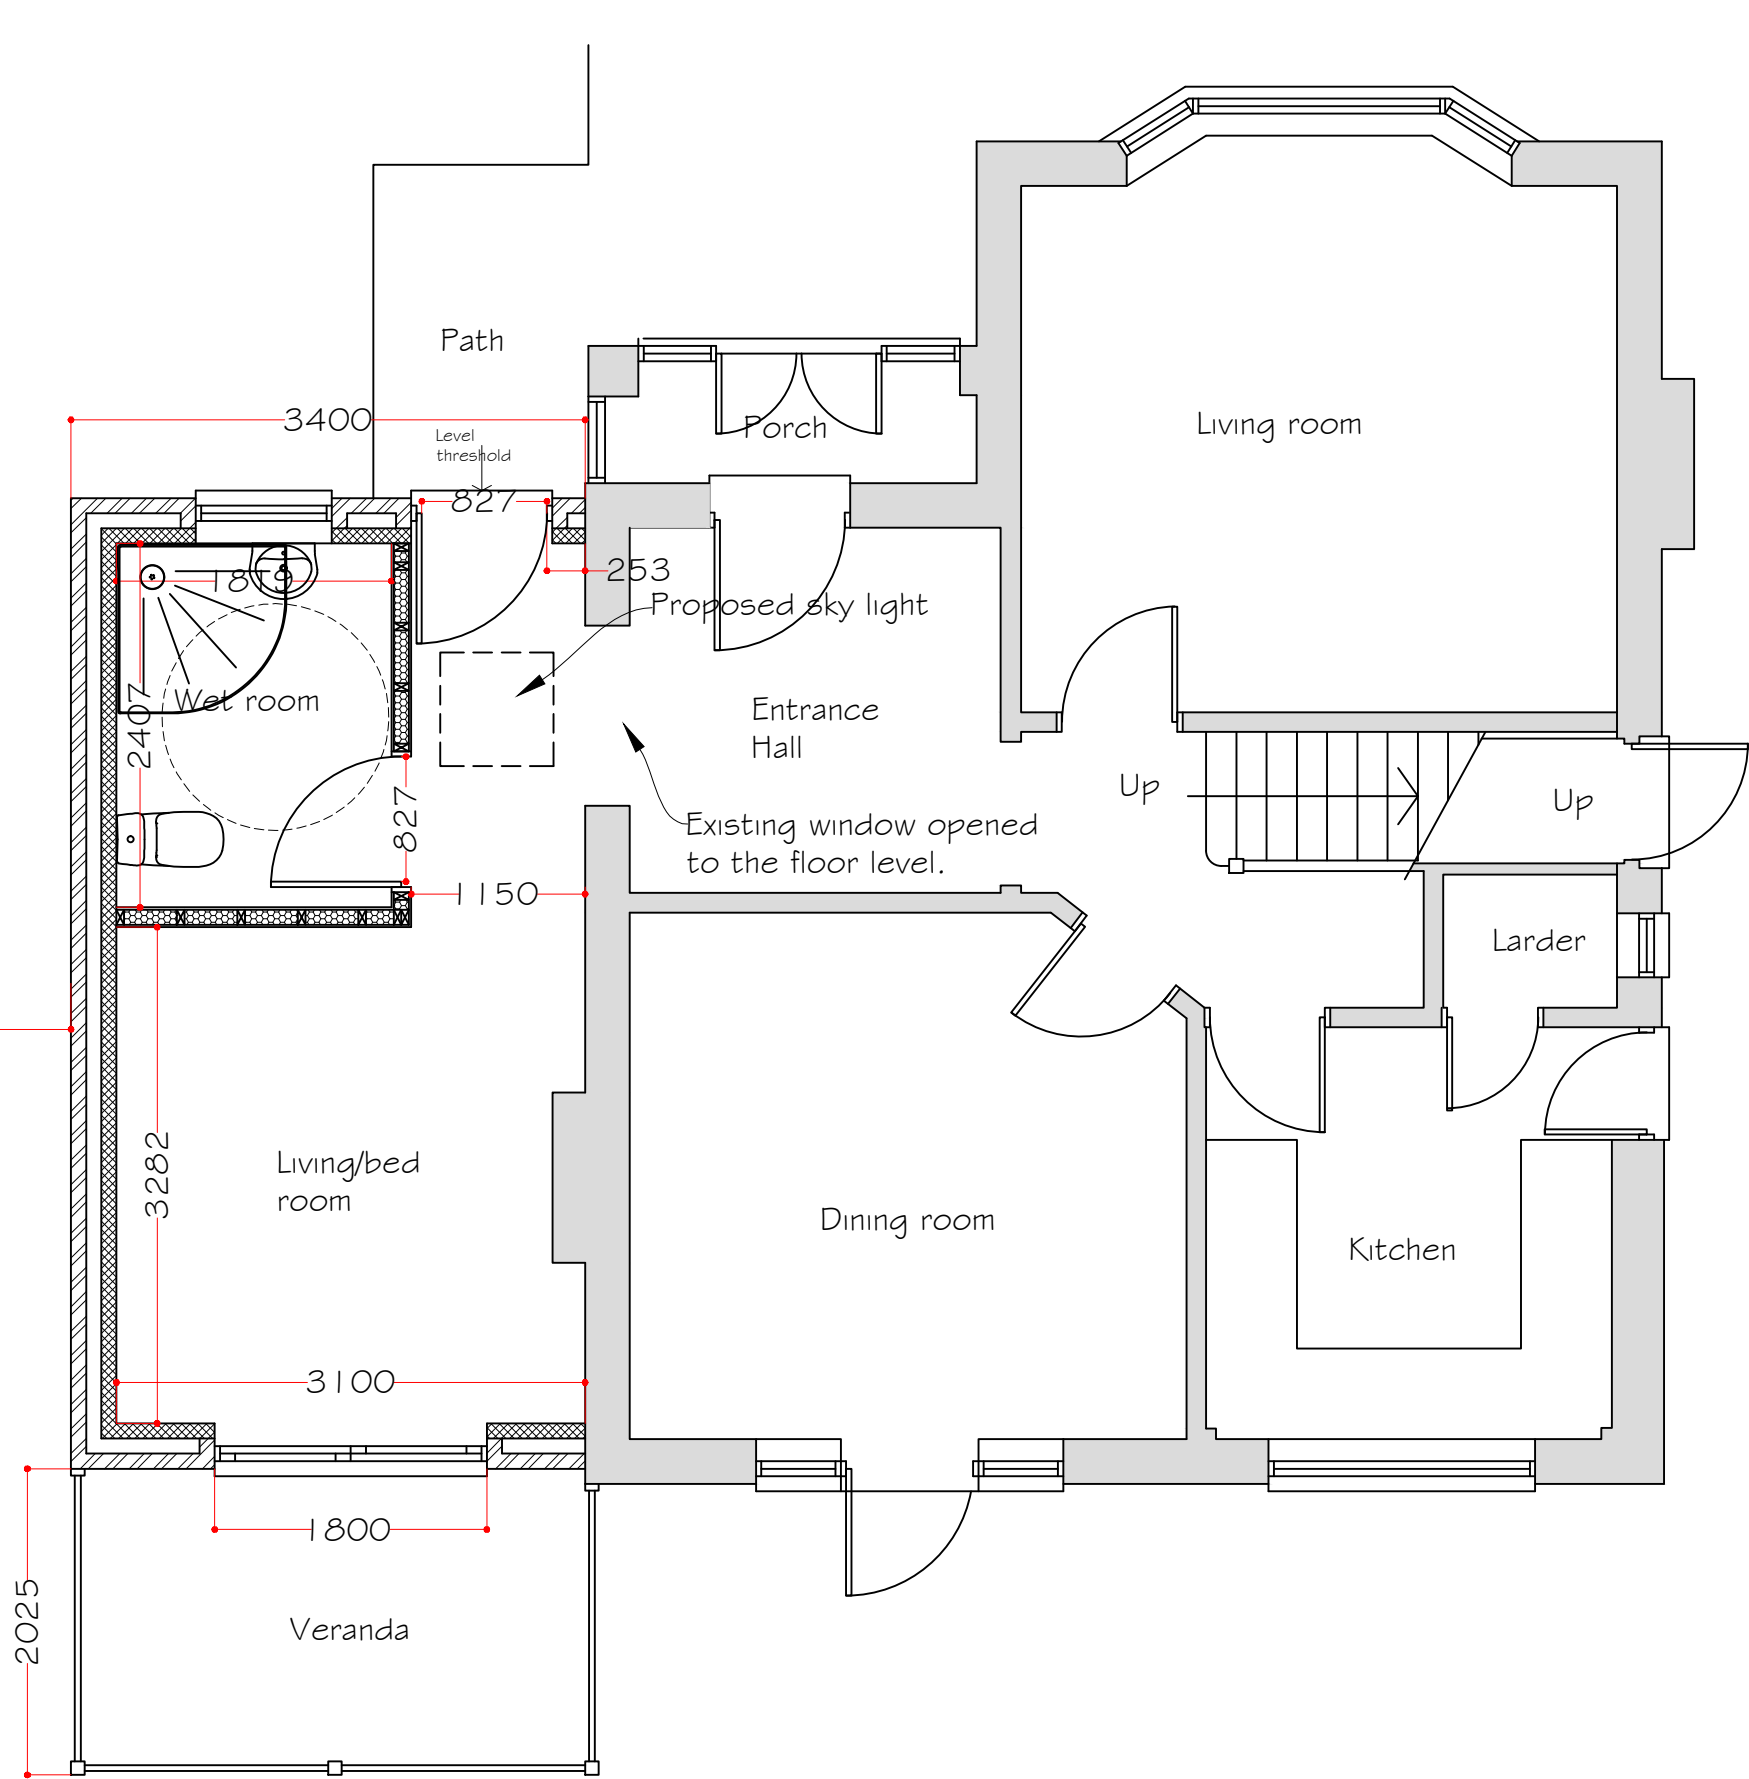

Ground Floor Plan

Scale 1:50

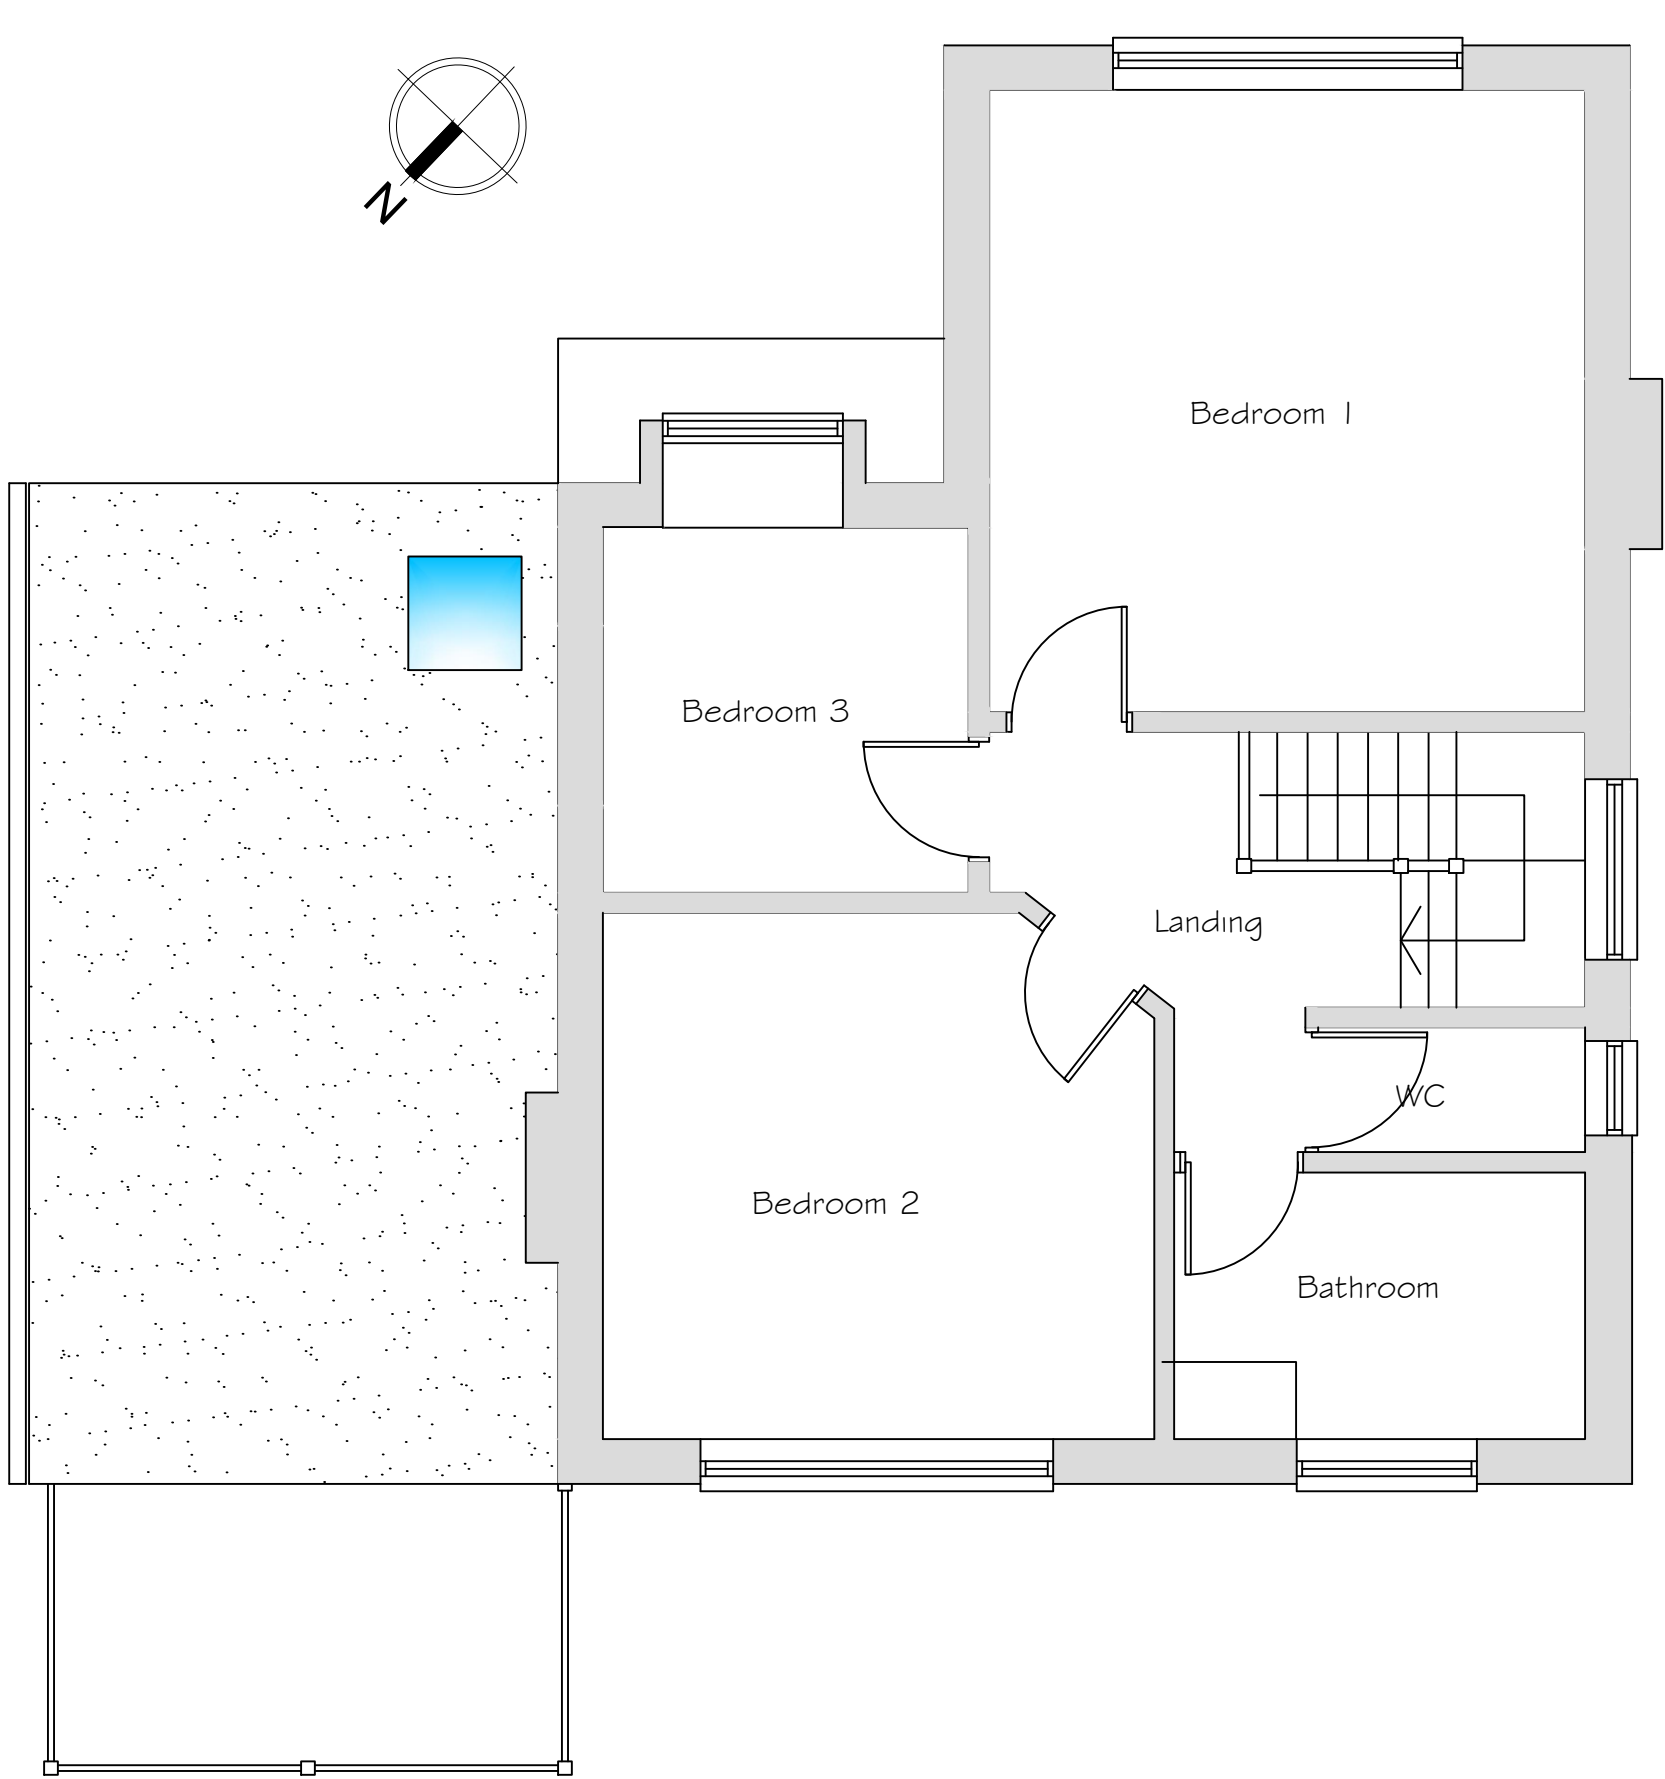 

First Floor Plan

Scale 1:50

Synergy Planning & Property Consultants Ltd The Office The Larches Rochester Kent ME3 7NQW		
Client	Mr & Mrs Patten	
Address	Horton Dillywood Lane Rochester	
Drawing title	Proposed plans and elevations	
Scale	1:50/1:100/1:200	
Date	MArch 2023	Drawn by
Drawing No	23/402/02	